



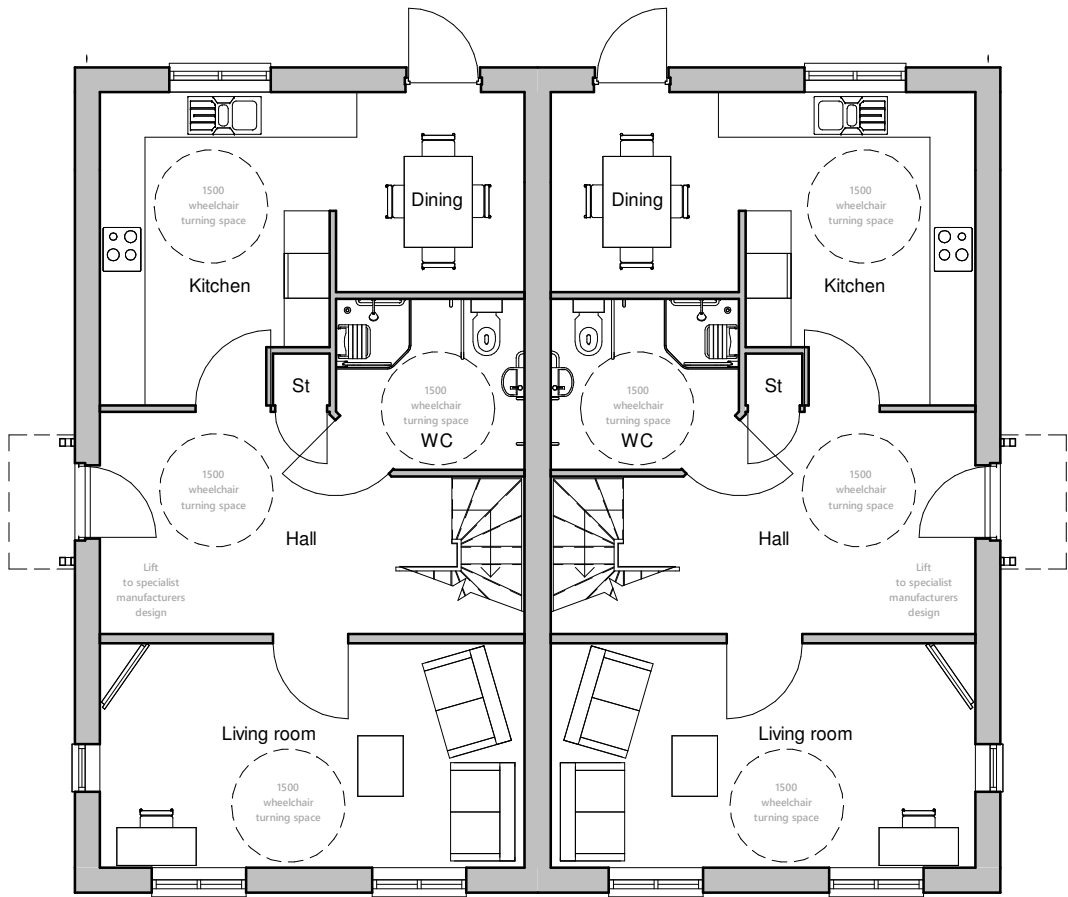

Ground Floor Plan

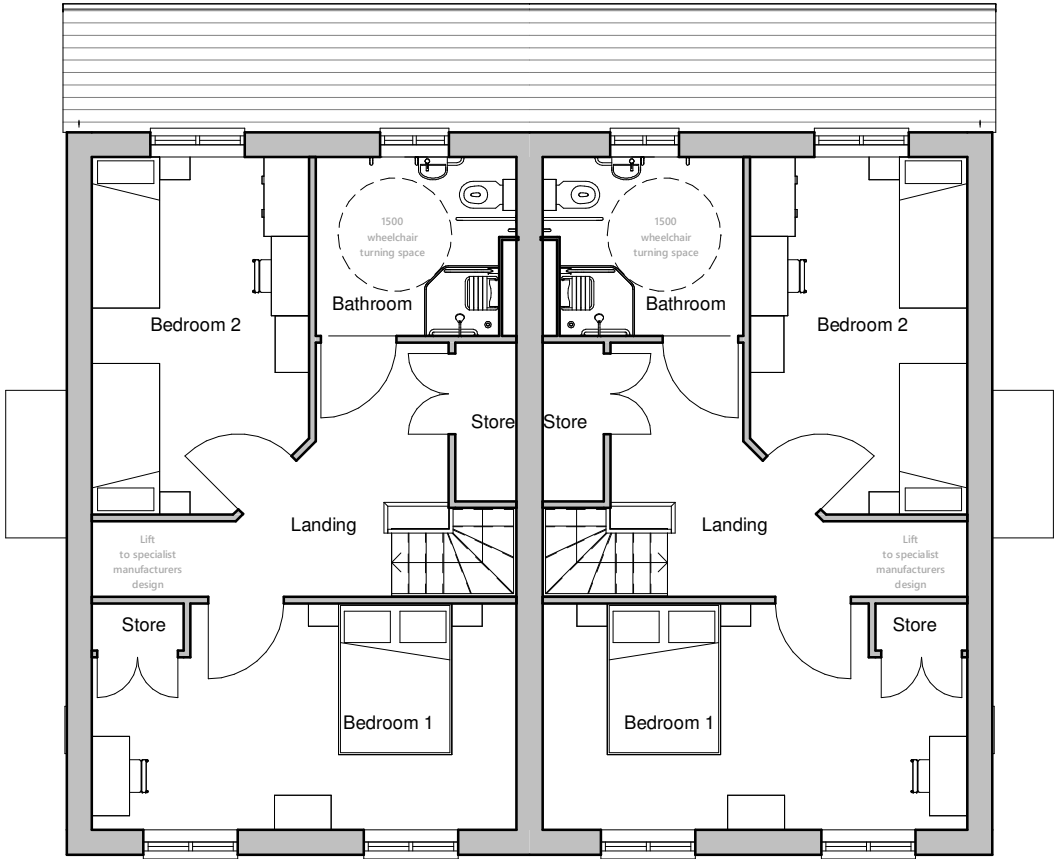

First Floor Plan

House type	RO	Variation	Option
Bedrooms	2	Persons	4
Sq. ft finish	1158	Sq. m finish	107.56
Sq. ft structural	1172	Sq. m structural	108.93

PLOT No

As Drawn - 137-138, 139-140, 154-155, 212-213, 222-223

Handed -