





Front Elevation

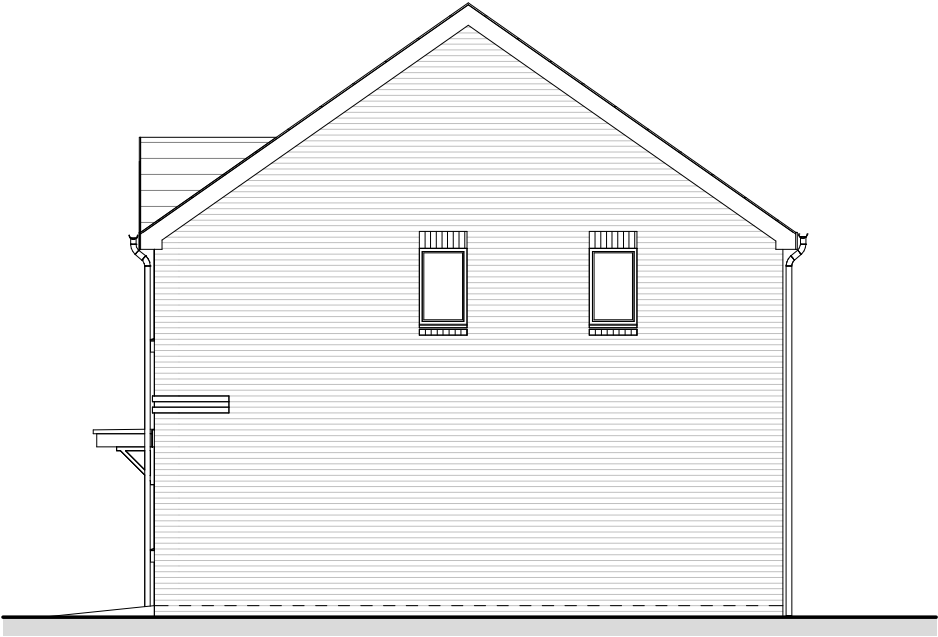


Side Right Elevation




Rear Elevation

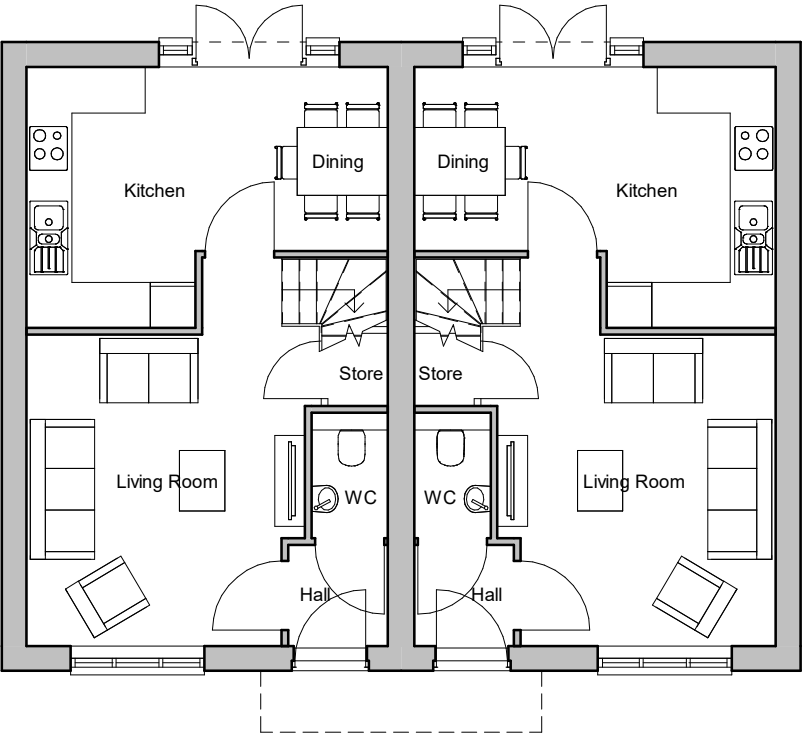

Ground Floor Plan

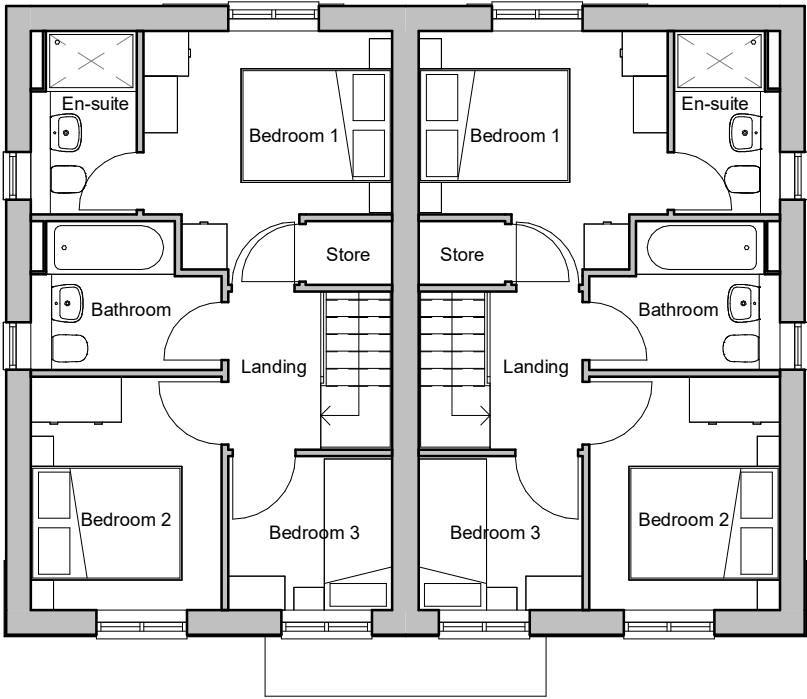


First Floor Plan

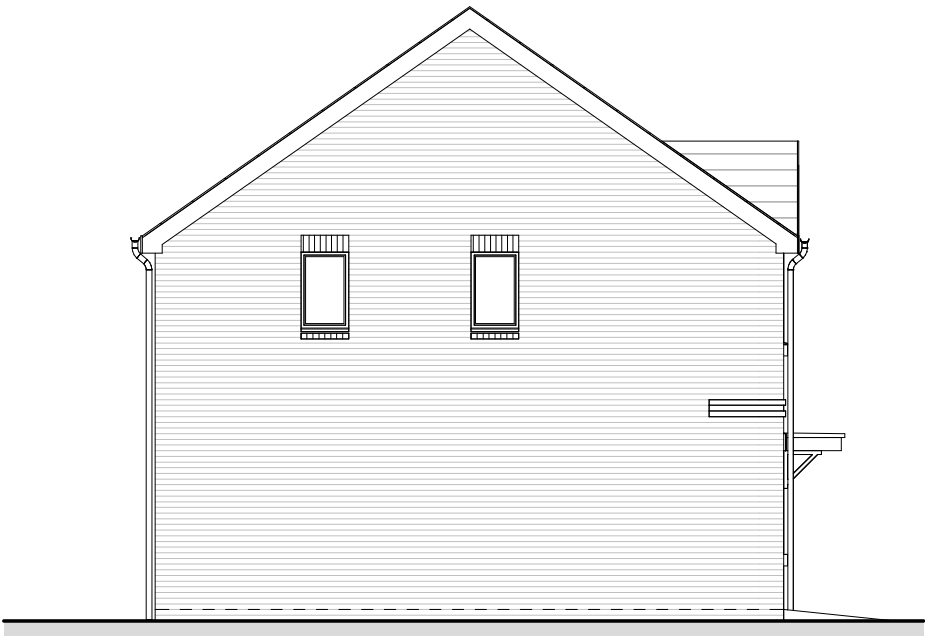

Side Left Elevation

House type	TA	Variation	T	Option	1BDG
Bedrooms	3	Persons	5	PLOT No	
Sq. ft finish	788	Sq. m finish	73.48	As Drawn - 289-290	
Sq. ft structural	802	Sq. m structural	74.48	Handed -	

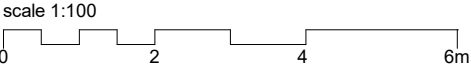

Romsey Portishead Camberley
T:01794 367703 T:01275 407000 T:01276 479050
F:01794 367276 F:01794 367276 F:01794 367276

Rev Description
A Planning Issue

Date Au Ch
18.12.20 CH

www.thrivearchitects.co.uk

This drawing is the copyright of Thrive Architects Ltd ©. All rights reserved. Ordnance Survey Data © Crown Copyright. All rights reserved. Licence No. 100007359. DO NOT scale from this drawing. Contractors, Sub-contractors and suppliers are to check all relevant dimensions and levels of the site and building before commencing any shop drawings or building work. Any discrepancies should be recorded and reported to the architect immediately. This drawing is to be read in conjunction with the Consultants' drawings.

Project	Hook Lane, Pagham		
Drawing	House Type Tailor (2Block) Elevations and Floor Plans - Town - Brick Detail - Gable		
Client	Hallam Land		
Job no.	HALL200505	Date	13.07.20
Dwg no.	HT.TA.2Blk.T.01.BD.G.pe	Rev.	A
Author	PAR	Checker	MWP
Status	PLANNING	Scale	1 : 100 @ A3
Client ref.		Office	Romsey

