





Front Elevation

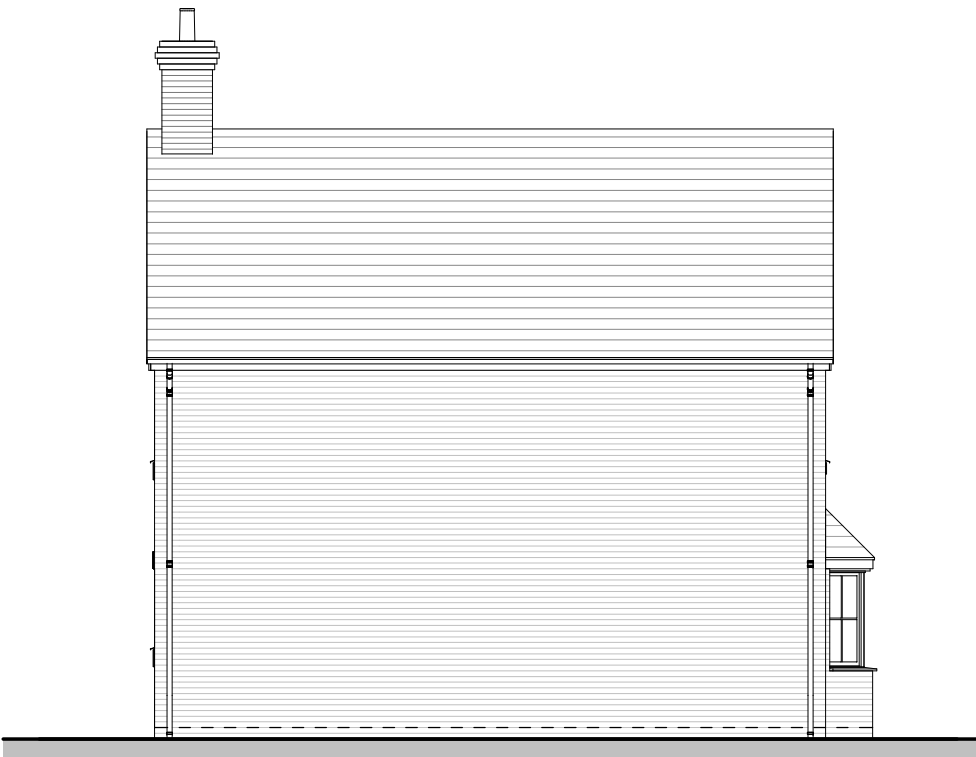


Side Right Elevation



Rear Elevation

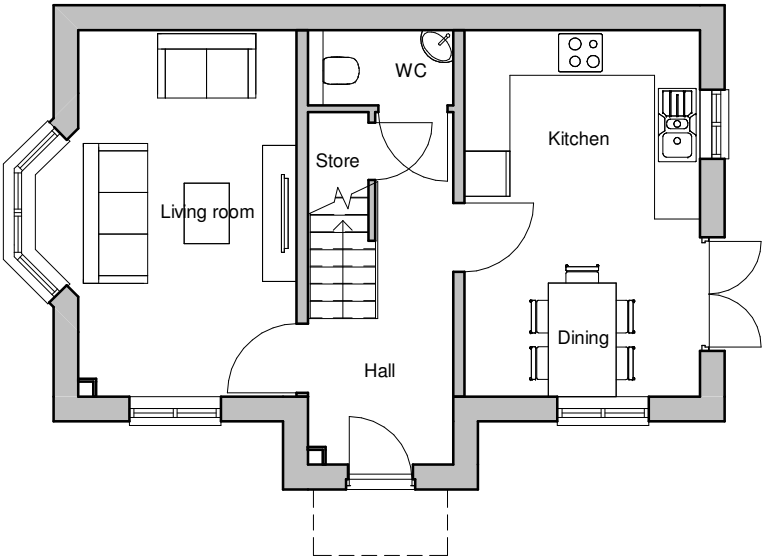

Ground Floor Plan

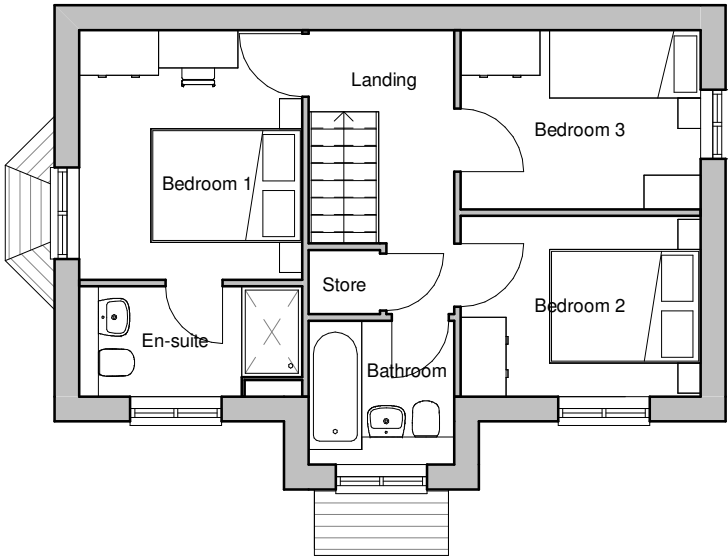

First Floor Plan



Side Left Elevation

|                   |     |                  |   |        |   |
|-------------------|-----|------------------|---|--------|---|
| House type        | TH  | Variation        | C | Option | 1 |
| Bedrooms          | 3   | Persons          |   |        | 6 |
| Sq. ft finish     | 905 | Sq. m finish     |   | 84.11  |   |
| Sq. ft structural | 921 | Sq. m structural |   | 85.53  |   |

PLOT No

As Drawn - 11, 53

Handed - 44, 68

\*Chimney to plot 44, 68 only.

