



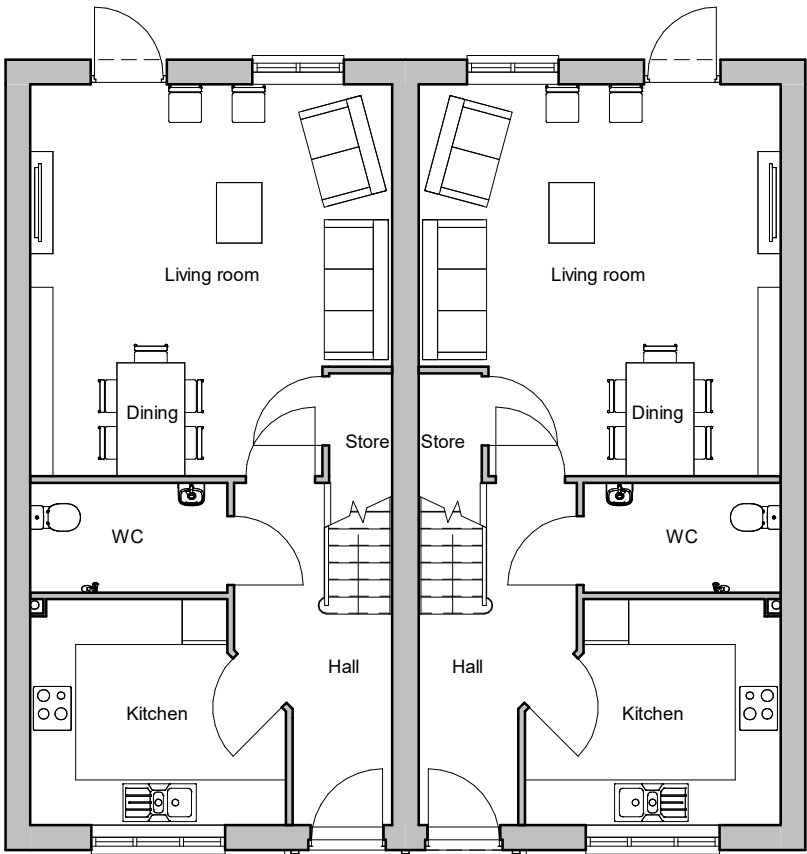

Ground Floor Plan

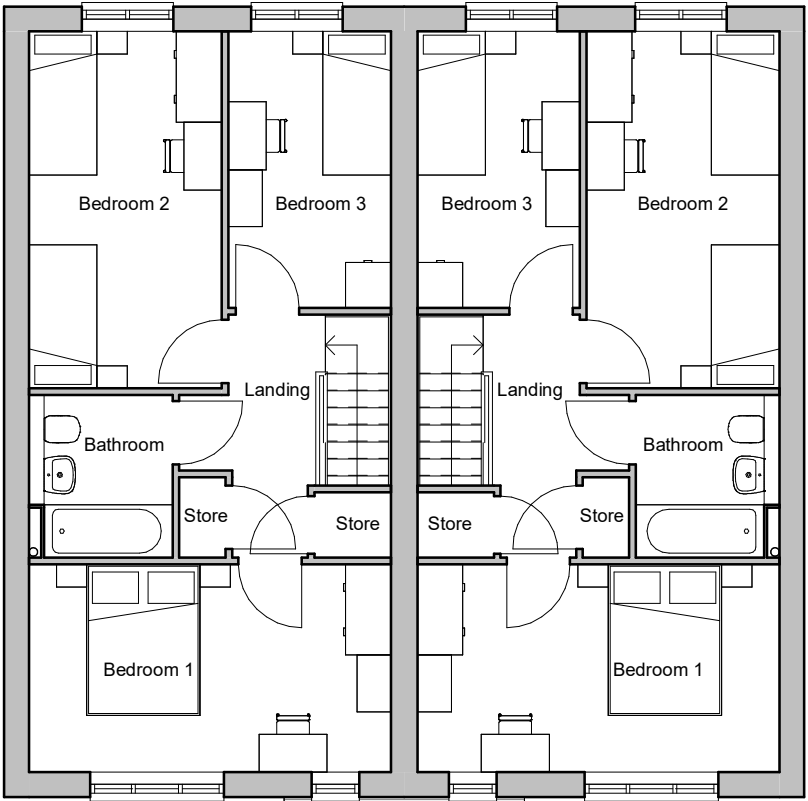

First Floor Plan

House type	Tl	Variation	Option
Bedrooms	3	Persons	5
Sq. ft finish	1025	Sq. m finish	95.28
Sq. ft structural	1009	Sq. m structural	93.82

PLOT No

As Drawn - 40-41, 220-221, 285-286, 294-295

Handed -



Romsey Office Building 300, The Grange, Romsey Road, Michelmersh, Romsey, Hampshire, SO51 0AE T:01794 367703 F:01794 367276	Portishead Office Unit 5, Middle Bridge Business Park, Bristol Road, Portishead, Bristol, BS20 6PN T:01275 407000 F:01794 367276	Rev A	Description Planning Issue	Date 18.12.20	Author CH
---	--	-----------------	--------------------------------------	-------------------------	---------------------

Project	Hook Lane, Pagham		
Drawing	House Type Tillman (2 Block) Floor Plans		
Client	Hallam Land		
Job no.	HALL200505	Date	14.07.20
Dwg no.	HT.Tl.2blk.p	Rev.	A
Author	AS	Checked	MWP
Status	PLANNING	Scale	1:100 @ A3
		Office	Romsey
ID ref.			

