


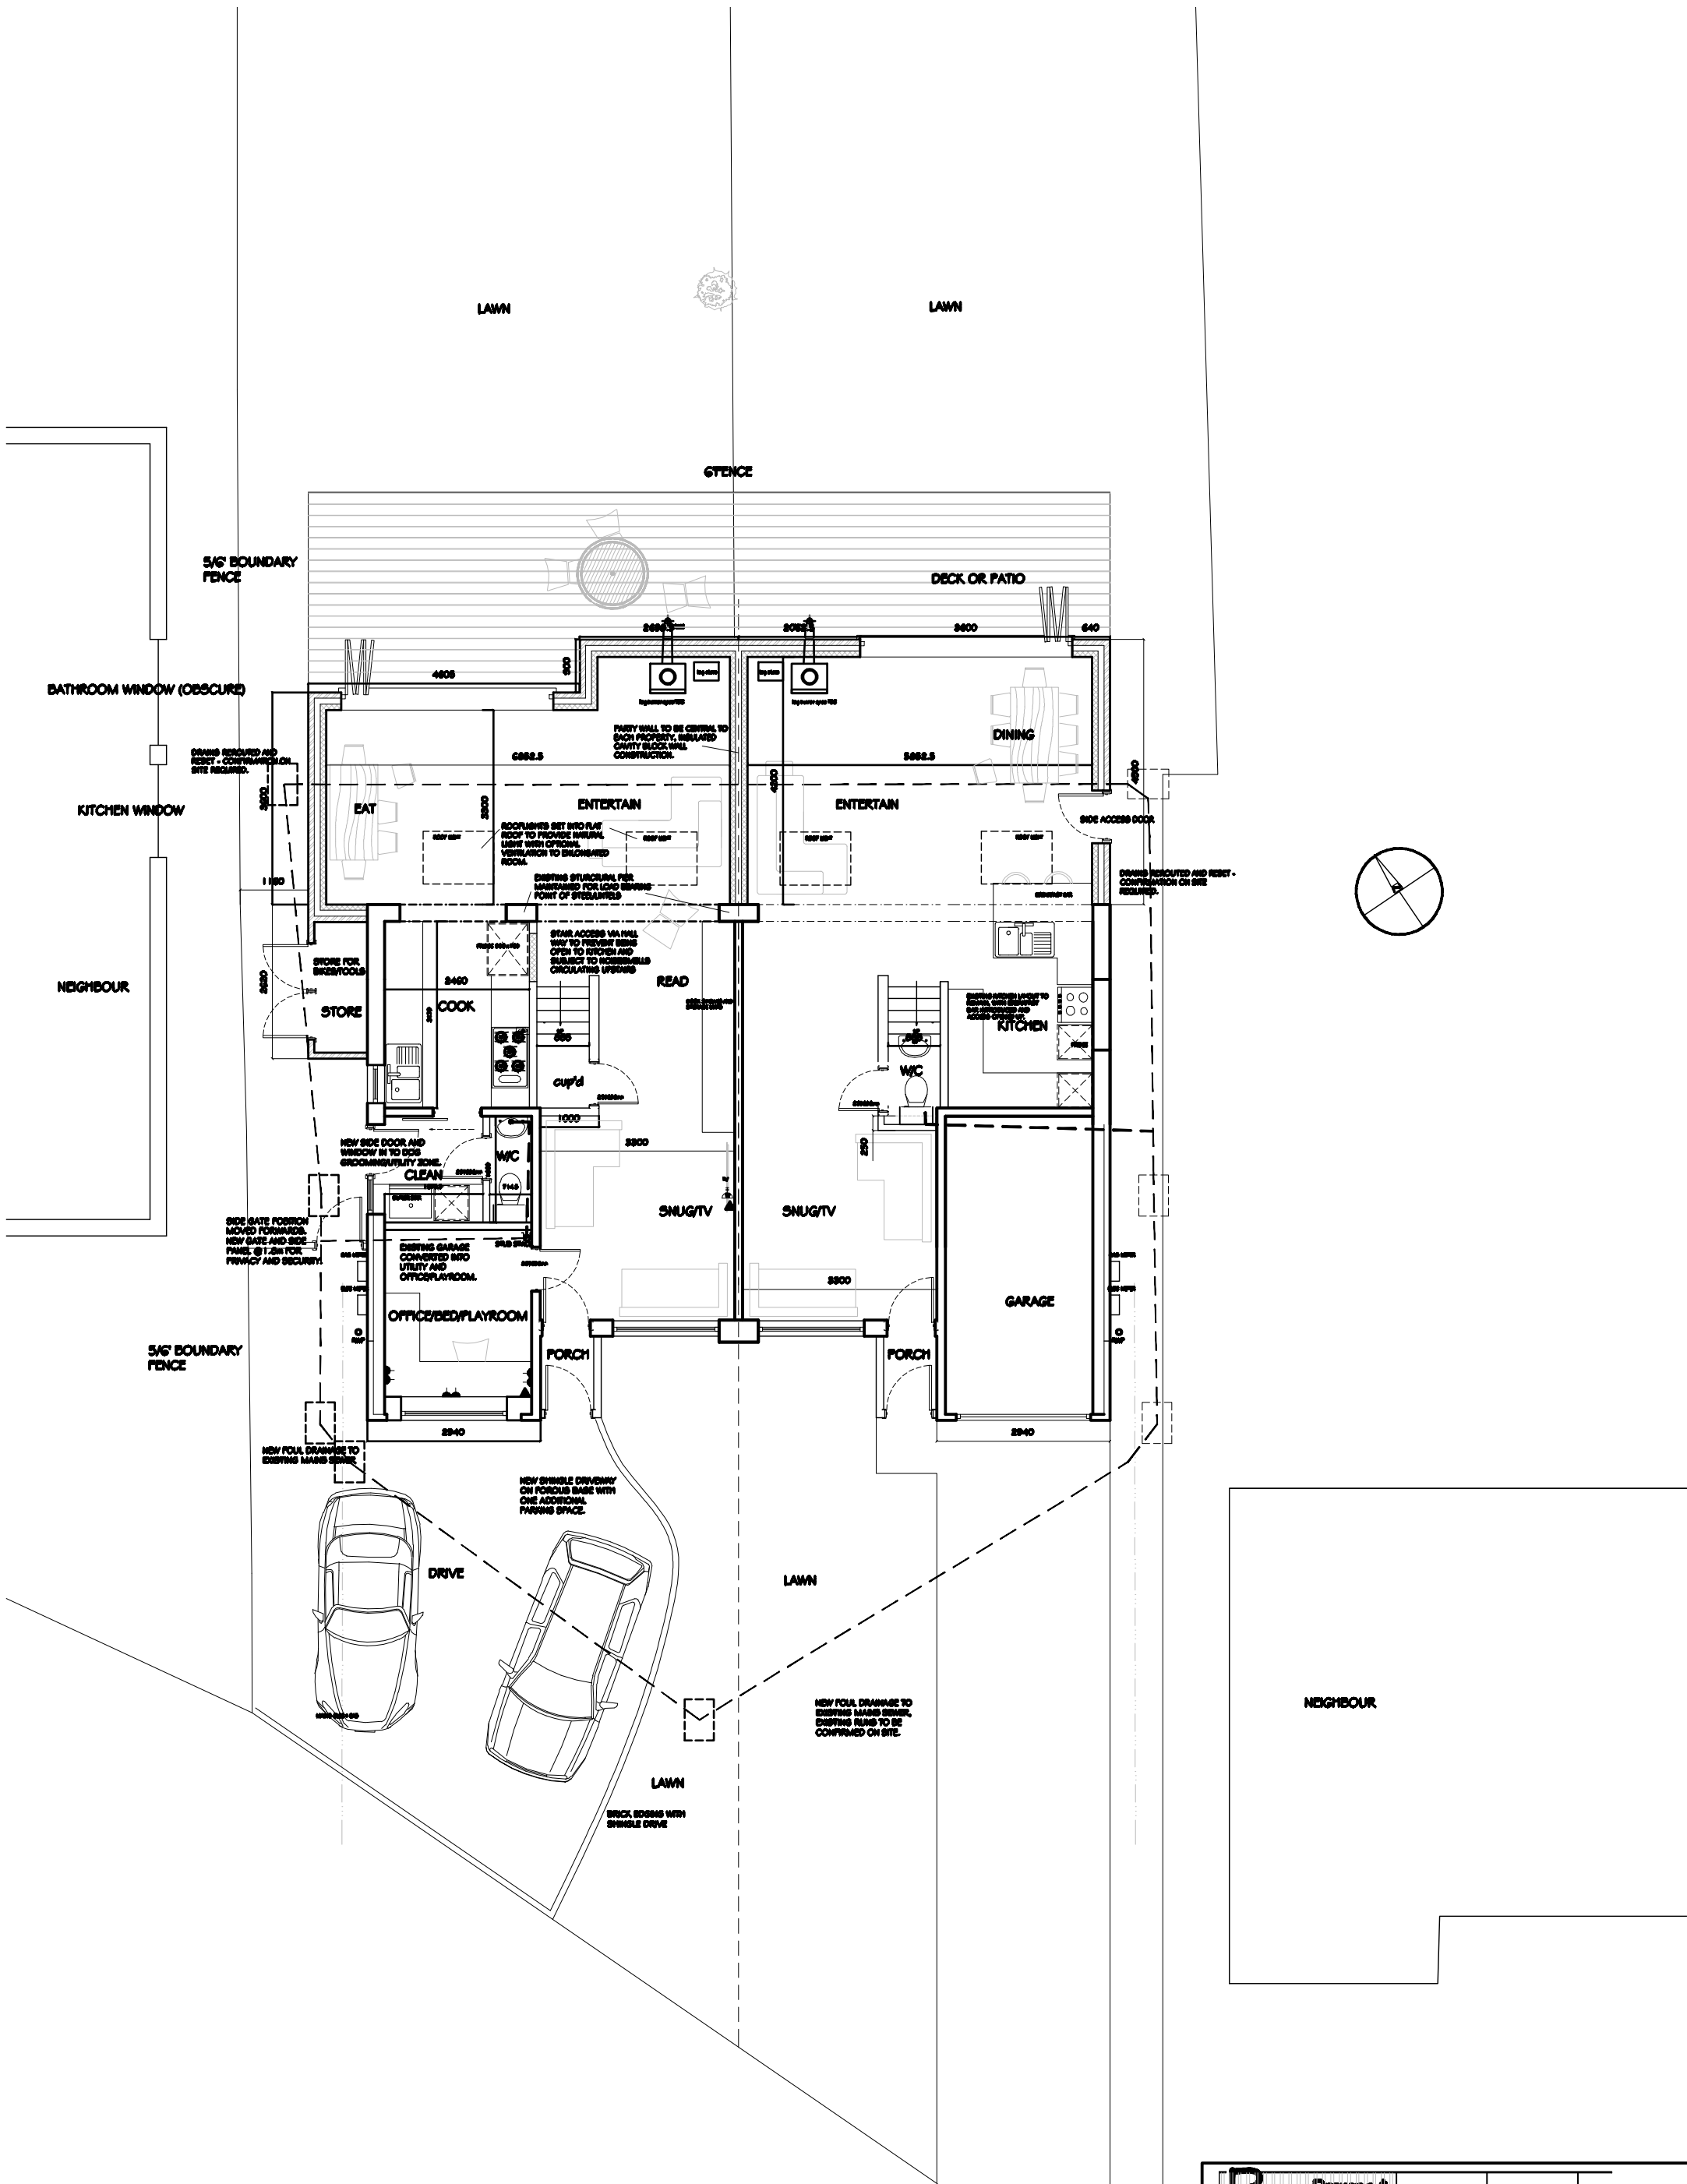

Rush Drawings & Designs		10 Barton Way, Bracklesham Bay, Chichester, PO20 6JD TEL: 07792 379302	
LOCATION	Shane Sutton & Scott Davies 7 & 9 Ledbury Way Pagham PO21 3JP	DESIGNED	Proposed Plans
DATE	Nov 2013	DRAWN BY	Rush
PROJECT NO	RD003506	SCALE	1:100 @ A3