


Church Farm, Pagham – Supply new & re-locate Show Bar AHU (PLAN VIEW)

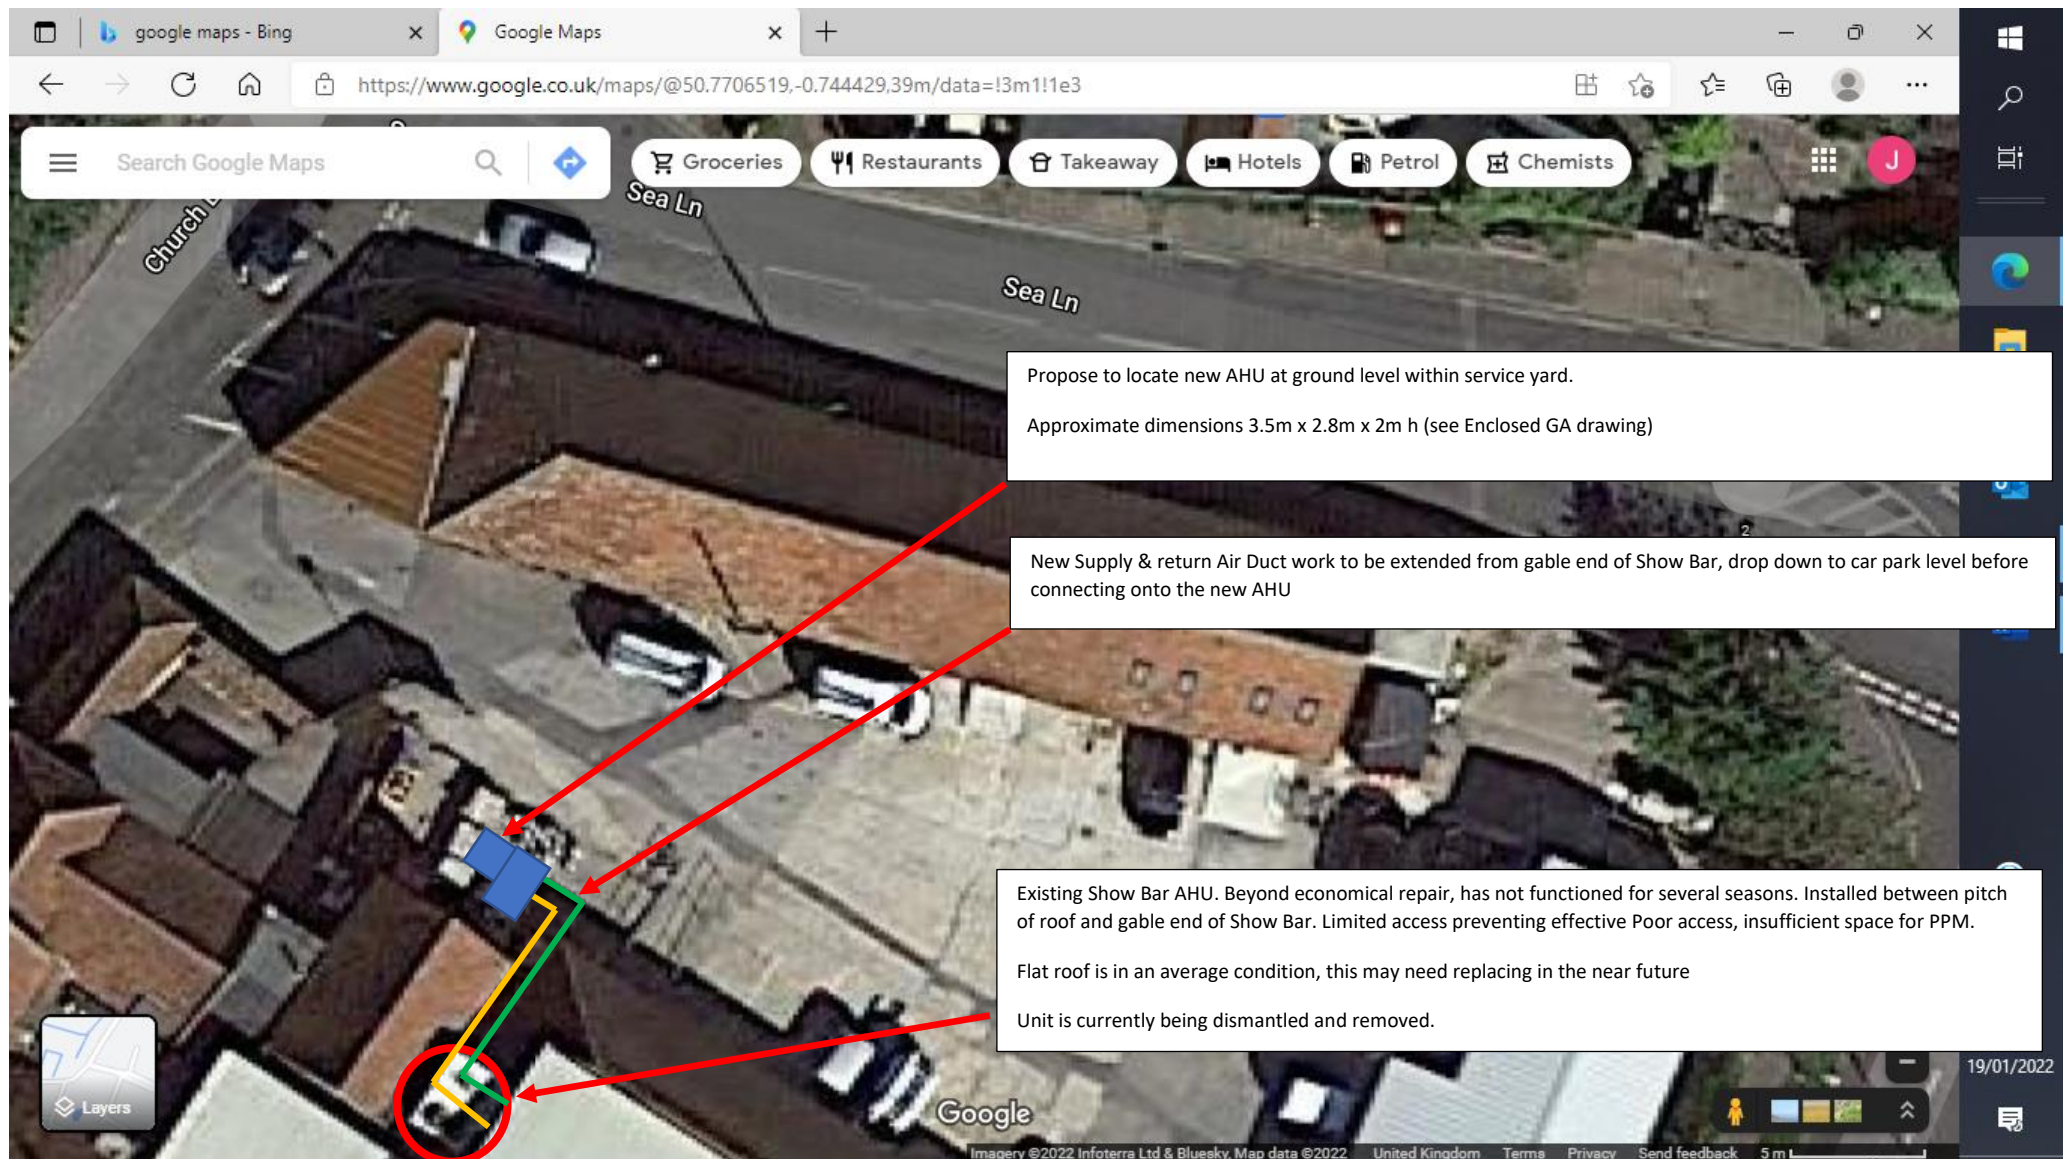


Church Farm, Pagham – Supply new & re-locate Show Bar AHU (ELEVATION 1 of 2)



Illustration – to provide idea and approximate location and visualisation of proposed unit

New Base to be constructed to provide level surface for AHU to be sat upon

Church Farm, Pagham – Supply new & re-locate Show Bar AHU (ELEVATION 2 of 2)

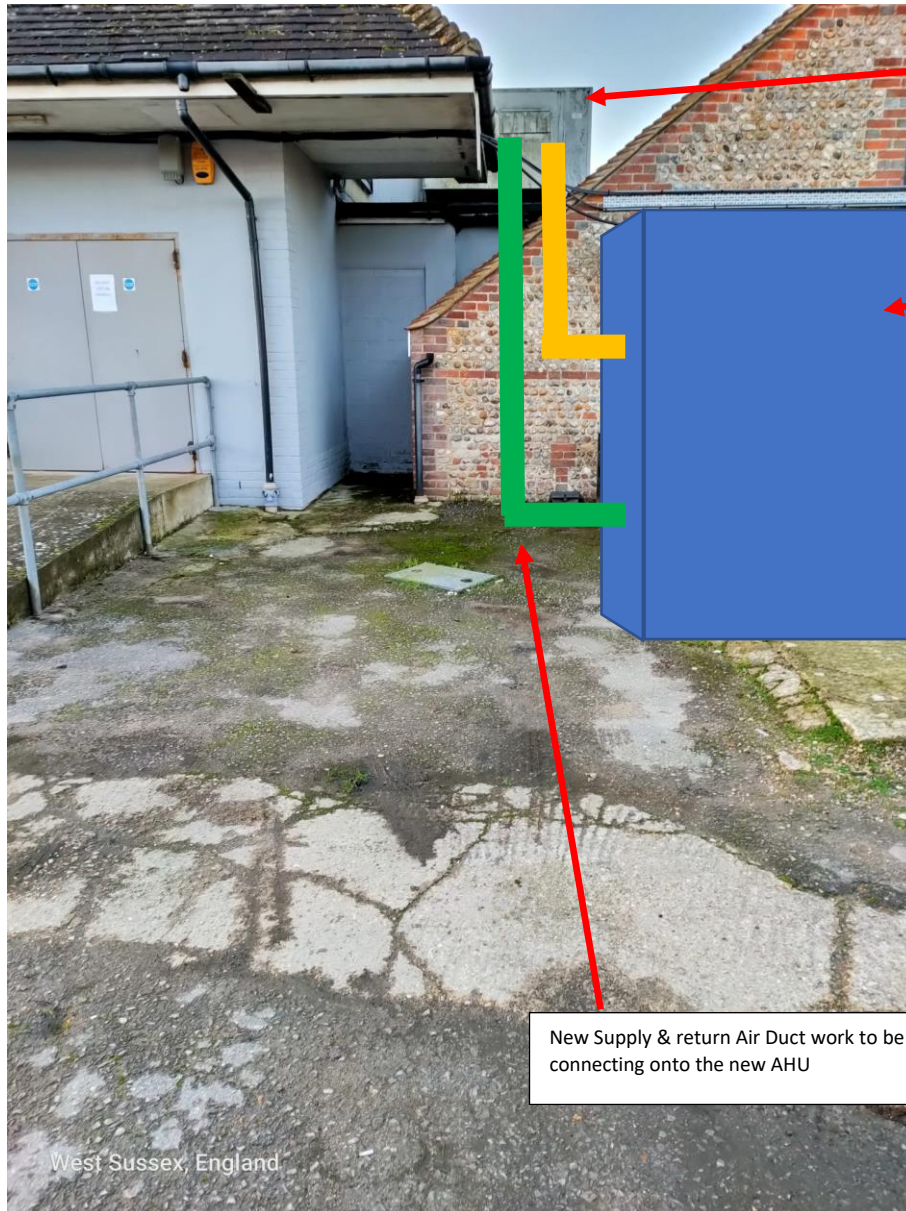

Existing Show Bar AHU. Beyond economical repair, has not functioned for several seasons. Installed between pitch of roof and gable end of Show Bar. Limited access preventing effective Poor access, insufficient space for PPM.

Flat roof is in an average condition, this may need replacing in the near future

Unit is currently being dismantled and removed.

Propose to locate new AHU at ground level within service yard.

Approximate dimensions 3.5m x 2.8m x 2m h (see Enclosed GA drawing)

New Supply & return Air Duct work to be extended from gable end of Show Bar, drop down to car park level before connecting onto the new AHU

West Sussex, England