

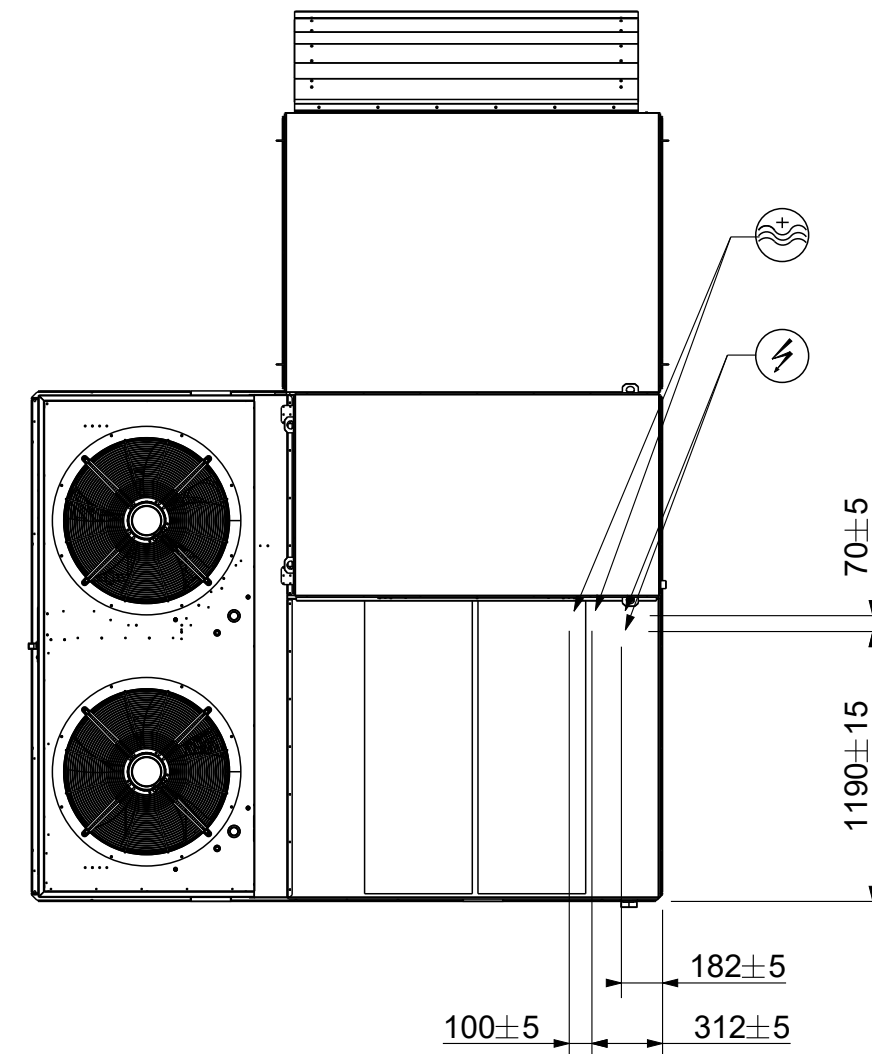
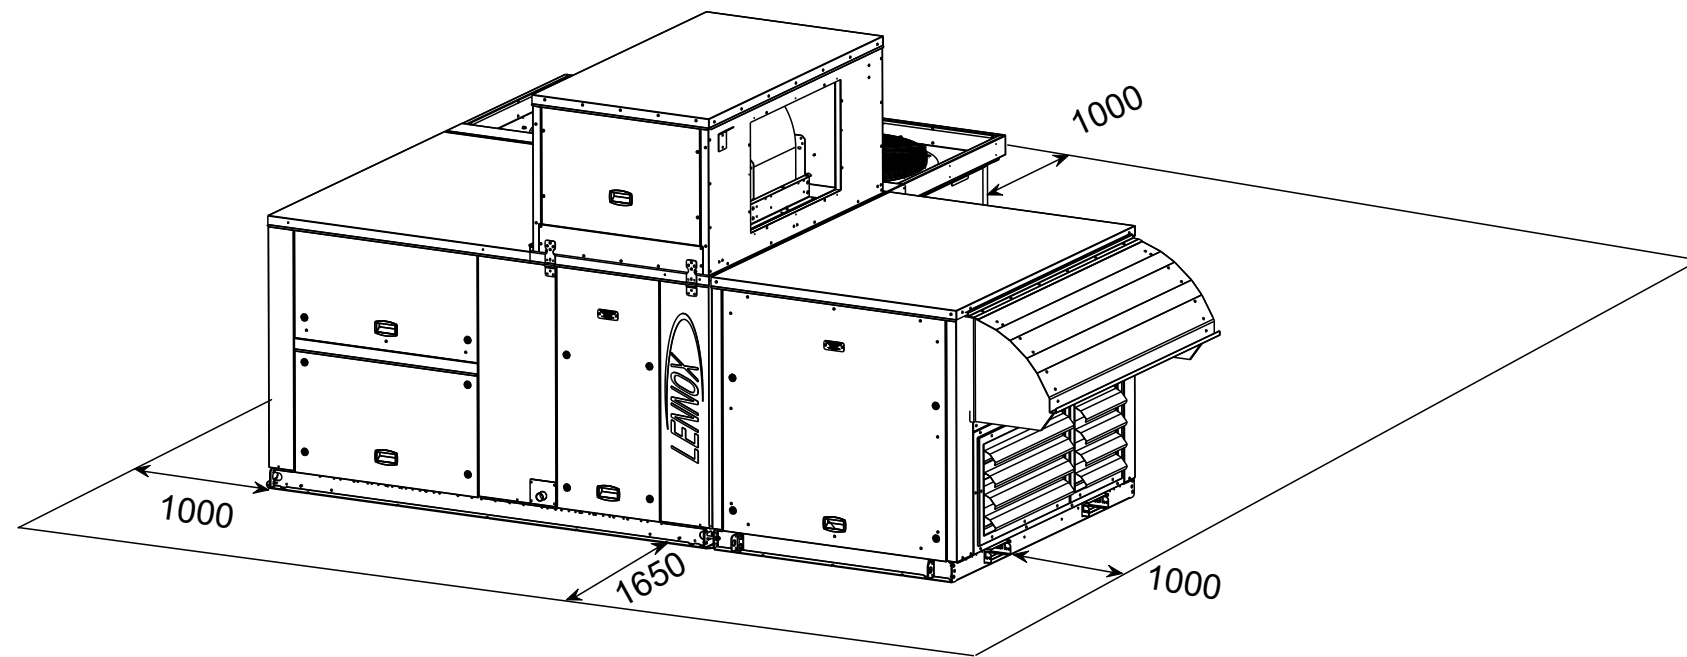


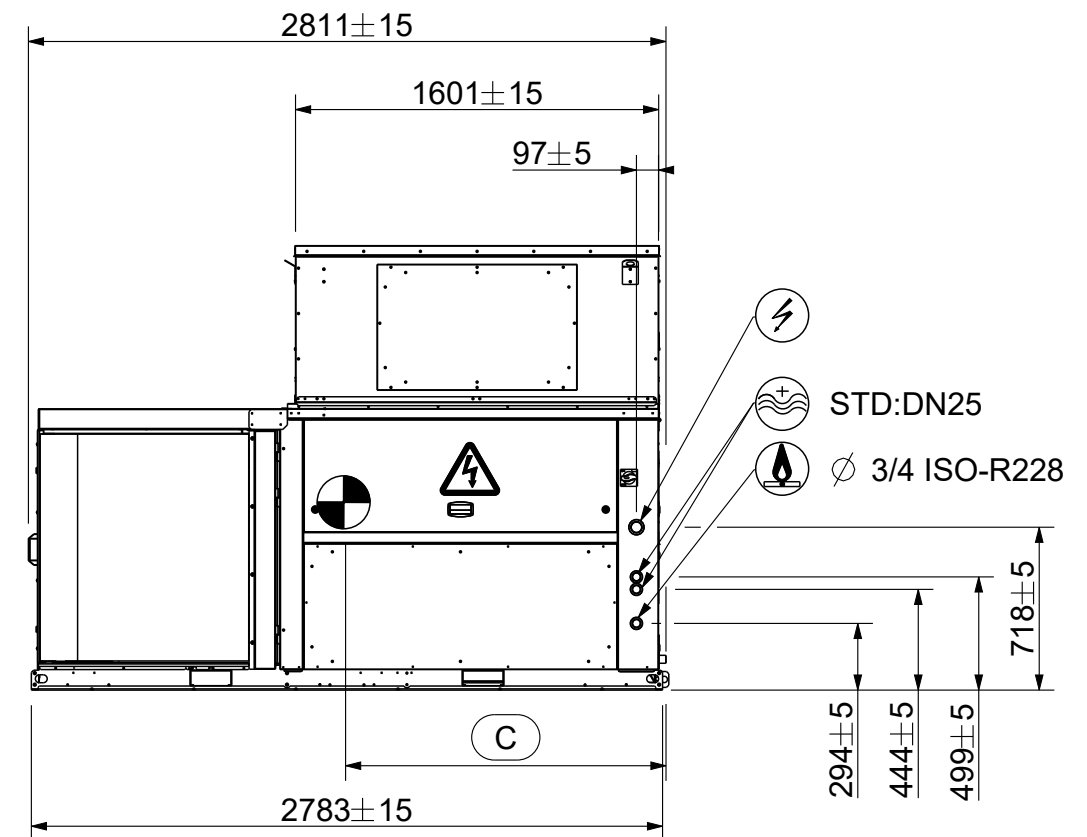

CG	STD ± 100	Atmospheric Gas ± 100	Condensing Gas ± 100
A	1937	1987	2015
B	742	727	721
C	1249	1229	1175

All dimensions in millimeters





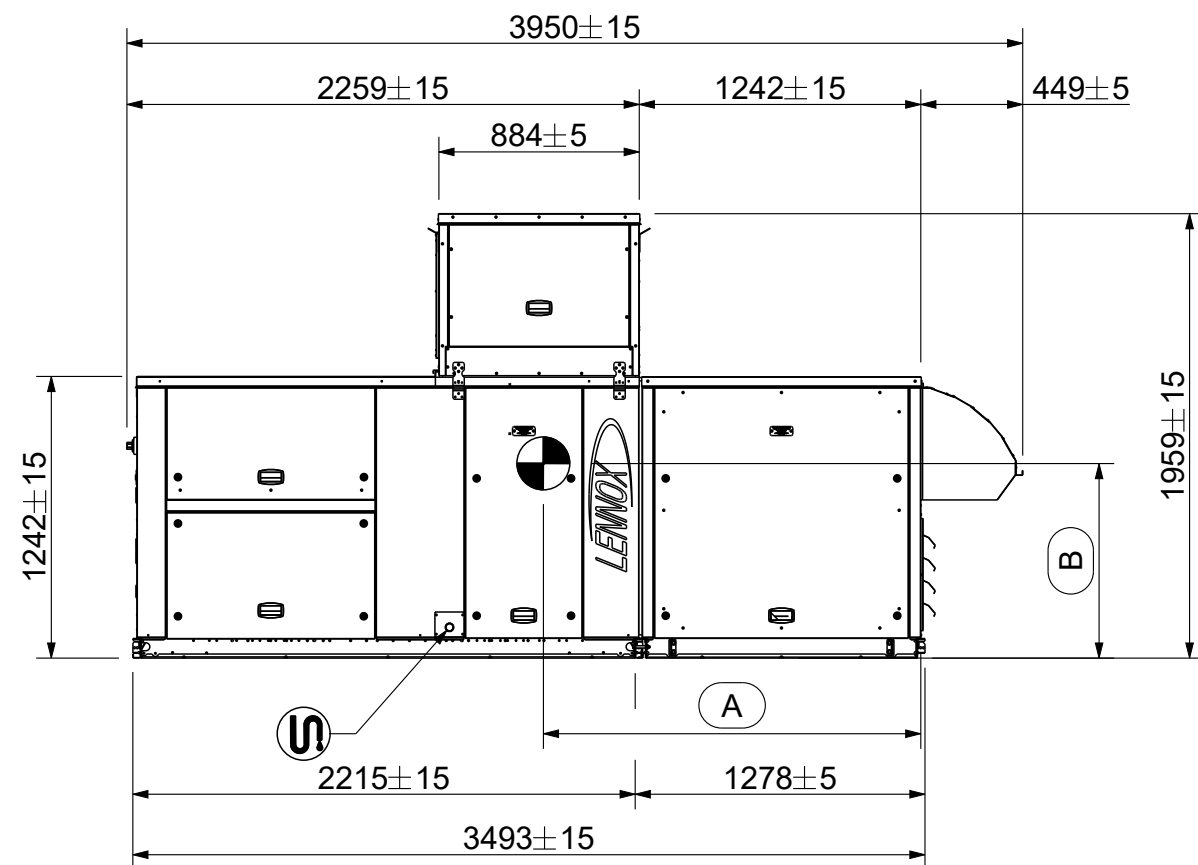


R31AH_D

STD+AGBS/AGBH+CGBH

Scale : 3:100
Date : 06.05.2021
Format : A3
Folio : 1 / 3

R31AH_D_A1_EBHO_HRMH A

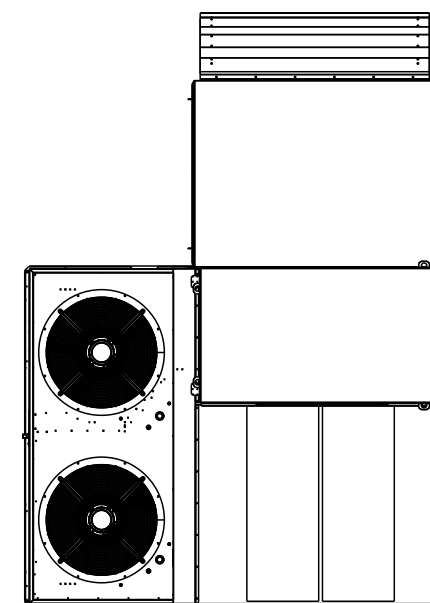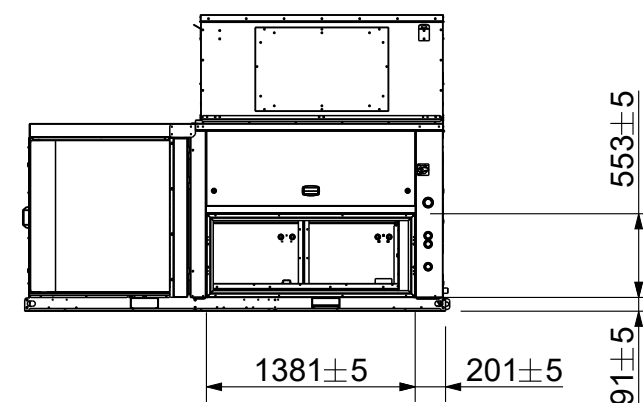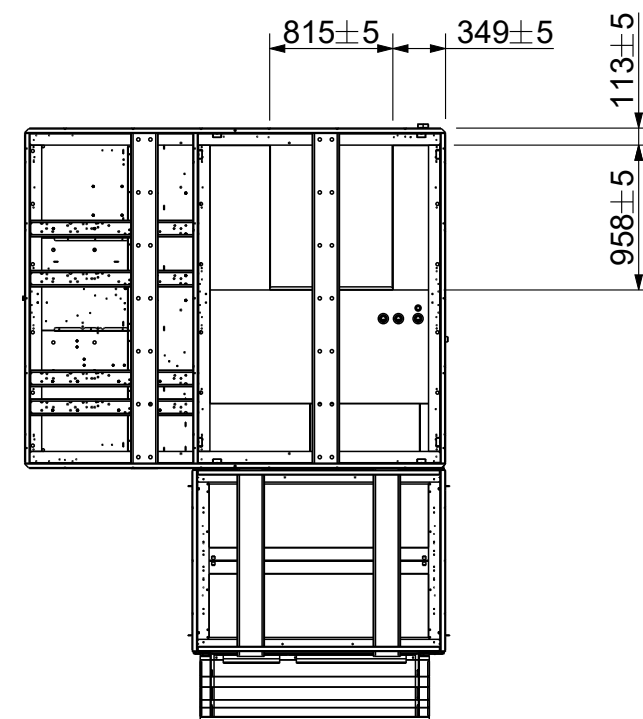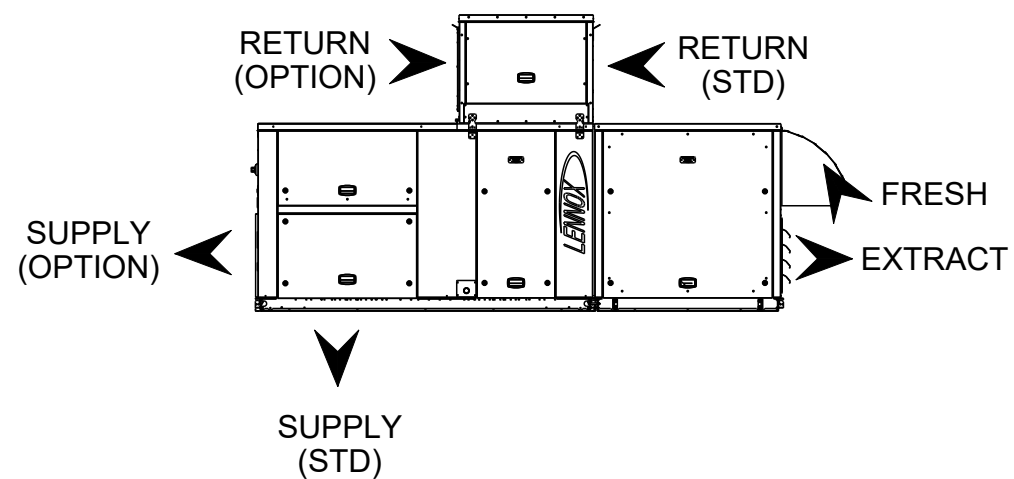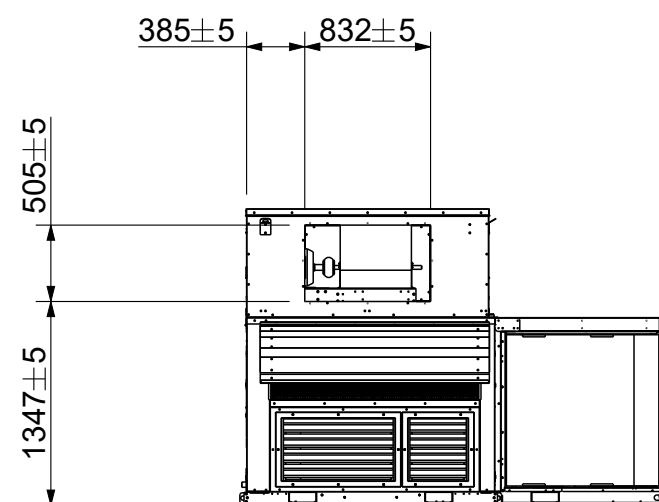


All dimensions in millimeters





R31AH_D

STD+AGBS/AGBH+CGBH




Scale : 1/50	Date : 06.05.2021	R31AH_D_A1_EBHO_HRMH	A
Format : A3	Folio : 2 / 3		

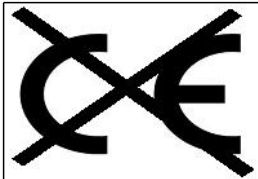

ATMOSPHERIC GAS

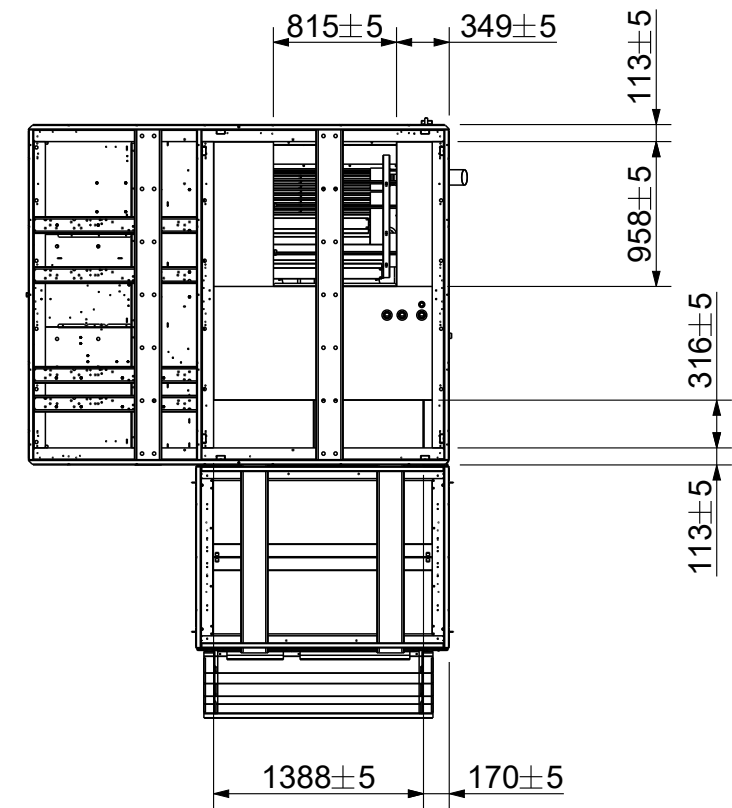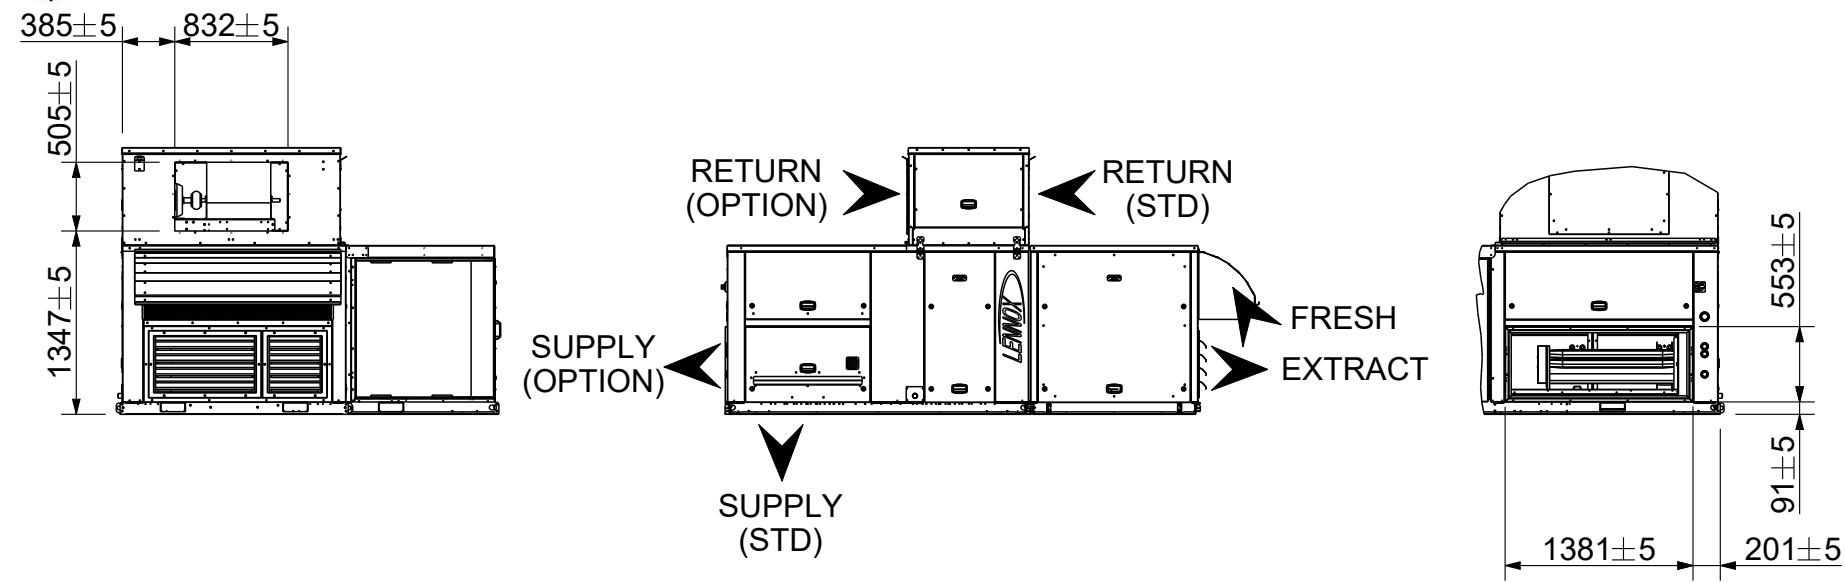

CONDENSING GAS

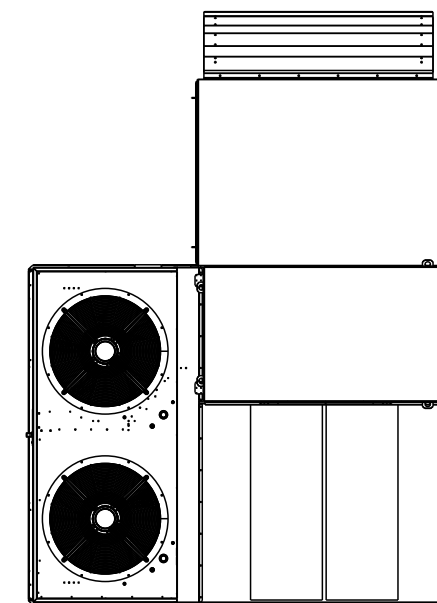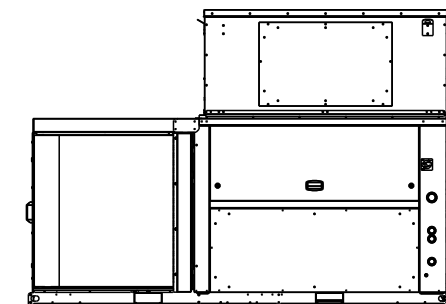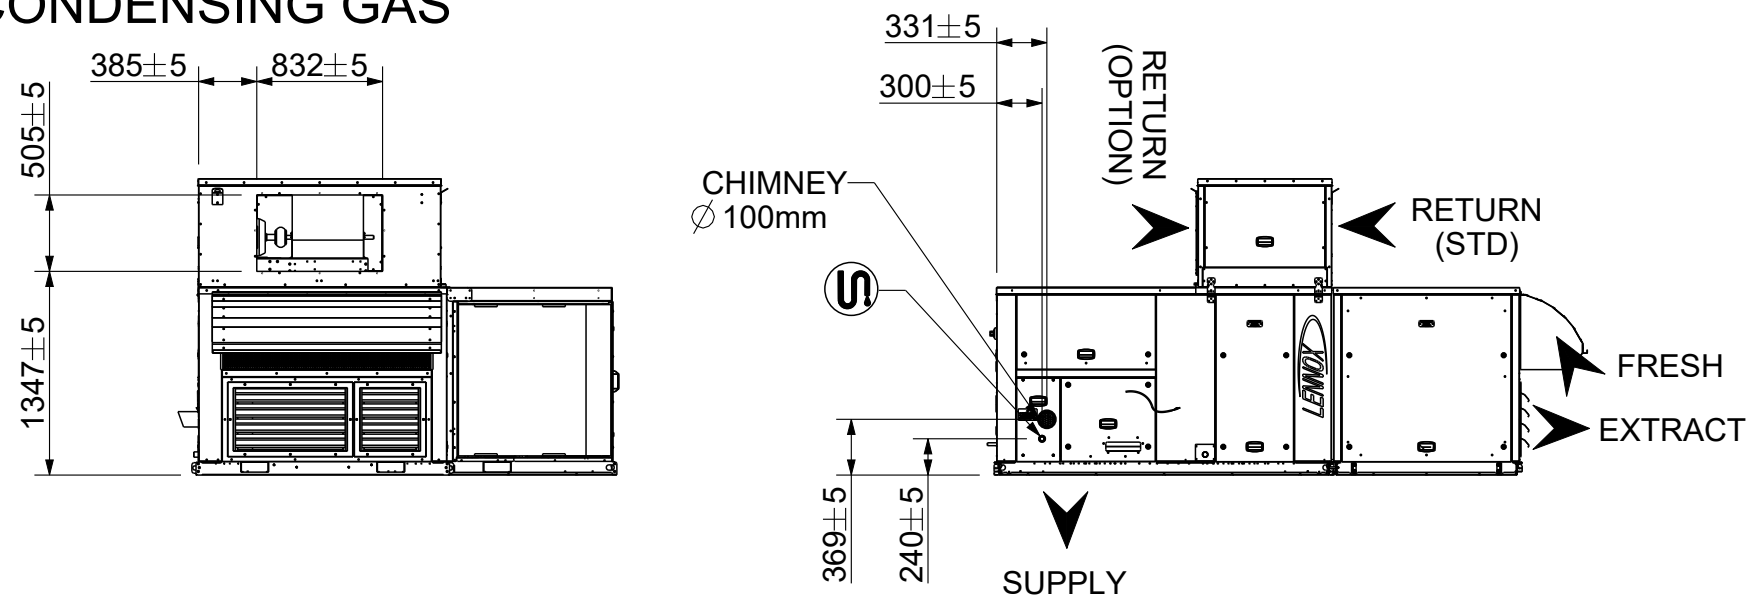

All dimensions in millimeters



R31AH_D

STD+AGBS/AGBH+CGBH

Scale : 1/50

Date : 06.05.2021

Format : A3

Folio : 3 / 3

R31AH_D_A1_EBHO_HRMH A