


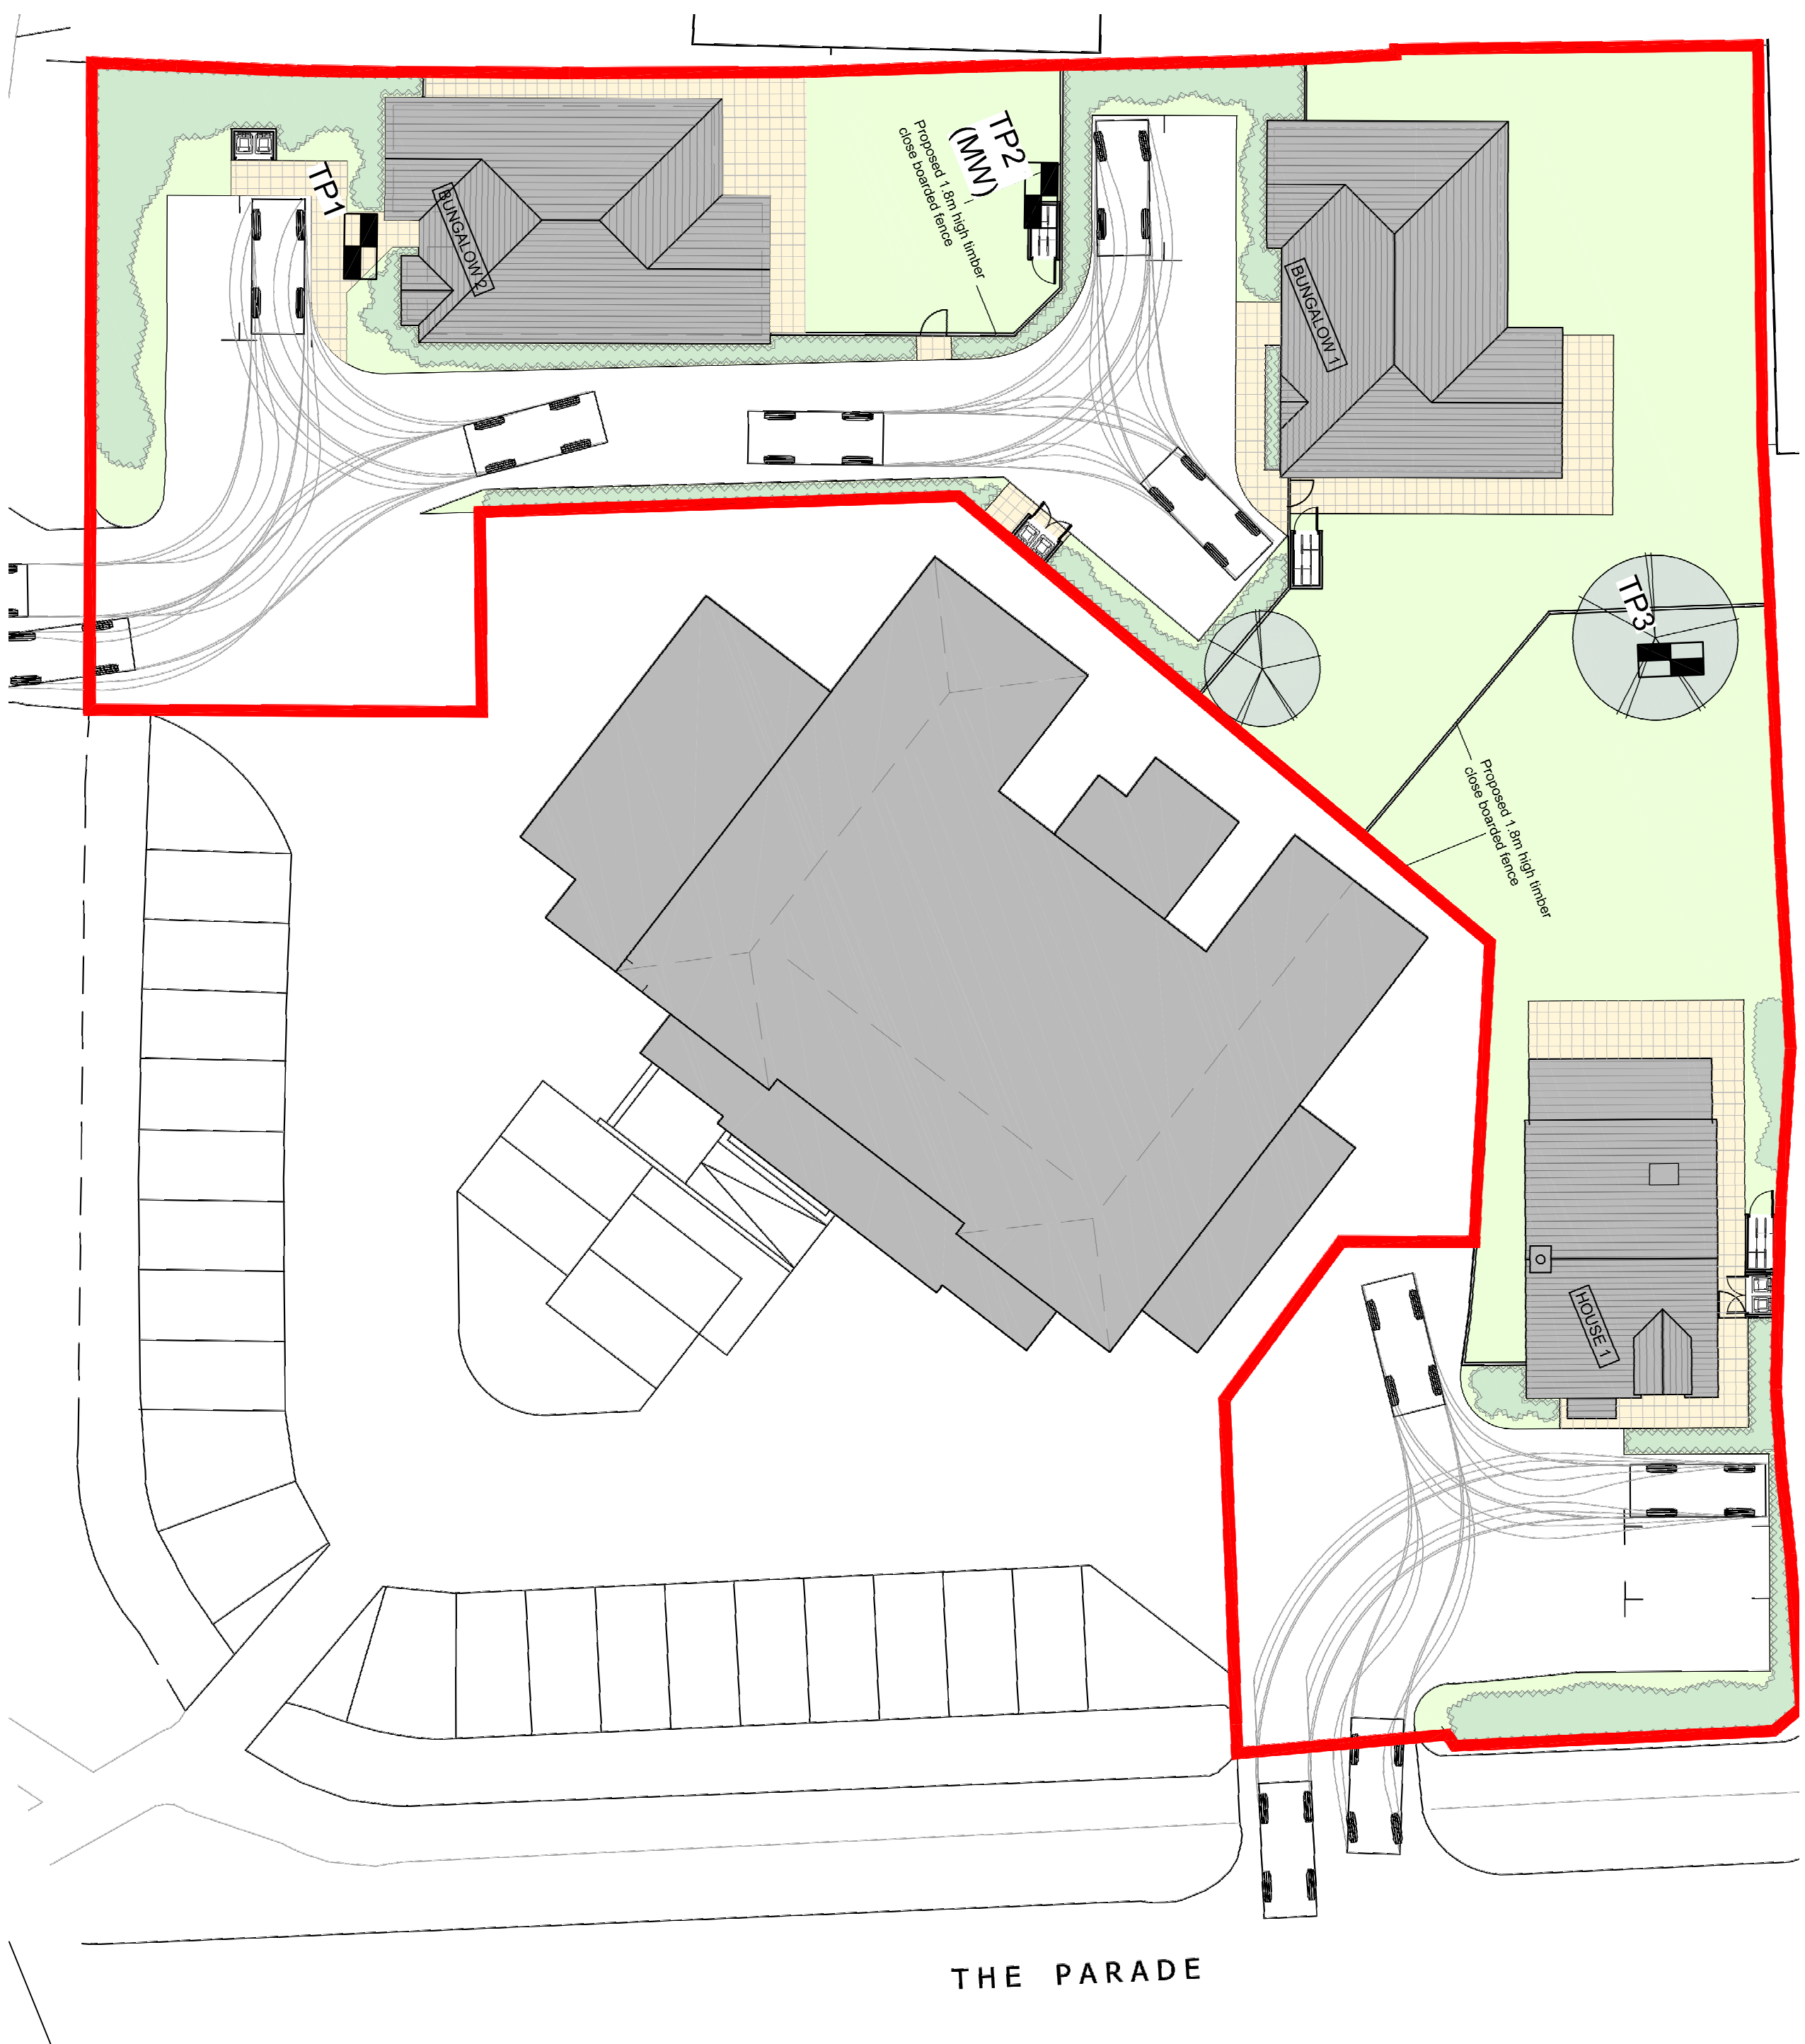

NOTES

1. This drawing is to be read in conjunction with any other Opus International consultants (UK) Ltd drawings, and any other relevant information.
2. No dimensions are to be scaled from this drawing, but must be taken from site and / or the details.
3. Unless noted otherwise all dimensions are to be taken from the face of the work on the site datum, and all levels are in metres from the site datum.
4. The electronic information from this drawing cannot be guaranteed as dimensionally drawn exact. Figured dimensions must be used for setting out and detailing. Opus International consultants (UK) Ltd logos and company information must be removed from copies if information is re-used.
5. Please note that these drawings, whilst designed to be dimensionally accurate, should be dimensioned. Therefore, they should be checked against hard copies with notification discrepancies for confirmation.
6. The Contractor is responsible for the design of all temporary works, and is also responsible for the safe maintenance and stability of the existing buildings at all times.

Revision	Amendment	Approved	Revision Date	Project					
P1	First Issue	CDS	29.03.2018	Former Kings Beach Hotel					
				 OPUS Fareham Office +44 1329 822021 Modulus House, Sallems Lane, Fareham Hampshire PO16 6DS					
				Exploratory Hole Location Plan with Proposed Site Overlay					
				Sheet	Project No.			Sheet No.	Revision
					E-F2278.00			1 of 1	P1
					CDS				
					Approved			Approved Date	
					CGU			29.03.2018	
					Drawn			Scales	
					CGU			NTS	