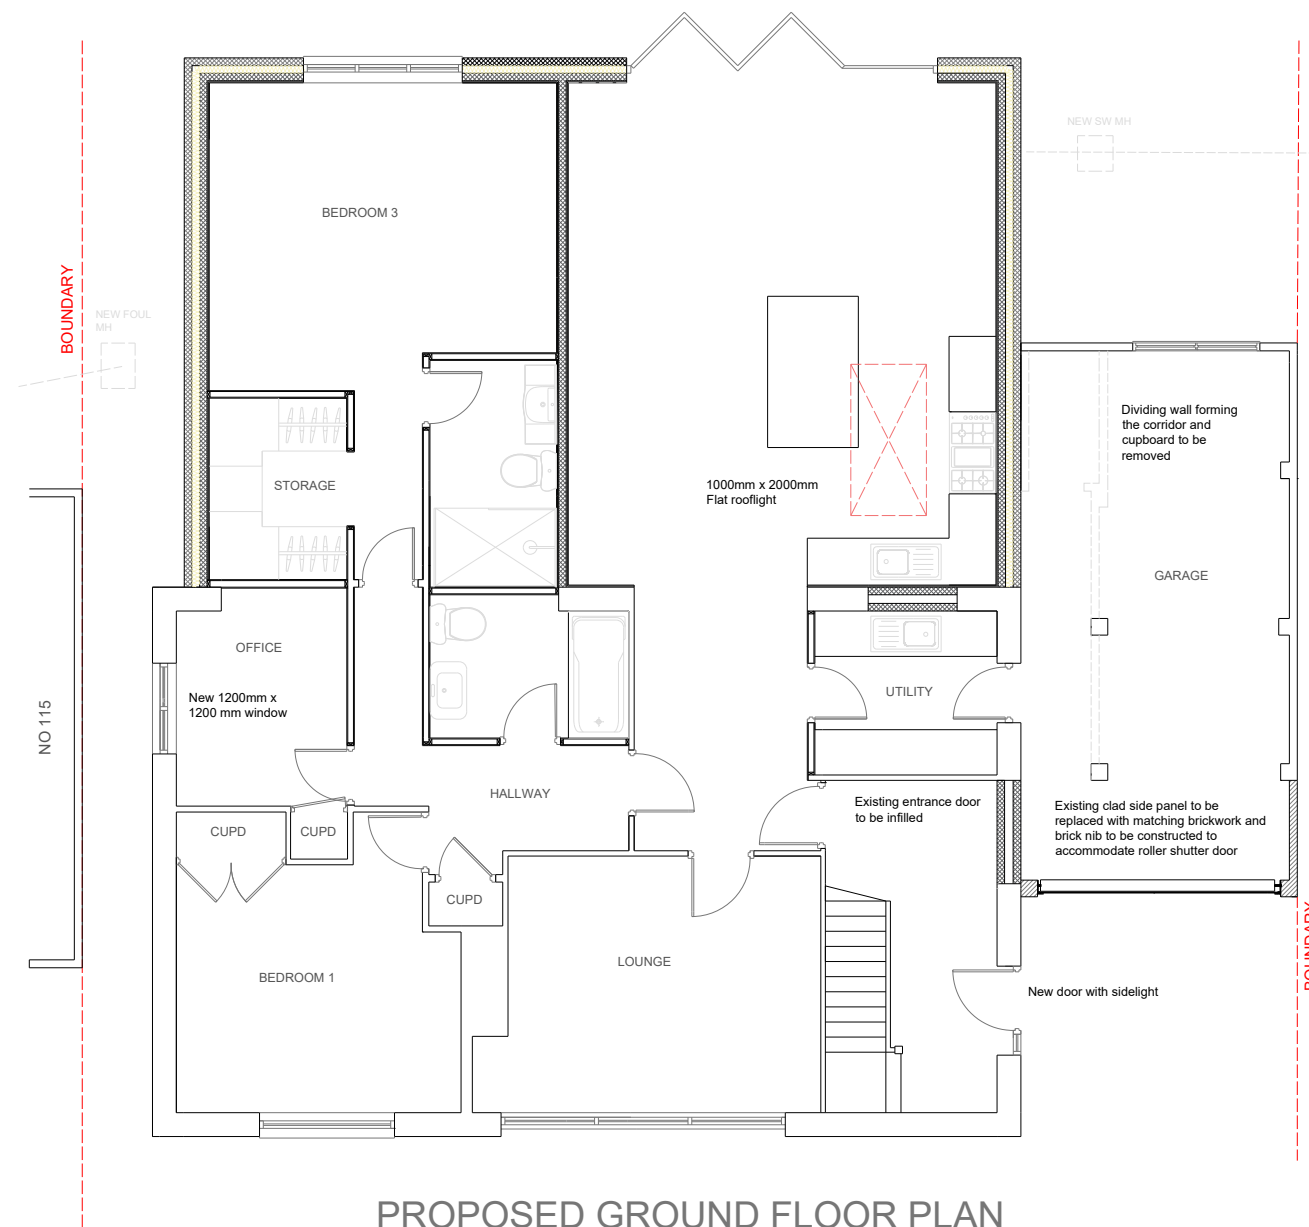


PROJECT NAME: 117 HARBOUR VIEW ROAD BOGNOR REGIS PO21 4RJ
SCALE: 1:100
DATE: MAY 2026