


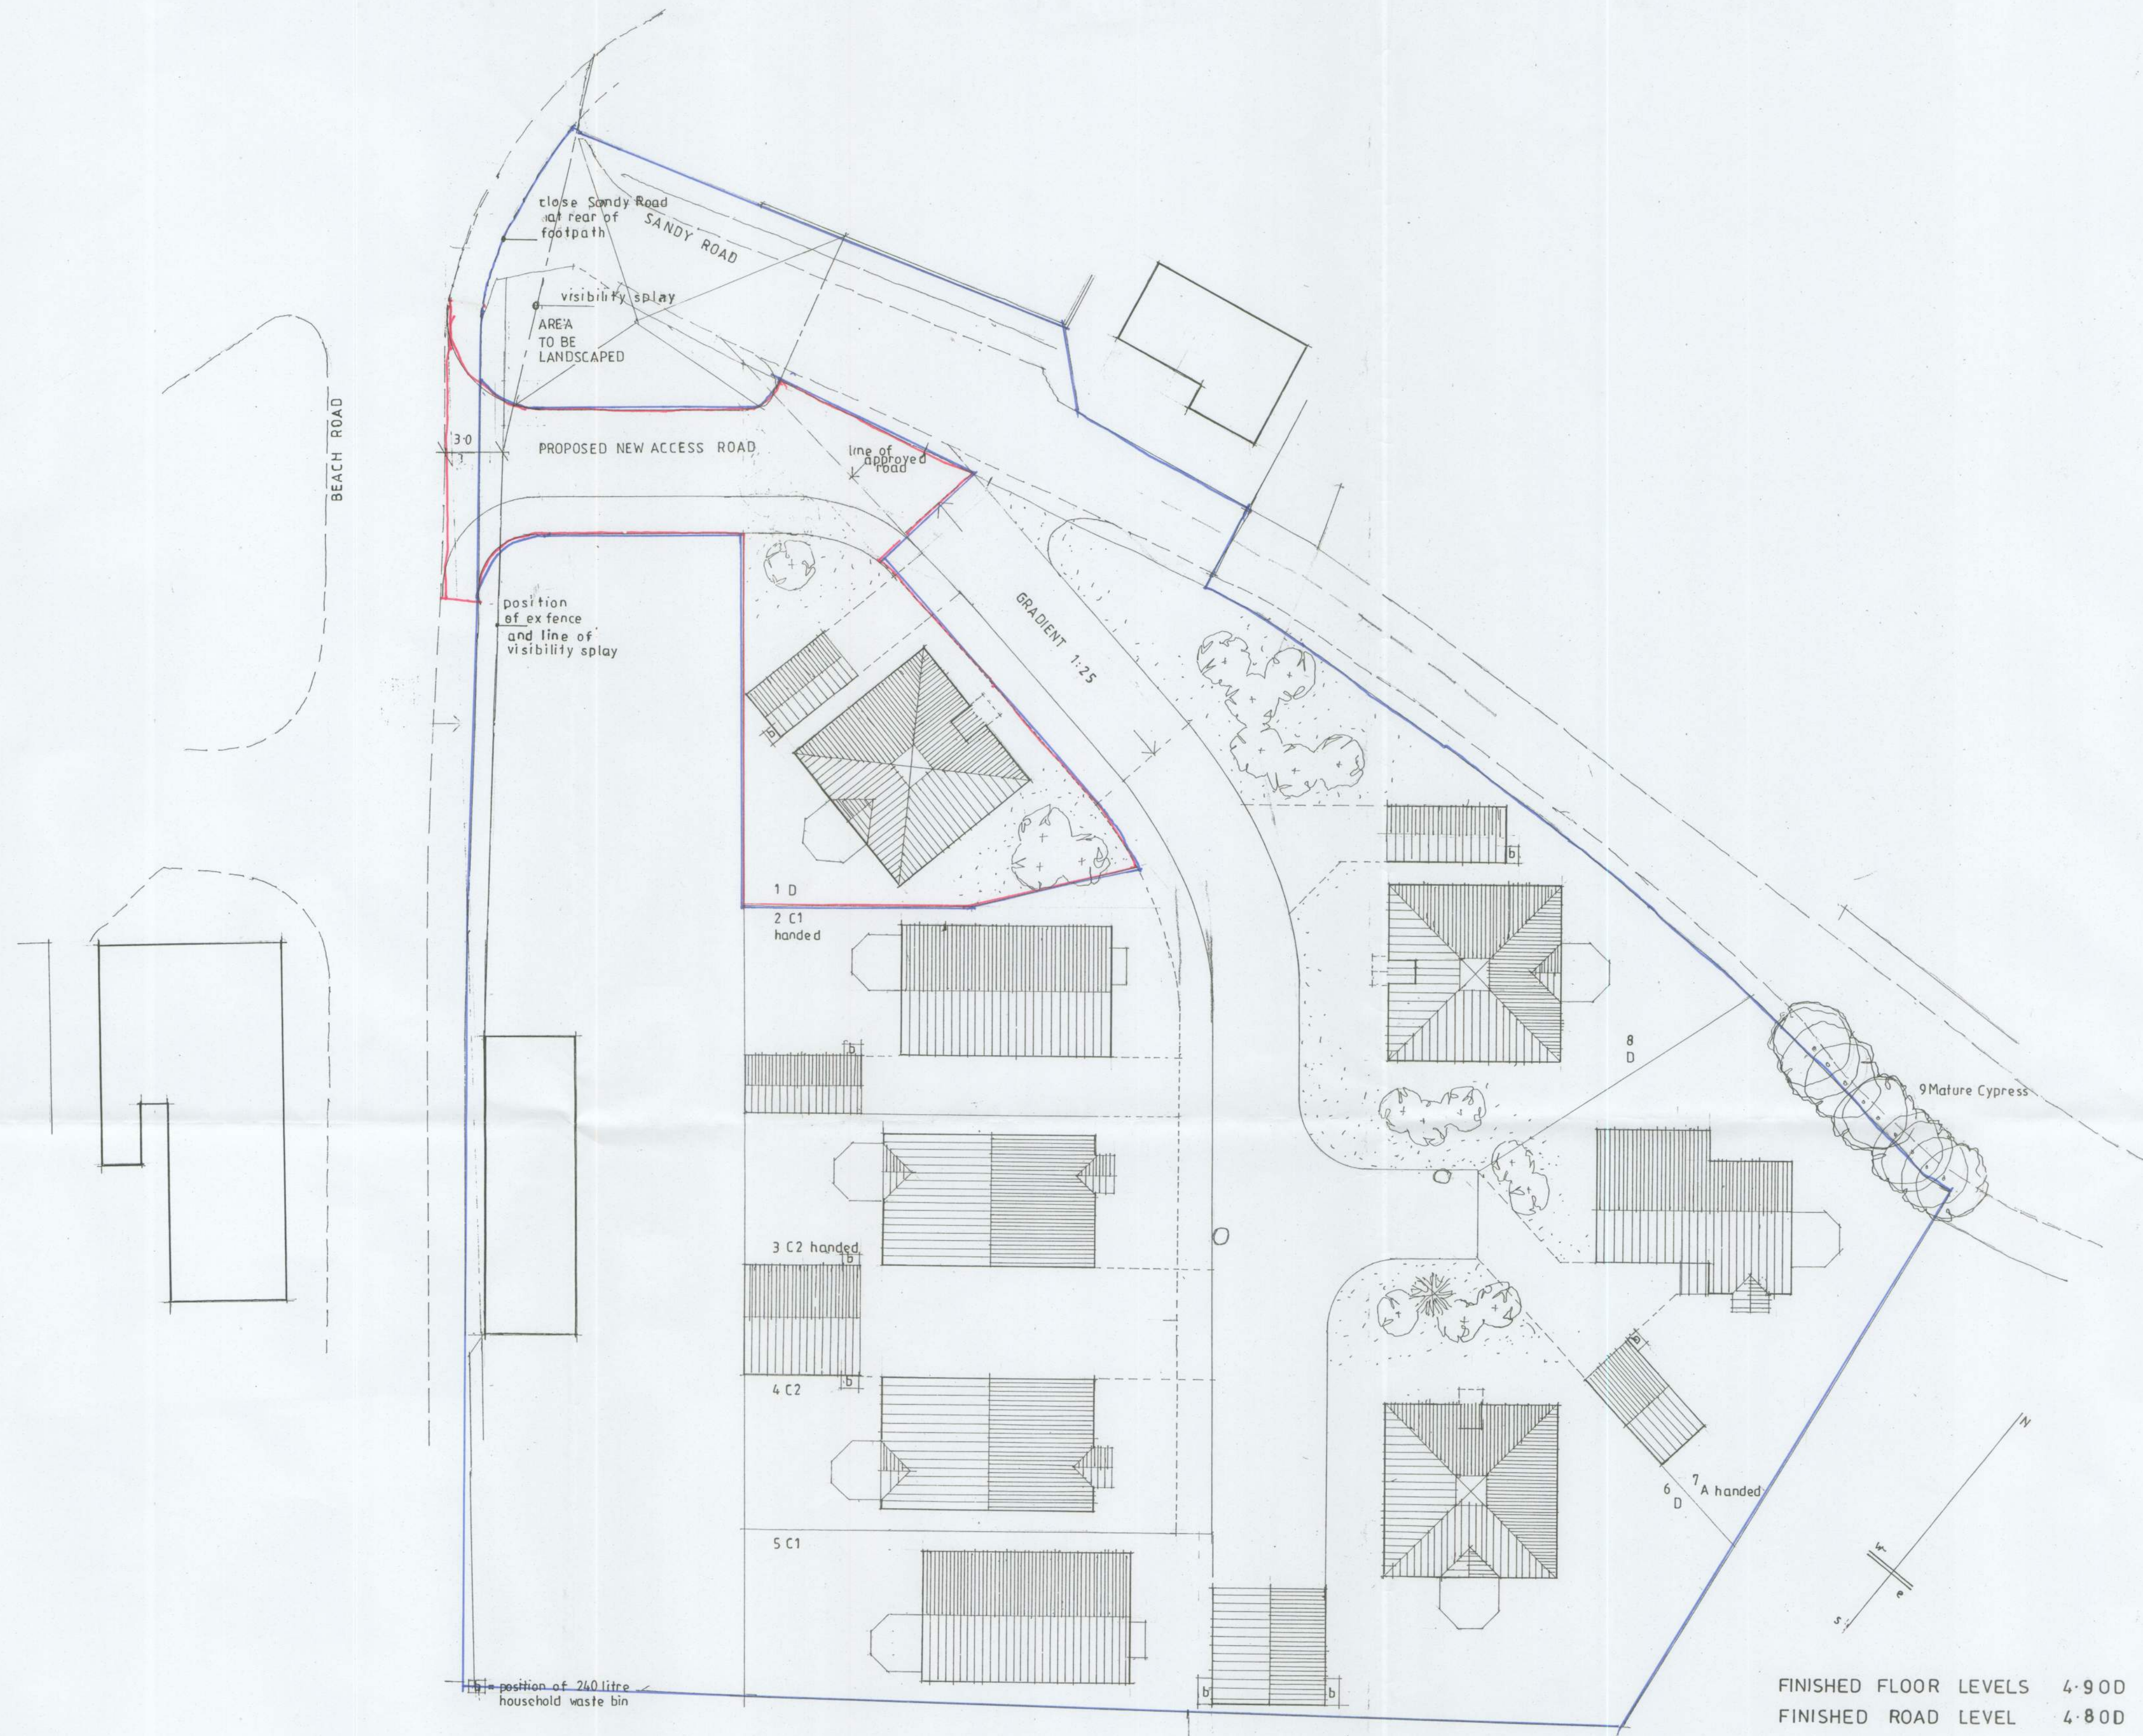

proposed development  
off Sandy Road  
PAGHAM  
for  
Mr. J. Griggs

site layout

PLAN NO 598/10B  
SCALE 1:200  
DATE 03/09

DAVID J. BROOKWELL  
99 WESTMINSTER DRIVE  
BOGNOR REGIS PO21 3RG  
tel no 01243 264928