


scale 1:500
plan no 598/11

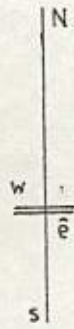

THE PARADE

Public toilets

SANDY ROAD

PLOT NO 1
P 44/09

BEACH ROAD

SEA LANE

WELL ROAD

ex Sandy Road
access to be
closed and
hatched area
to be landscaped

NEW ACCESS

