
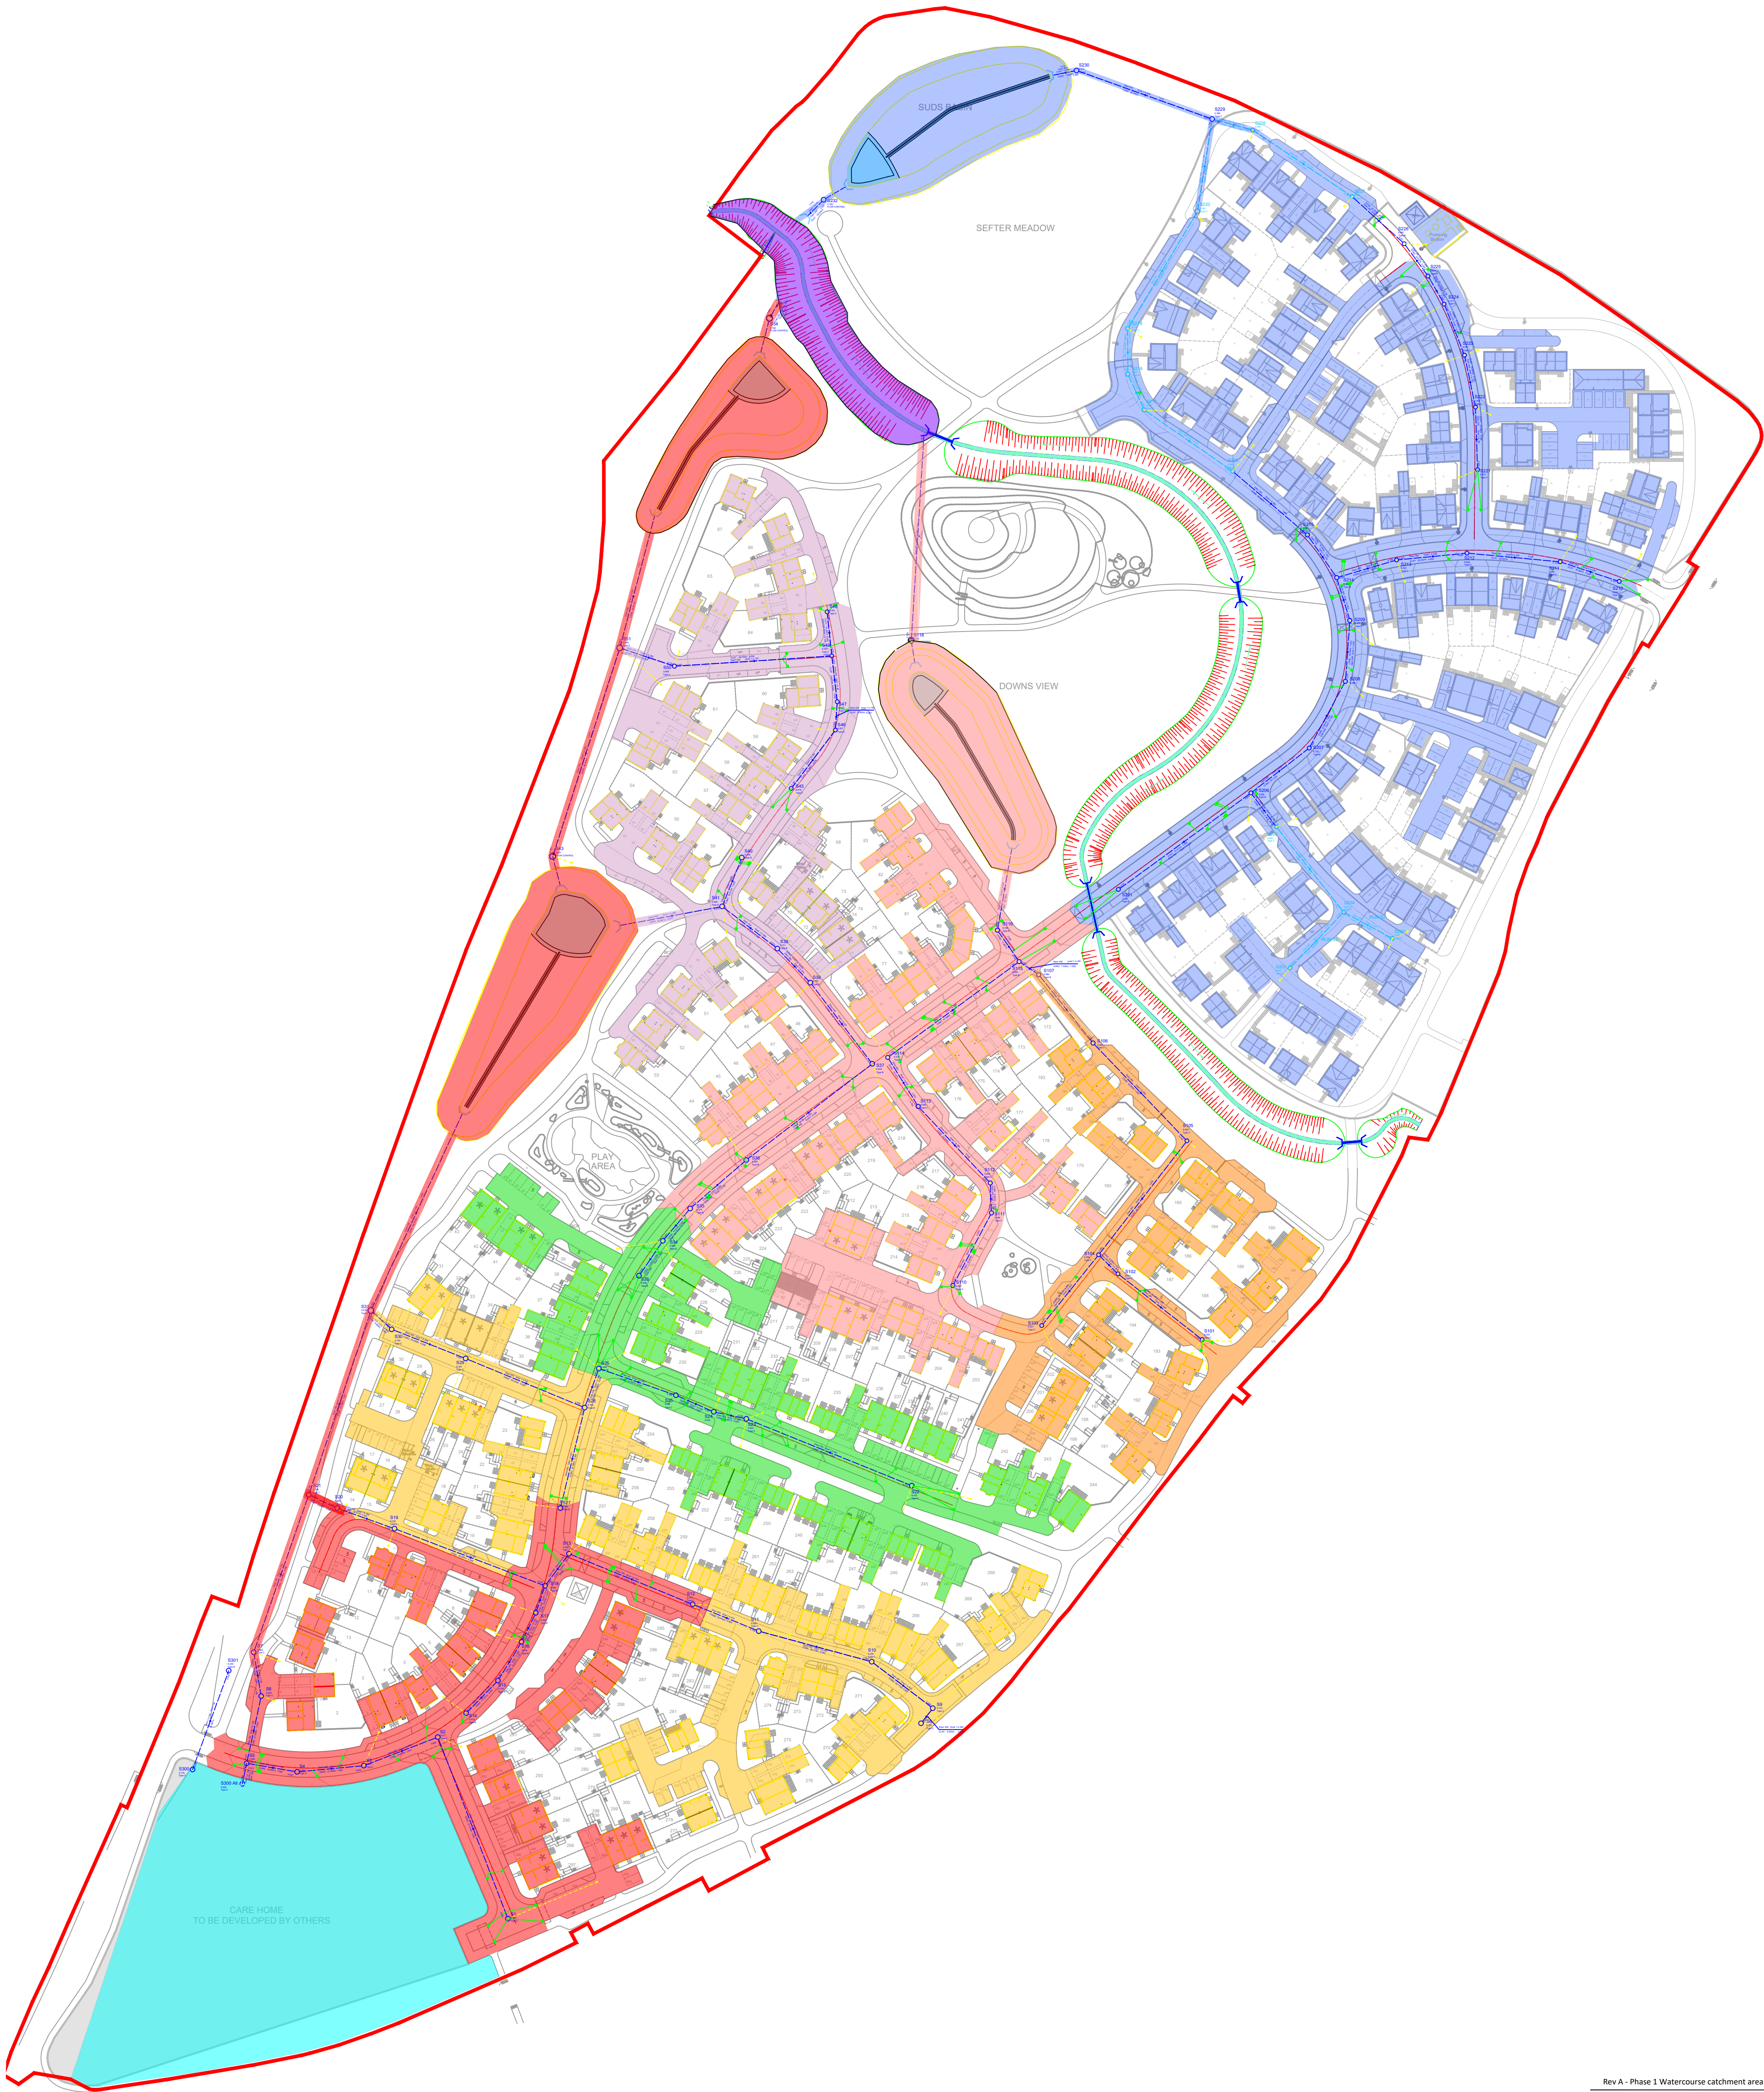


APPENDIX A

Phasing Plan

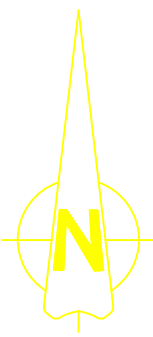

Key

- | | | | |
|---|------------------------------------|---|---------------------------|
|  | Phase 1 Watercourse catchment area |  | Bellway Catchment Area 4 |
|  | Vistry Catchment Area 1 |  | Bellway Catchment Area 5 |
|  | Bellway Catchment Area 1 |  | Bellway Catchment Area 6 |
|  | Bellway Catchment Area 2 |  | Carehome Catchment Area 7 |
|  | Bellway Catchment Area 3 | | |

Rev A - Phase 1 Watercourse catchment area added

Client

Bellway

Seaton Burn House, Dudley Lane, Seaton Burn
Newcastle-upon-Tyne, NE13 6BE
Tel: 0191 2170717 Fax: 0191 236230
www.bellway.co.uk

Project

Hook Lane, Pagham

Drawing Title

Drainage Phasing Plan

Drawn	Date	Scale
BLK	June 2024	1:500 @ A1
Job No.	Drawing No.	Revision
0001	DDP-01	A
Dwg Status		