


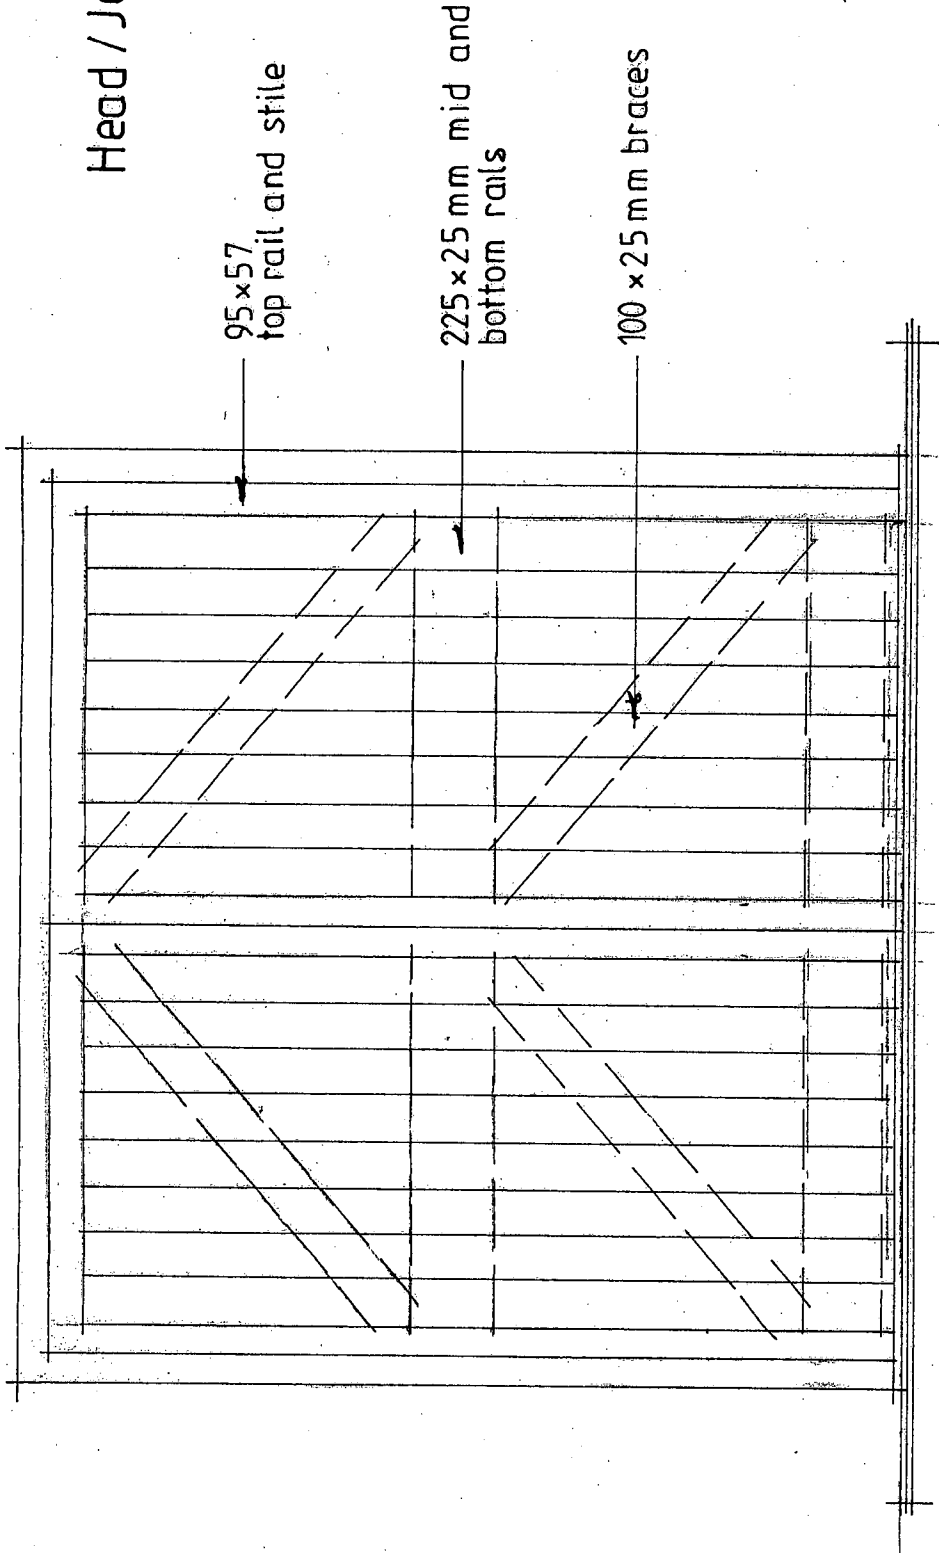

BD 01
Service Yard Elevation.



 A&M ARCHITECTURAL 46 CAMBRIDGE ROAD HASTINGS, EAST SUSSEX TN34 1DT T: 01424 300222 F: 01424 300303 e: admin@a-and-m.co.uk	
Client	Bourne Leisure Ltd.
Project	Church Farm Holiday Park Pagham, Nr. Chichester West Sussex
Drawing Name	JOINERY DETAIL Barn Door BD01
Scale	1:20 4:2
Date	25.06.08
Drawn By	GJ Lea
Checked By	
Computer File Name	
Drawing No	2801-203
Revision	

Copyright: This drawing is the property of A&M Architectural Partnership Ltd. Its copyright and design content is reserved by them and the drawing is based on the information provided to them. It is not to be used, copied, reproduced, or otherwise communicated in any form or by any means, electronic or mechanical, including photocopying, recording, or by any information storage and retrieval system, without the prior written permission of A&M Architectural Partnership Ltd. Do not scale this drawing.

Verify all dimensions on site before commencing any work or preparing any shop drawings. All dimensions are in millimetres unless otherwise stated. Report any variations or discrepancies to the Architect. 

Rev	Details	Name	Date