



1. Existing joinery detail and sections to be confirmed on site.

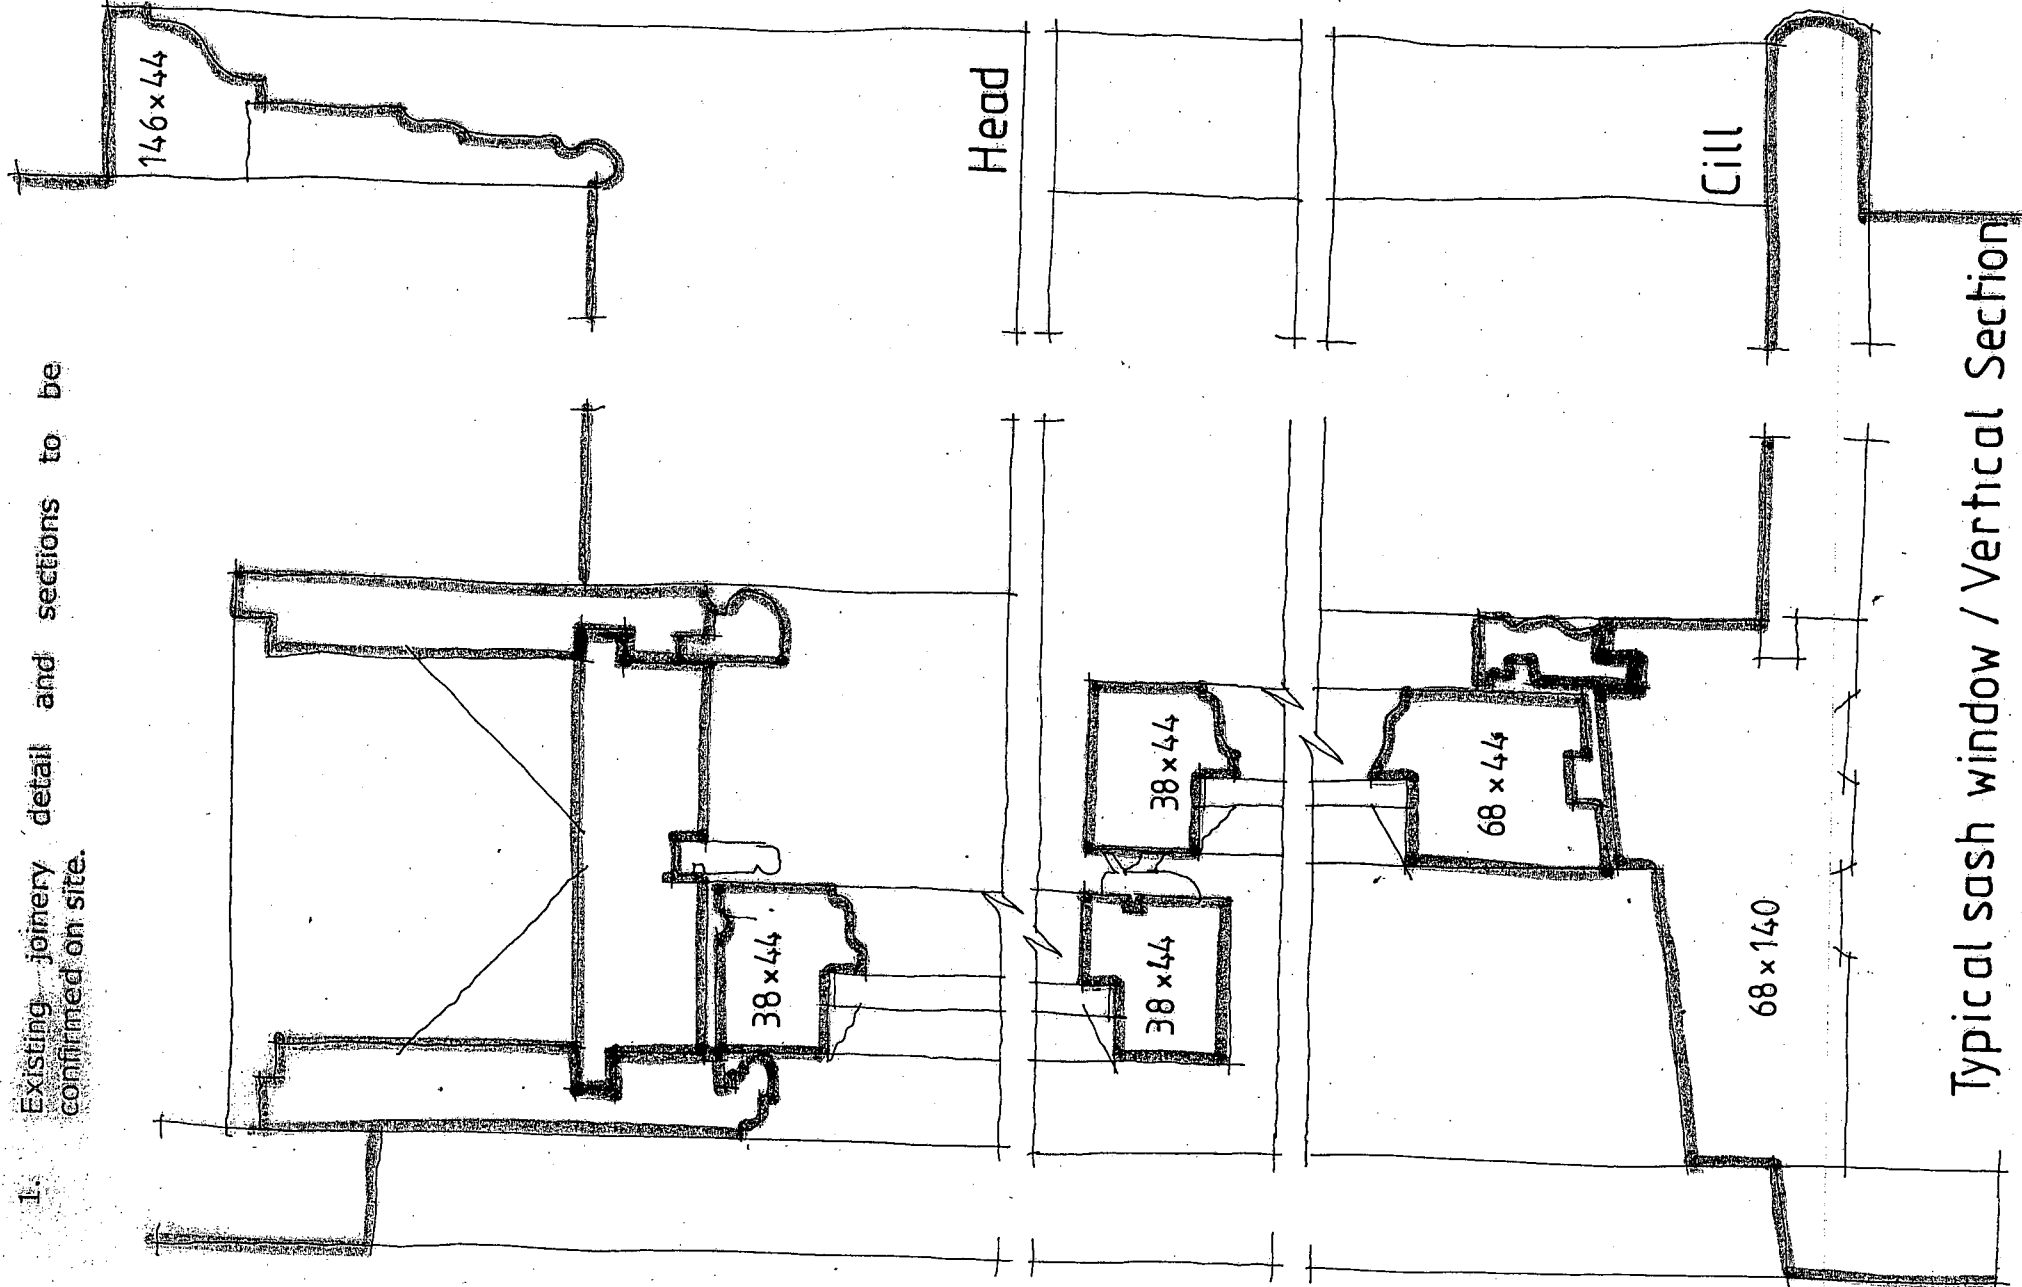

Typical sash window / Vertical Section

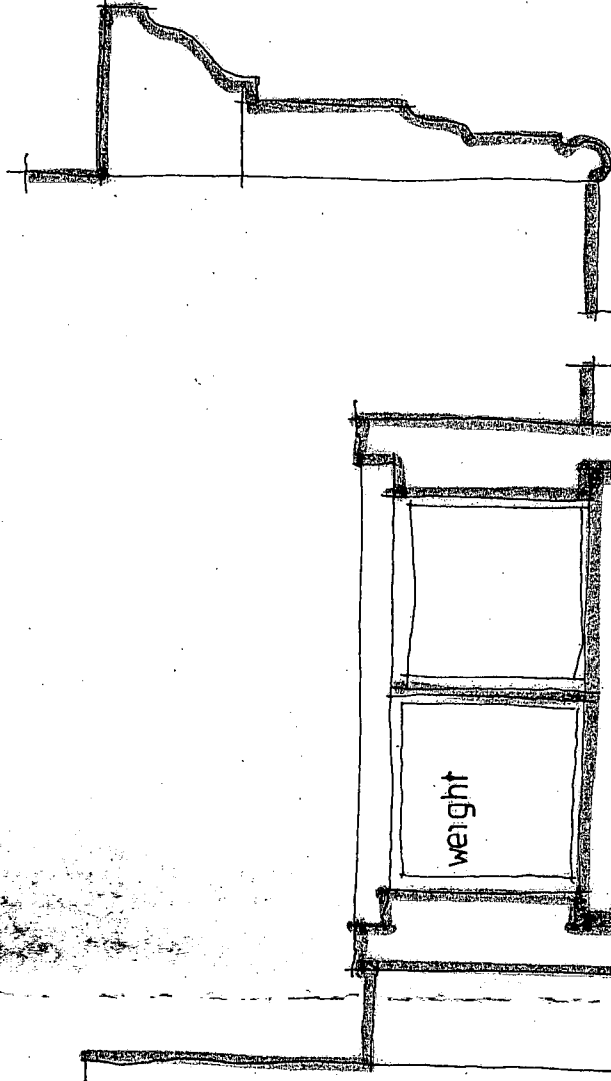

Jam Section

Glazing Bar

25 x 44

2. Glazing to be 6mm laminated/clear safety glass to BS 6206 unless otherwise noted.
3. Where noted window infill panel in lieu of glass to be 6mm WBP plywood decorated gloss black.
4. All windows constructed using selected softwood, traditionally constructed.
5. All windows unless otherwise noted to be decorated using approved gloss paint system. Colour White BS-00 E 88.
6. All opening casements/sashes to be secured using approved mortice window lock.
7. All window furniture to match existing




Rev Details

**BOURNE
LEISURE
LIMITED**

Jo Haven



Client	Bourne Leisure Ltd
Project	Church Farm Holiday Park Pagham, Nr. Chichester, West Sussex
Drawing Name	JOINERY DETAIL Sash Window
Status	
Scale	1:2
Date	01.07.08
Drawn By	G.J. Lea
Checked By	
Complete File Name	
Drawing No	2801-204
Revision	