


NOTES


ROOF - Mixture of thatch, plain clay tiles and polycarbonate sheeting to pitched roofs.

WALLS - Textured painted render to external walls.


WINDOWS/DOORS - White framed PVC and black painted wooden double glazed units.

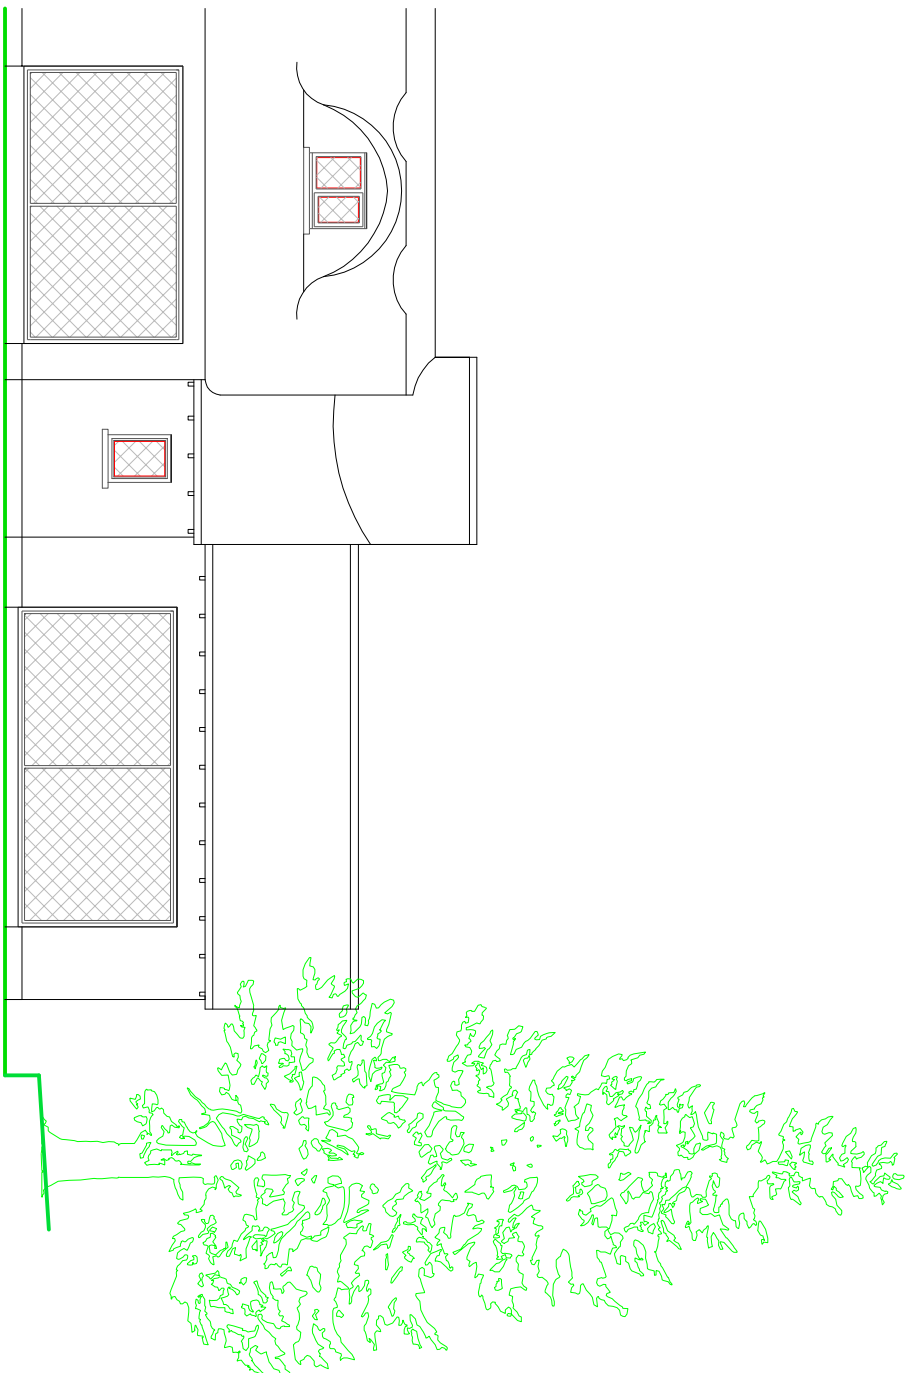

FRONT ELEVATION

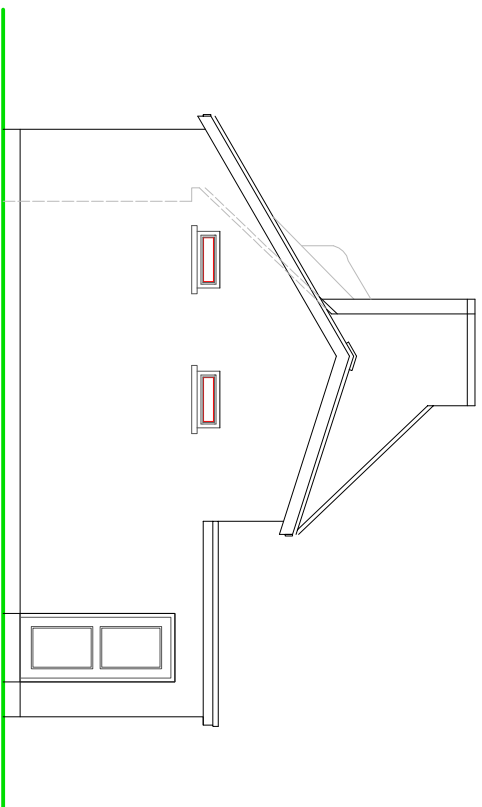


SIDE ELEVATION

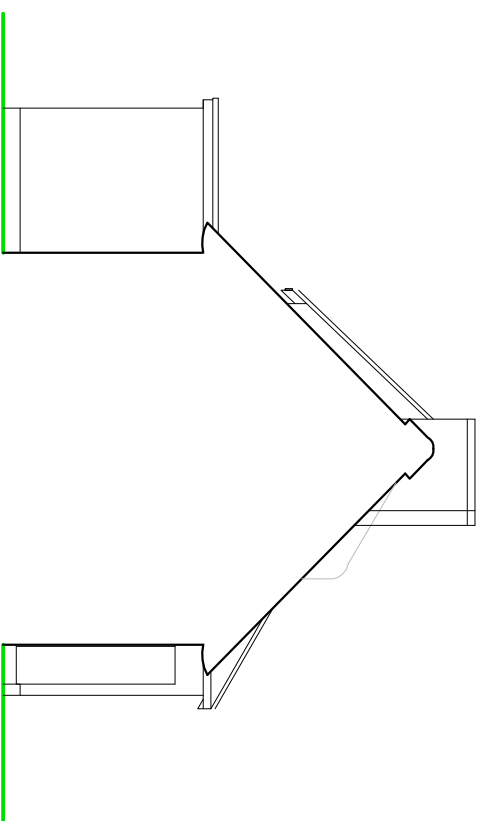

SIDE ELEVATION

EXISTING ELEVATIONS

SCALE

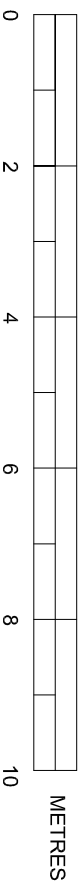

METRES

SUSSEX BUILDING CONSULTANCY LIMITED

ROSE COTTAGE, PRIORS WAYE, PAGHAM,
BOGNOR REGIS, WEST SUSSEX.

SCALE - 1/100 REV - DATE - 18/05/2022



3 NORTHCOTE ROAD
BOGNOR REGIS
PO21 5LZ
TEL - (01243) 861379