


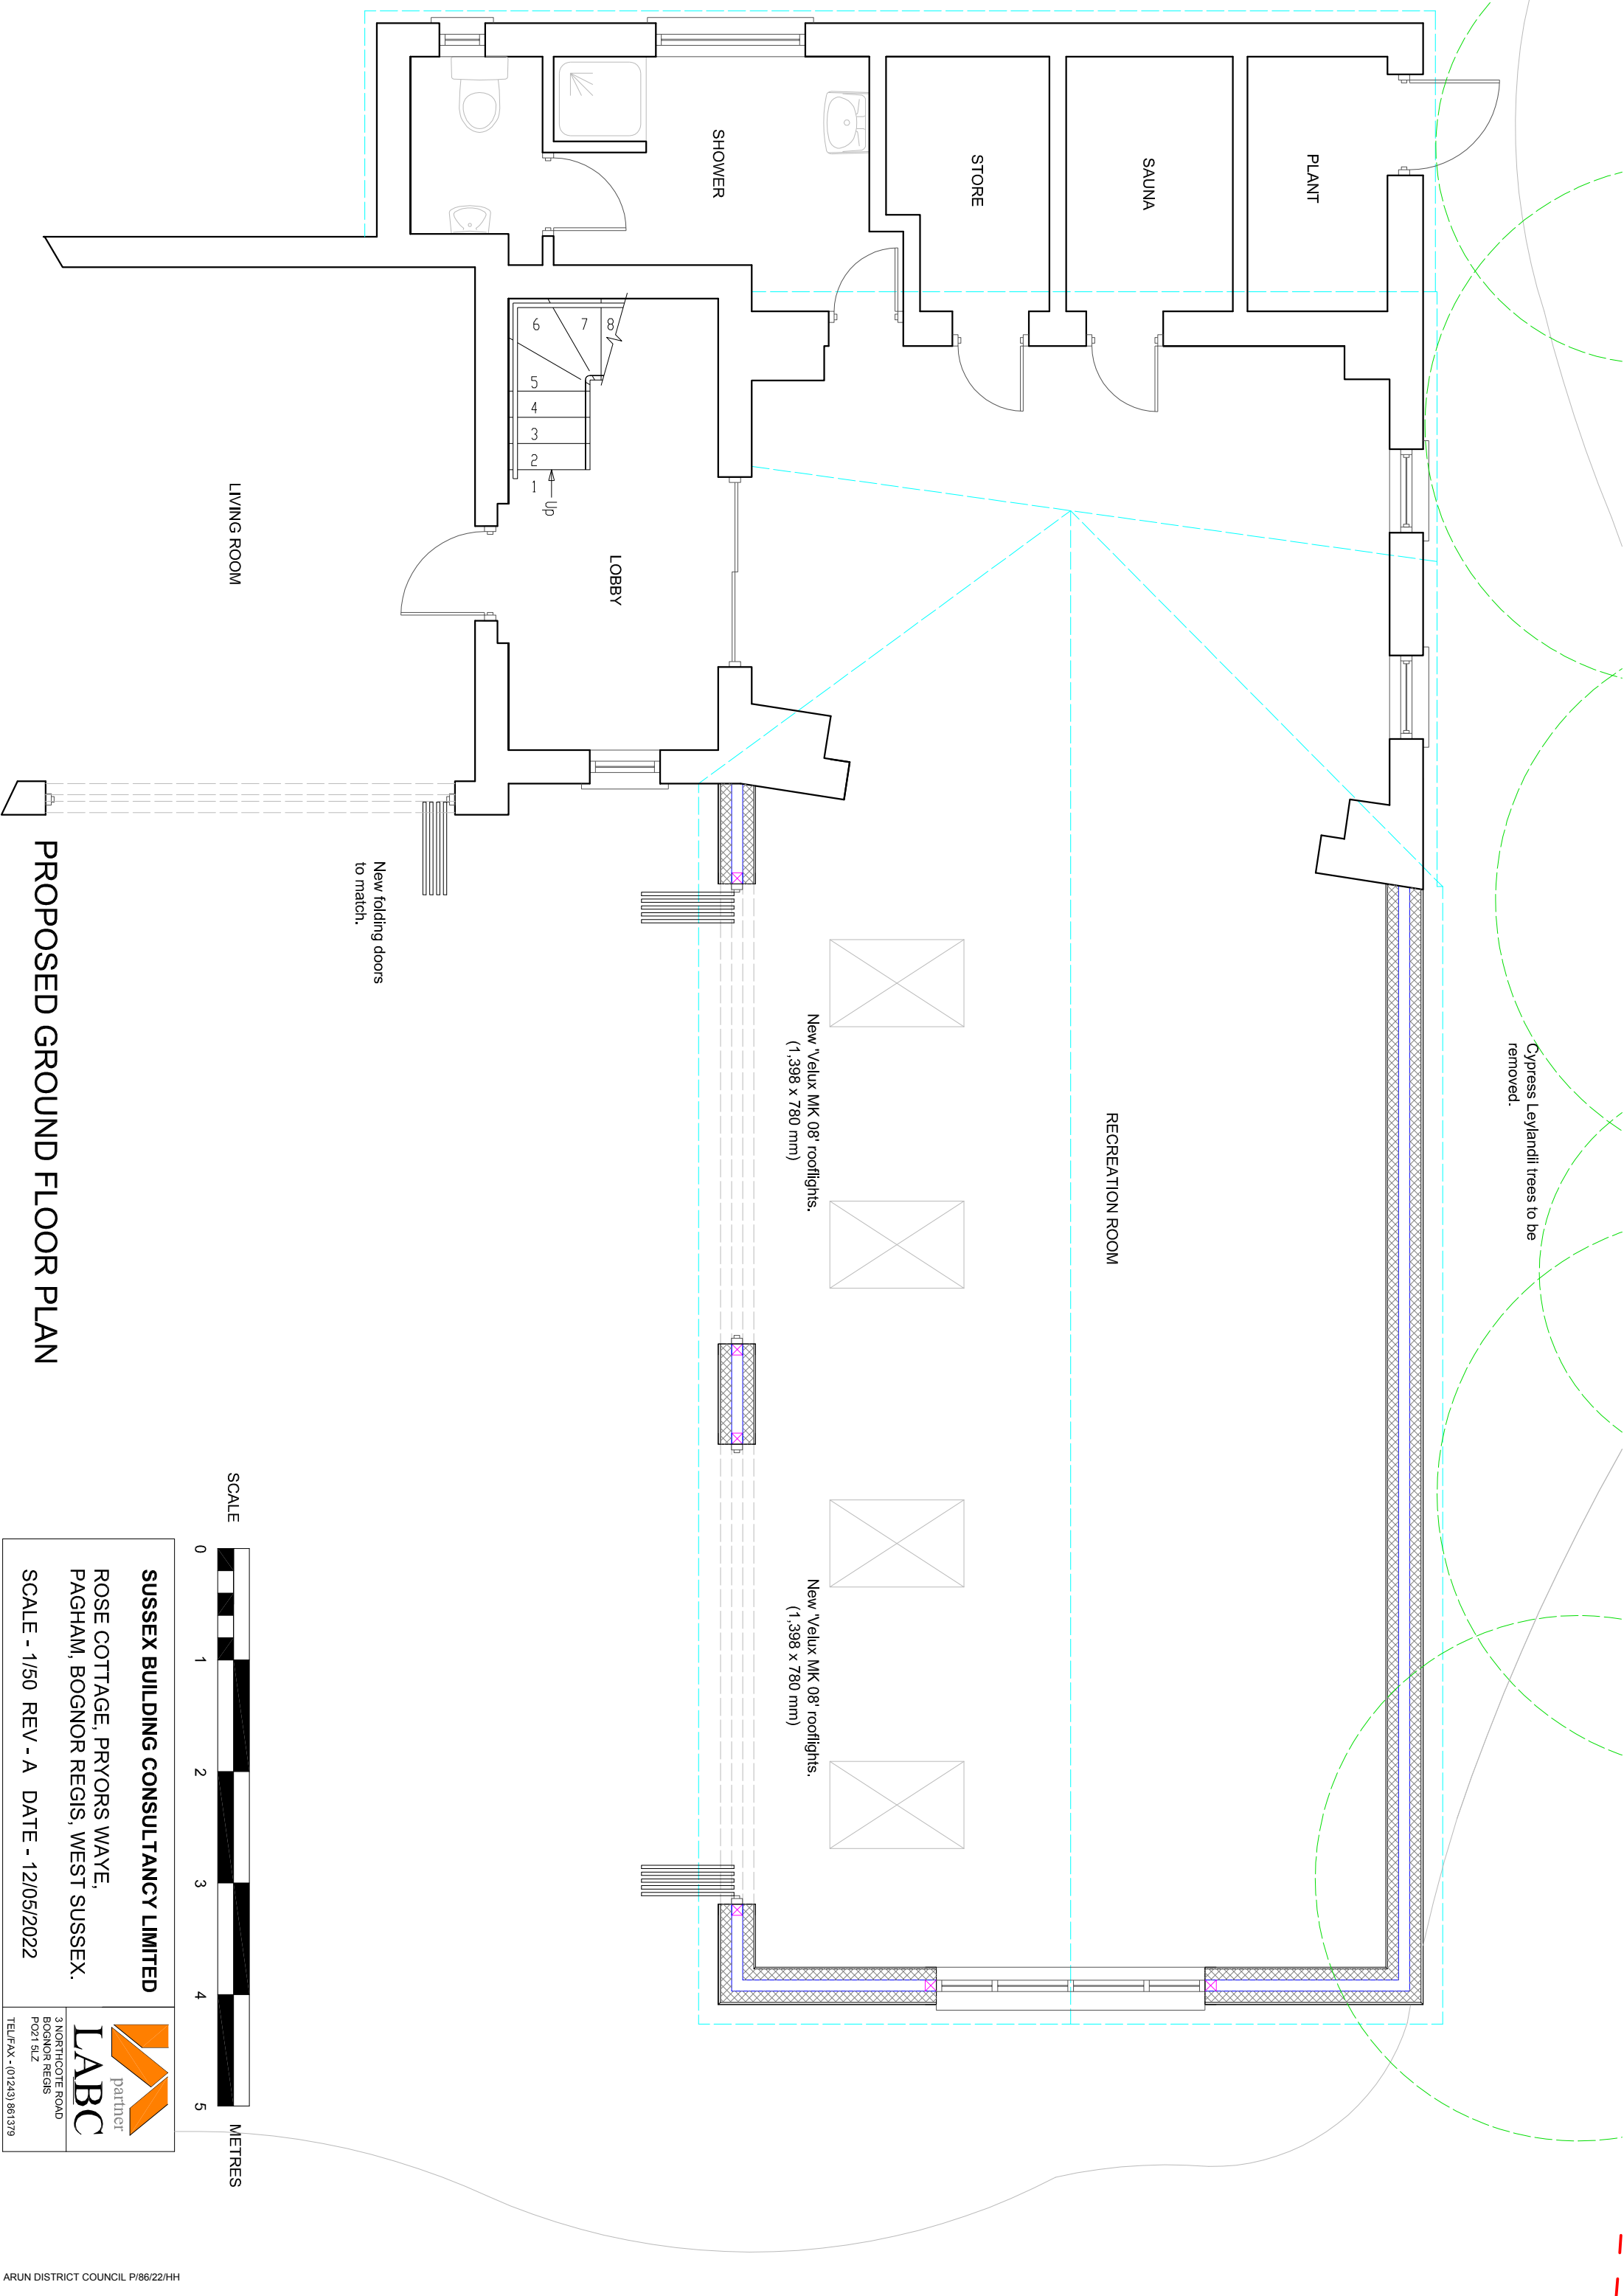

PROPOSED GROUND FLOOR PLAN

SUSSEX BUILDING CONSULTANCY LIMITED

ROSE COTTAGE, PRYORS WAY,
PAGHAM, BOGNOR REGIS, WEST SUSSEX.

SCALE - 1/50 REV - A DATE - 12/05/2022

LABC
partner

3 NORTHCOTE ROAD
BOGNOR REGIS
PO21 5LZ

TEL/FAX - (01243) 861379