


NYETIMBER LANE

PAGHAM ROAD

PAGHAM ROAD

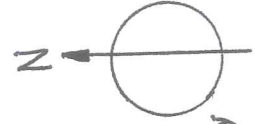

SHED IS
21 CM
FROM
THIS
BOUNDARY

SHED IS 50 CM
FROM THIS
BOUNDARY

APPLICATION FOR SHED AT REAR OF
172A PAGHAM ROAD

SITE BOUNDARIES MARKED IN RED

SHED MARKED
AS



SITE PLAN

1:200