


APPLICATION FOR PLANNING PERMISSION FOR RETENTION OF
SINGLE STOREY TIMBER SHED AT REAR OF 172A PAGHAM ROAD, PAGHAM

FLOOR AND ELEVATION PLANS

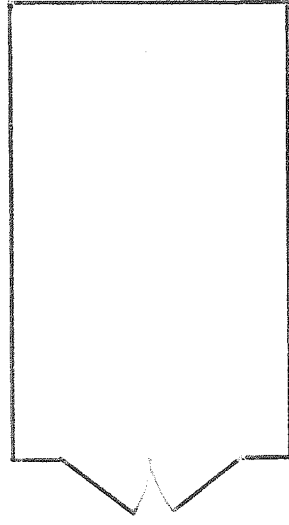

ALL WALLS, FLOOR, DOORS
AND BASE CONSTRUCTED
USING TREATED TIMBER


ROOF CONSTRUCTED USING
TIMBER BOARDING COVERED
IN ROOFING FELT.

FLOOR


MAXIMUM HEIGHT INCLUDING
ROOF 2.48 M

MAXIMUM WIDTH 2.12 M


MAXIMUM LENGTH 3.16 M

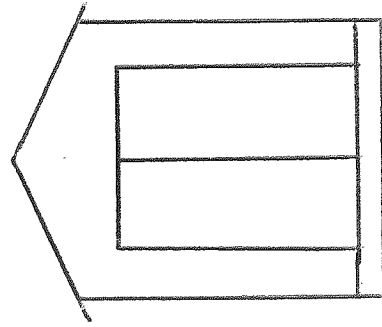

FRONT

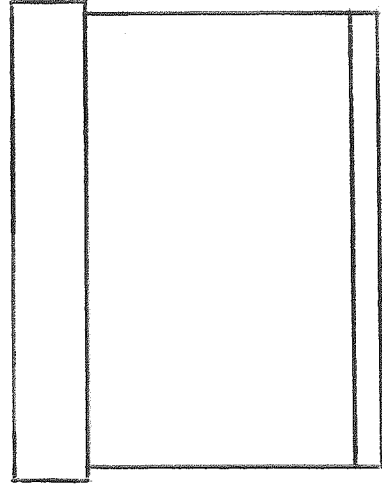

BOTH SIDES

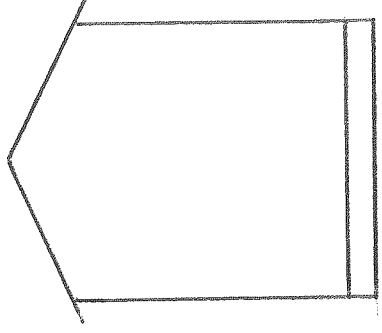

REAR