




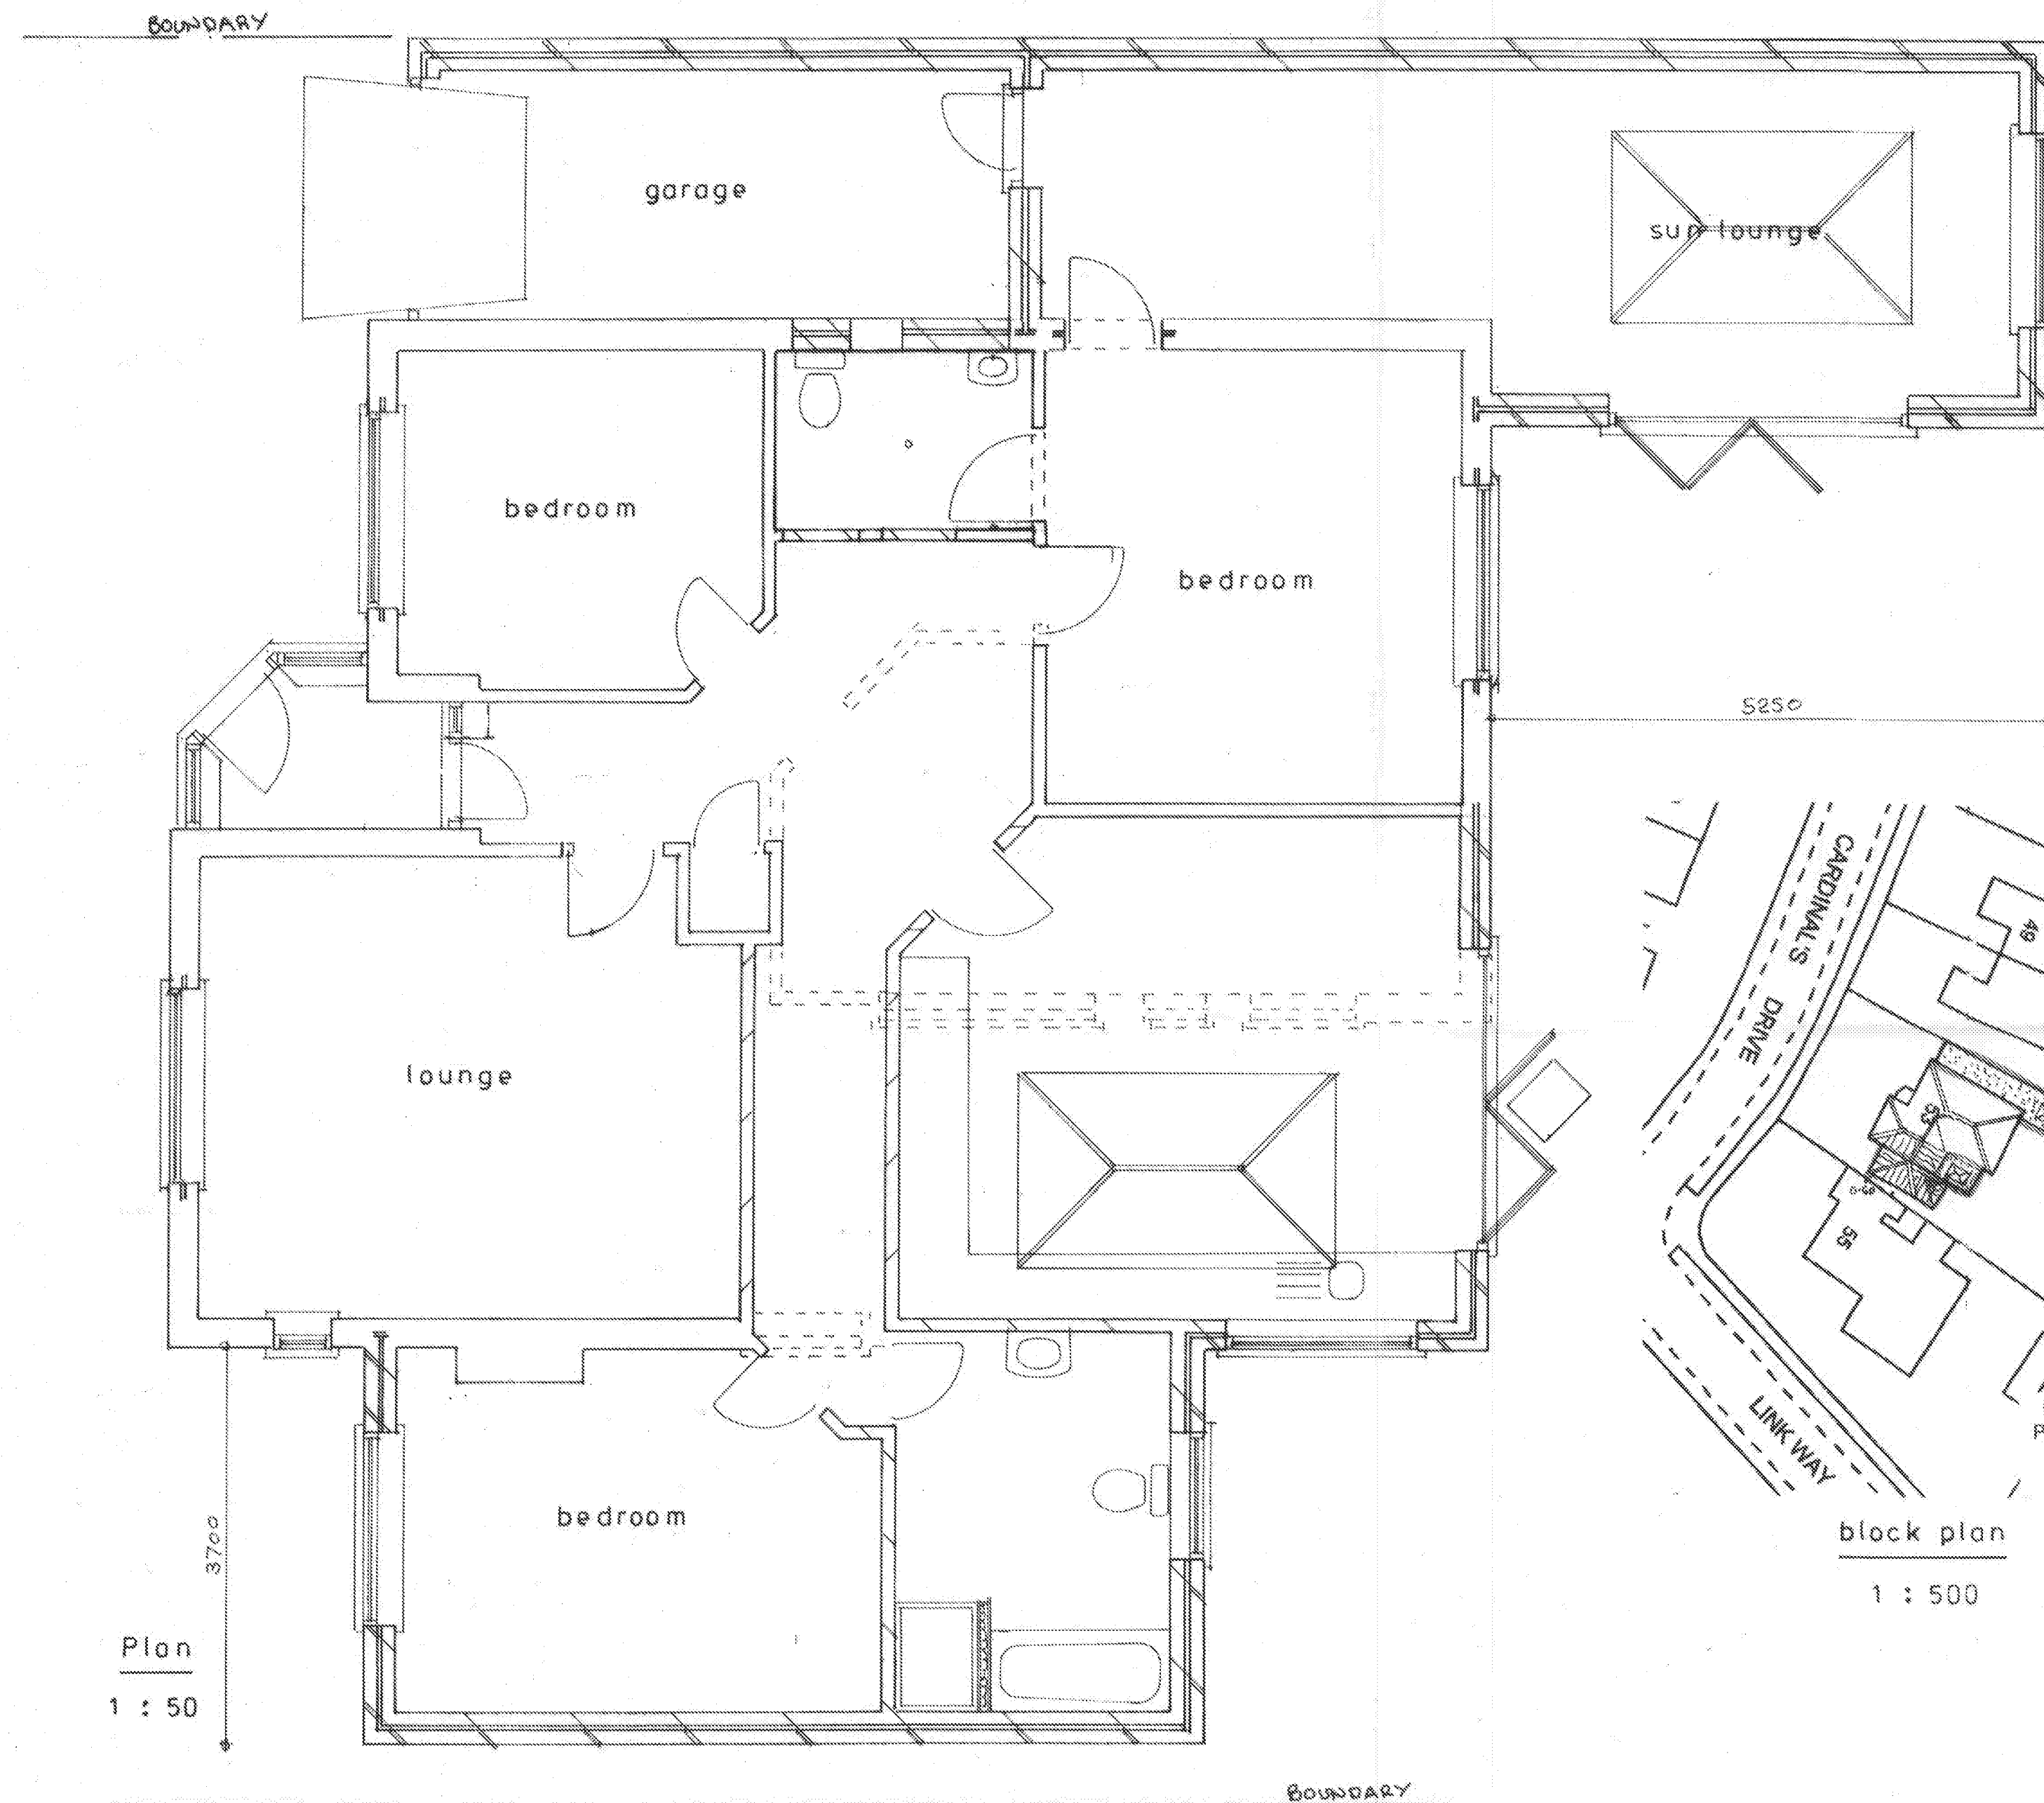

Plan
1 : 50

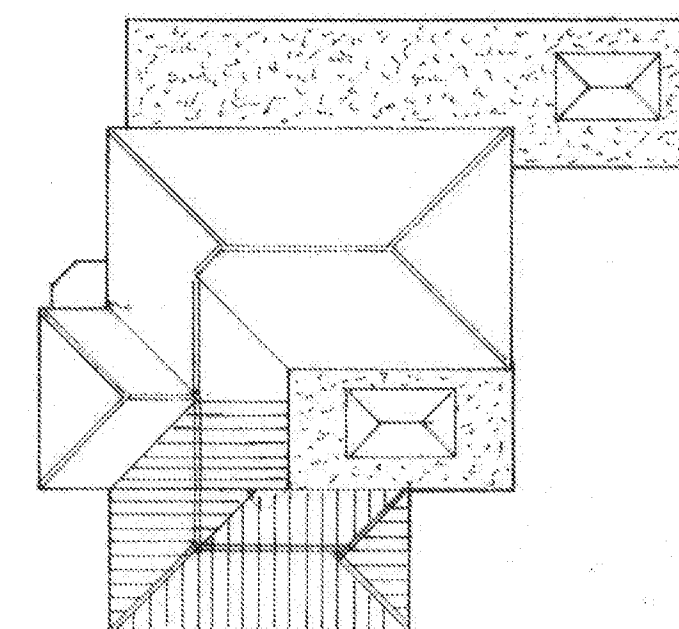

roof plan
1 : 200

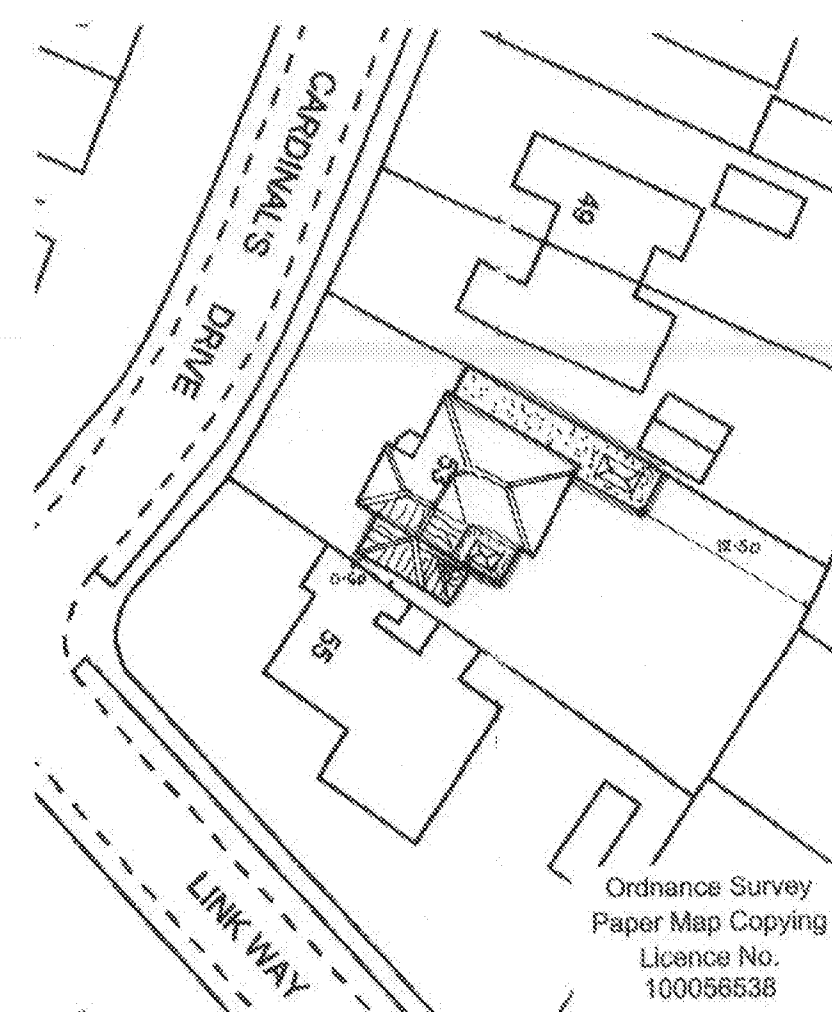

block plan
1 : 500



location plan
1 : 1250

Proposed

PROPOSED SINGLE STOREY EXTENSIONS AT 53, CARDINALS DRIVE, PAGHAM
FOR MR. C. PARKER.

sheet 1 of 3

Bryan Butcher
Rainbow Cottage
Nyetimber Lane
Bognor Regis PO21 3JX
01243 266871
07973 233442
bryan.butcher@btinternet.com
www.bryanbutcher.com