



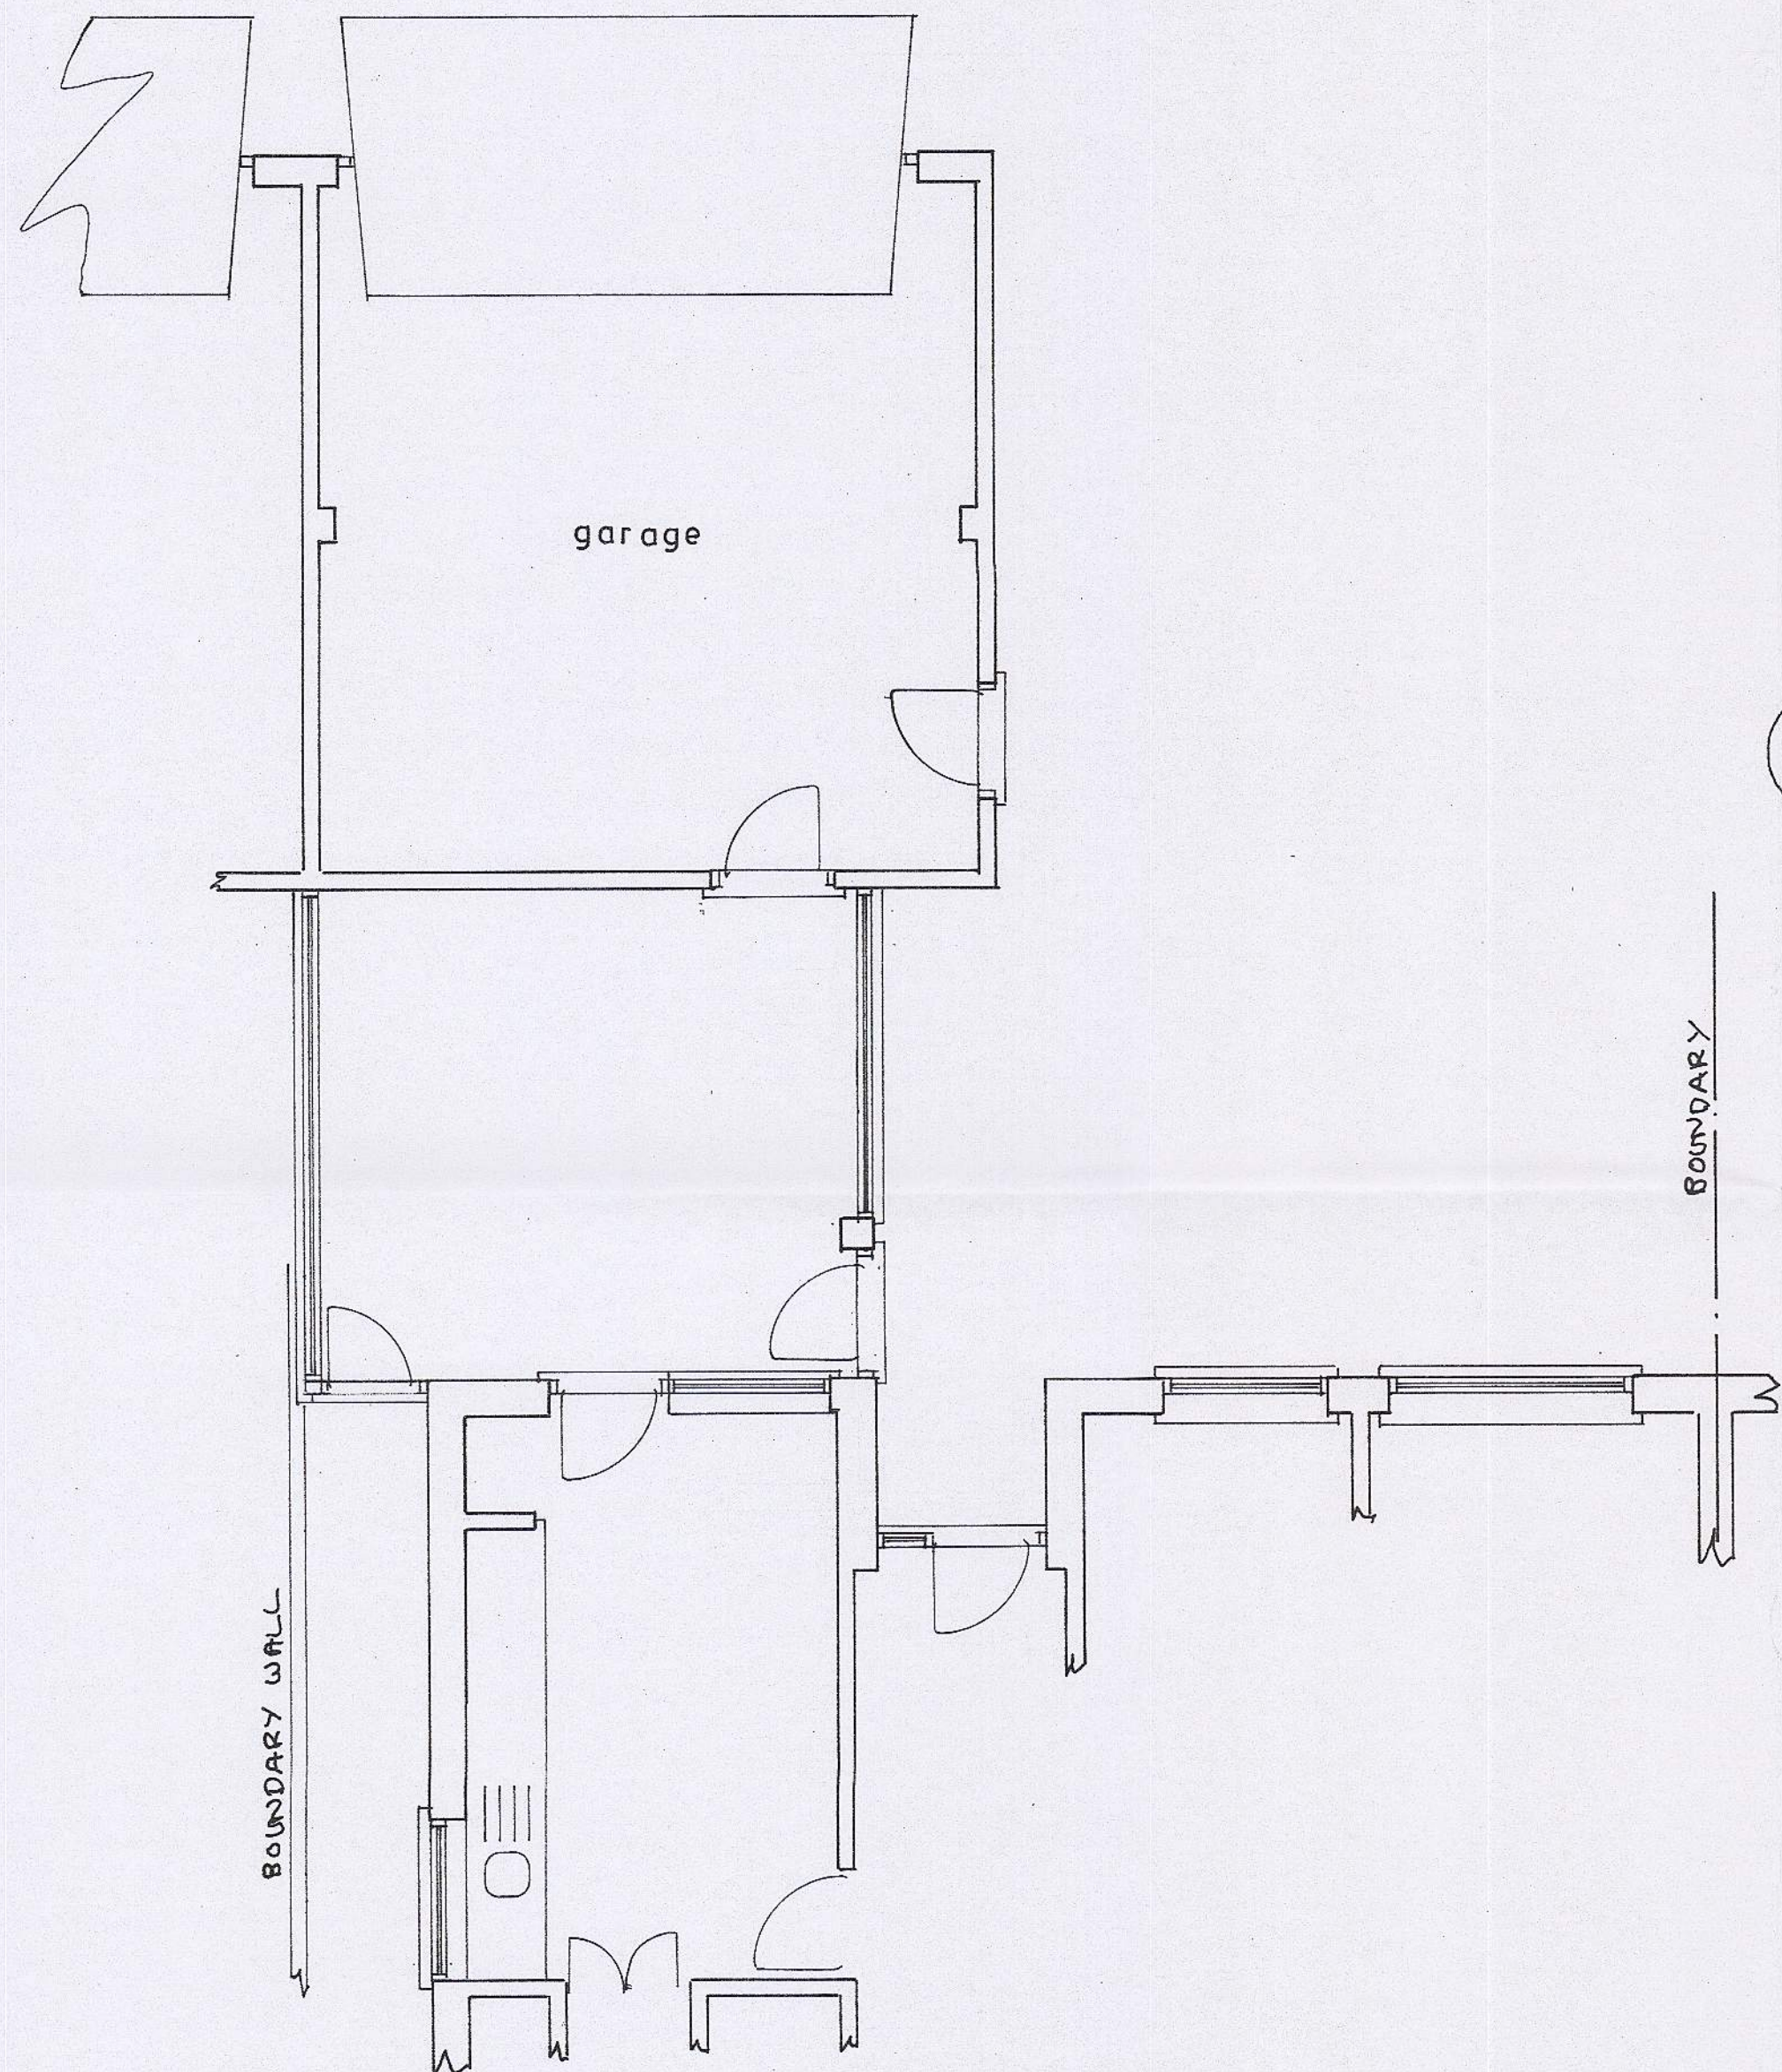


Existing


PROPOSED SINGLE STOREY EXTENSION AT 19, CHURCH LANE, PAGHAM FOR MR. I. MARSHALL

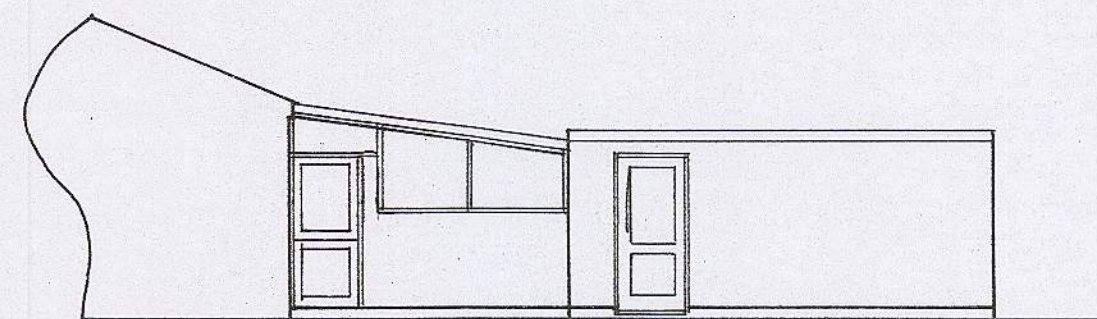


east
1 : 100

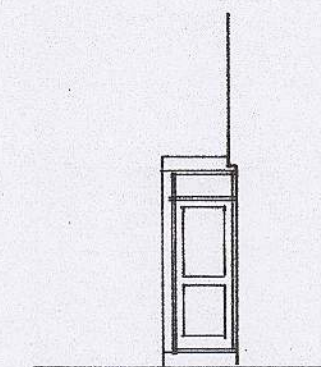


south

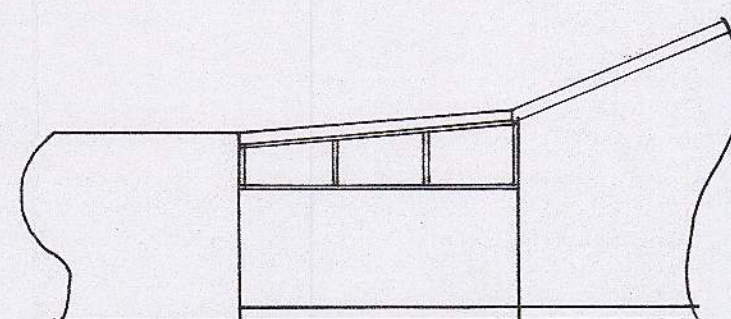


west

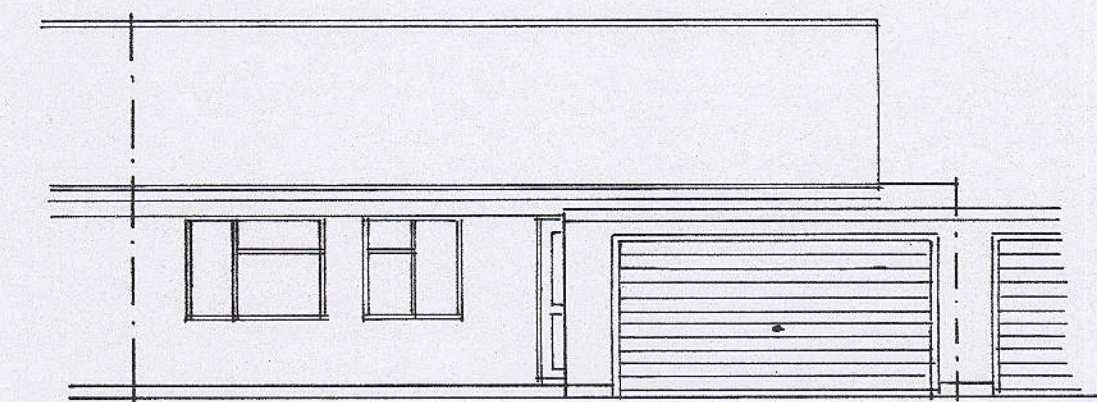

north

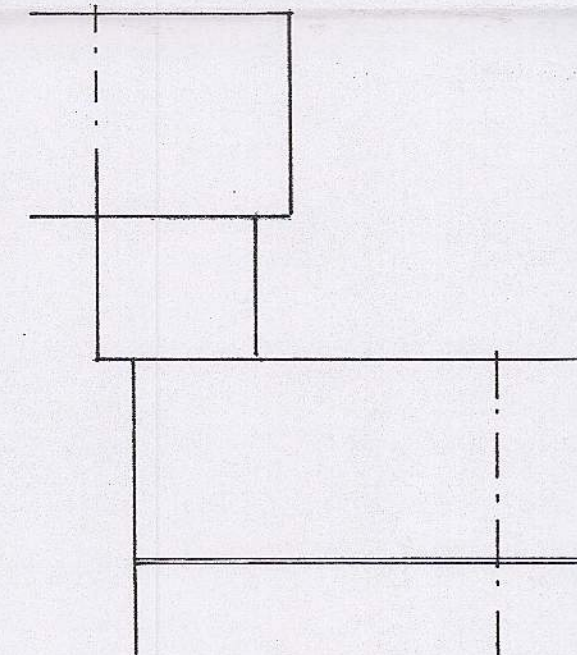

roof plan
1 : 200

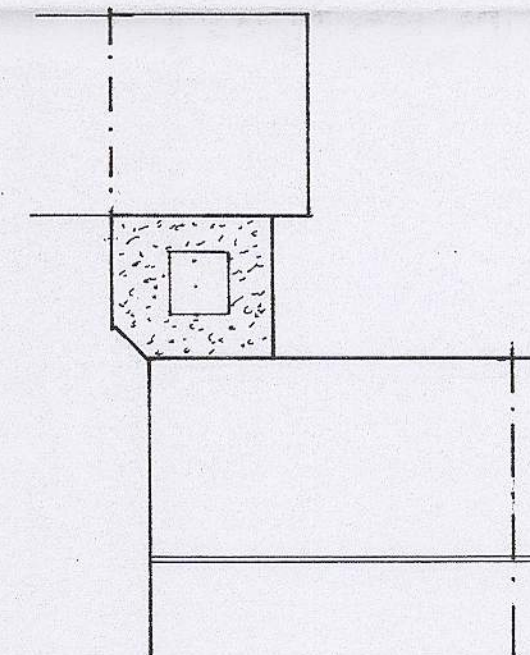

proposed roof plan

sheet 2 of 2

Bryan Butcher
Rainbow Cottage
Nyetimber Lane
Bognor Regis PO21 3JX
01243 266871
07973 233442
bryan.butcher@btinternet.com
www.bryanbutcher.com