




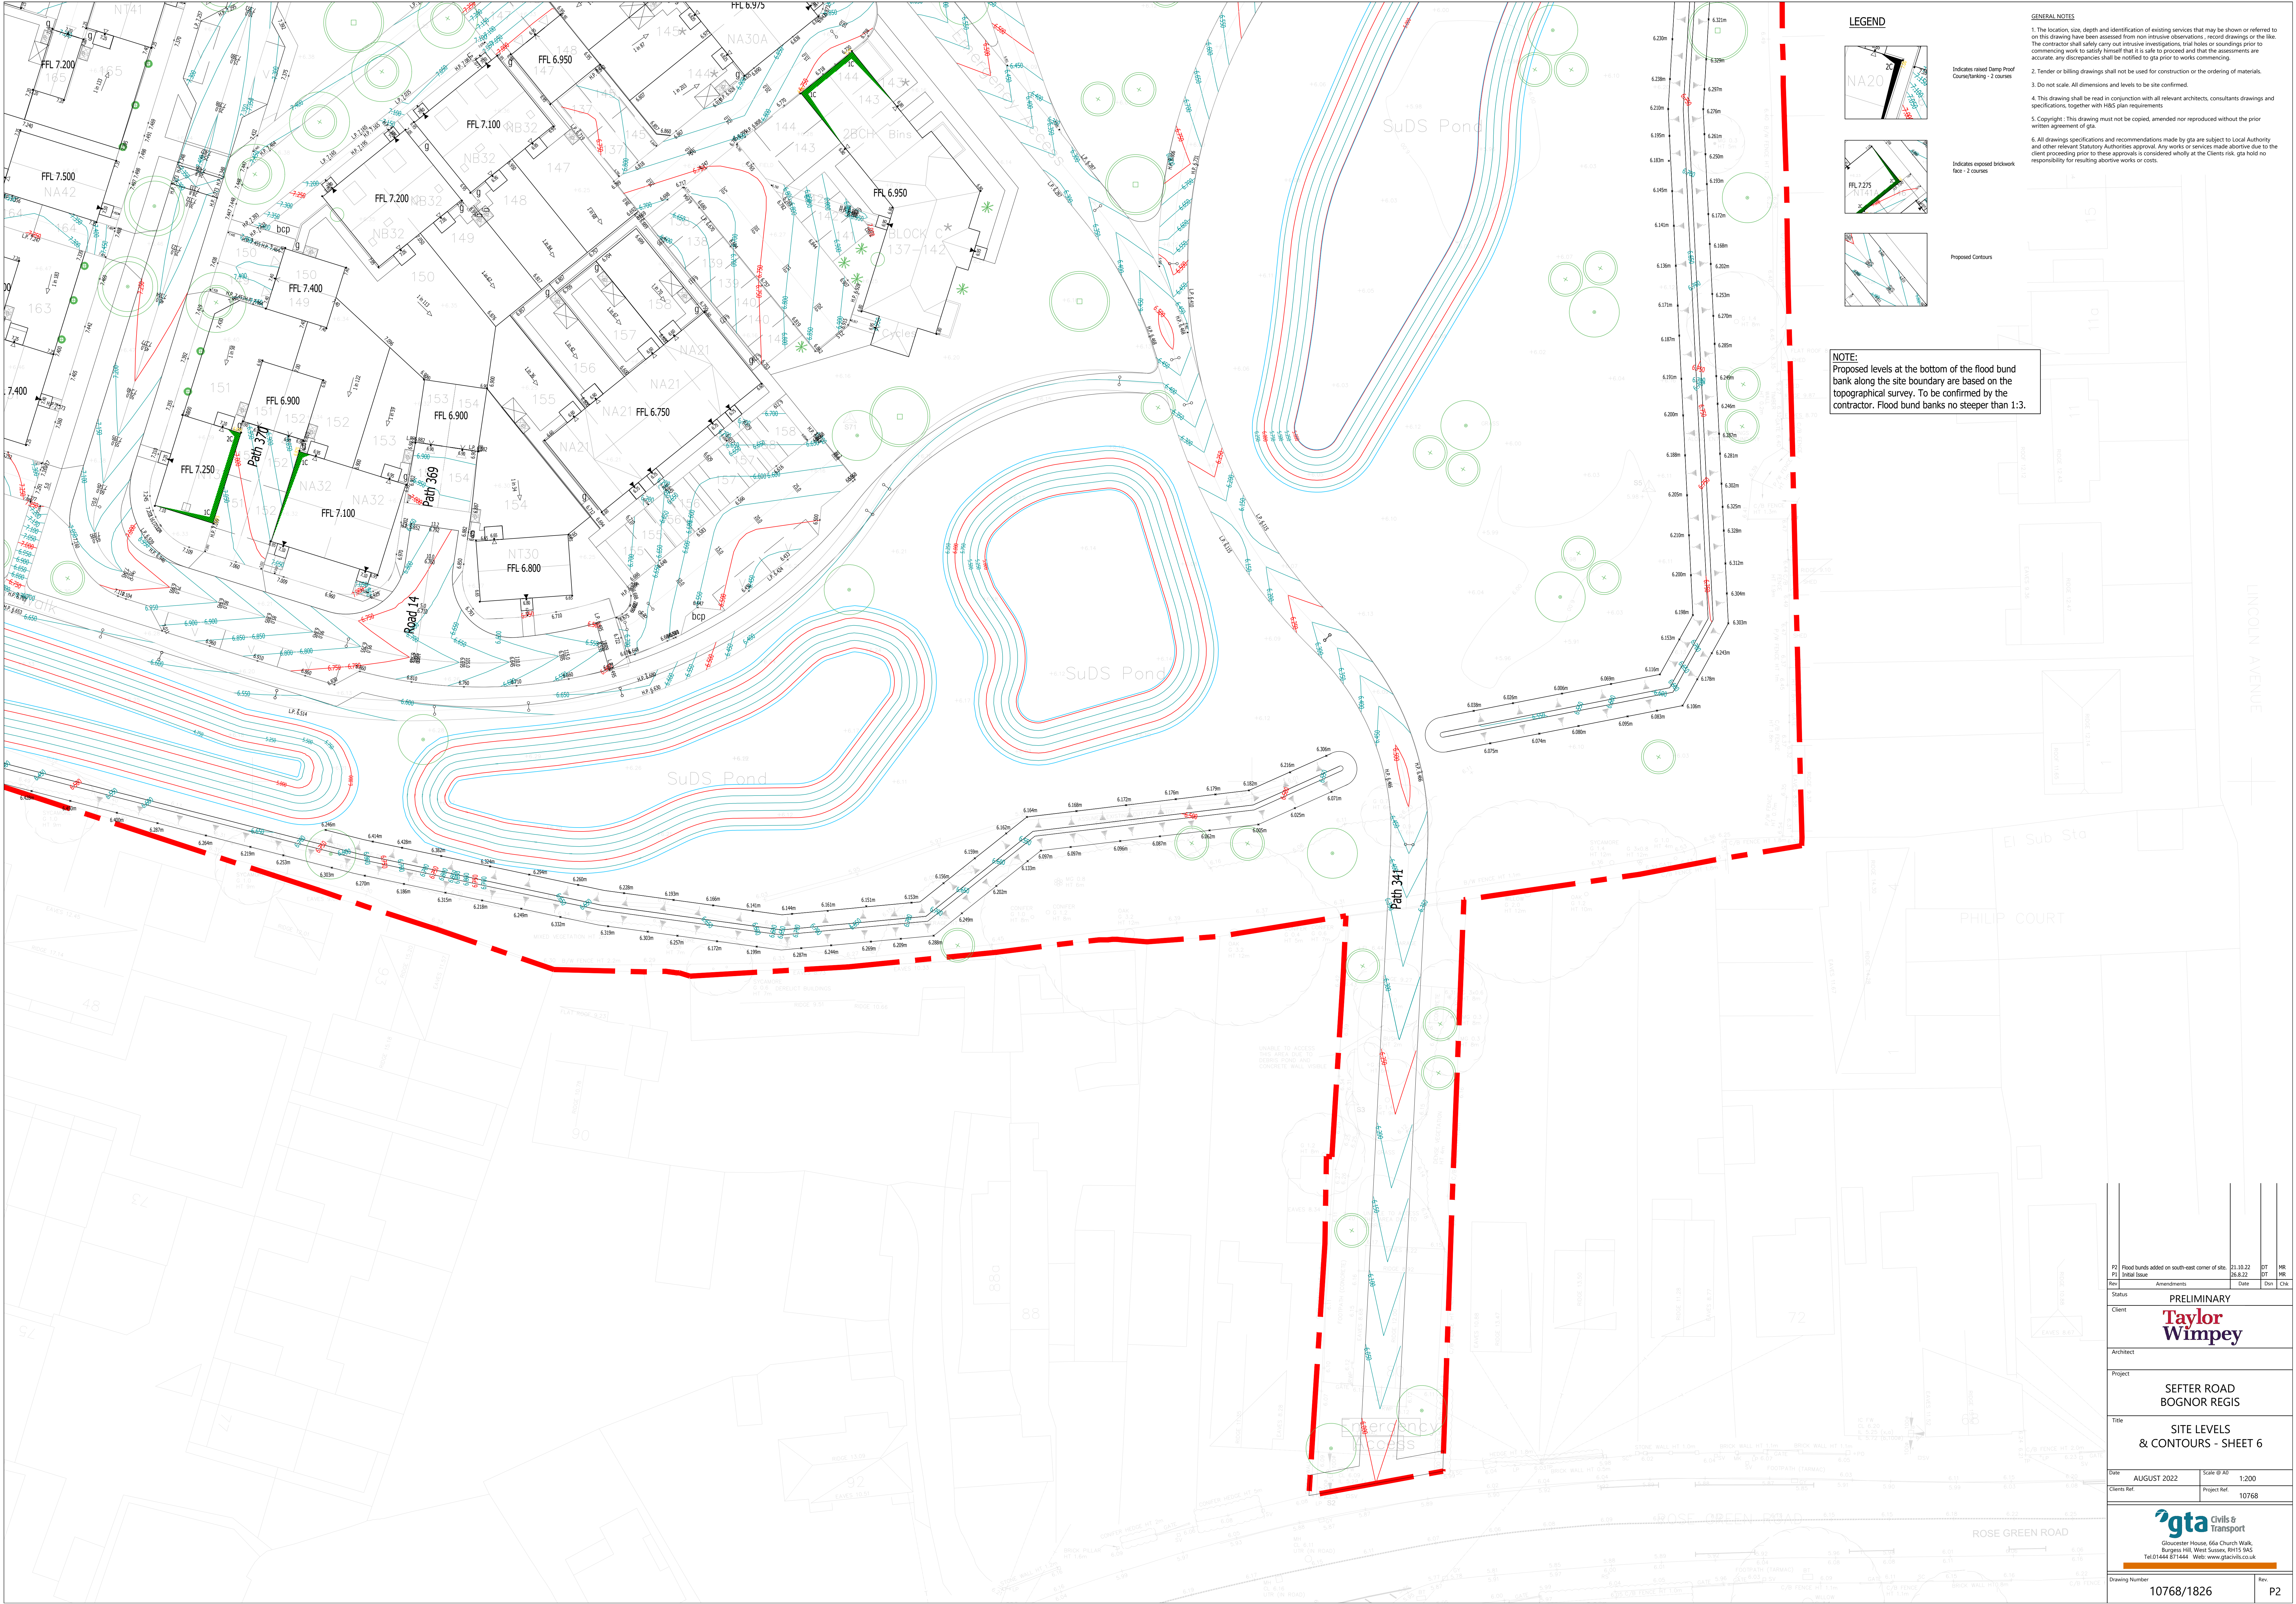


LEGEND

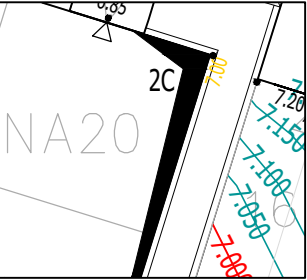

Indicates raised Temp Proof Course/fining - 2 courses

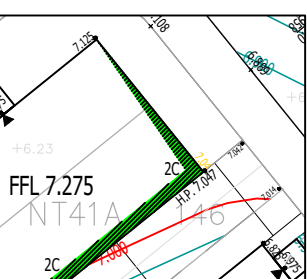

Indicates exposed brickwork face - 2 courses

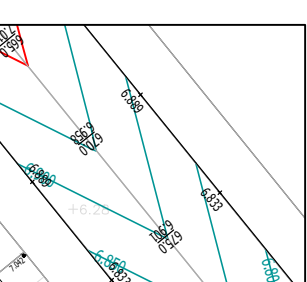

Proposed Contours

NOTE:
Proposed levels at the bottom of the flood bund along the site boundary are based on the topographical survey. To be confirmed by the contractor. Flood bund banks no steeper than 1:3.

GENERAL NOTES

1. The location, size, depth and identification of existing services that may be shown or referred to on this drawing have been assessed from non-intrusive observations, record drawings or the like. The contractor shall safely carry out intrusive investigations, trial holes or soundings prior to commencing work to satisfy himself that it is safe to proceed and that the assessments are accurate. Any discrepancies shall be notified to gta prior to works commencing.
2. Tender or billing drawings shall not be used for construction or the ordering of materials.
3. Do not scale. All dimensions and levels to be site confirmed.
4. This drawing shall be read in conjunction with all relevant architects, consultants drawings and specifications, together with H&S plan requirements.
5. Copyright: This drawing must not be copied, amended nor reproduced without the prior written agreement of gta.
6. All drawings, specifications and recommendations made by gta are subject to Local Authority and other relevant Statutory Authorities approval. Any works or services made abortive due to the client proceeding prior to these approvals is considered wholly at the Client's risk. gta hold no responsibility for resulting abortive works or costs.

P2 Flood bunds added on south-east corner of site.		21.10.22	DT	MR
P1	Initial Issue	26.8.22	DT	MR
Rev	Amendments	Date	Dim	CHK
Status				
PRELIMINARY				
Client				
Taylor Wimpey				
Architect				
Project				
SEFTER ROAD BOGNOR REGIS				
Title				
SITE LEVELS & CONTOURS - SHEET 6				
Date		Scale @ A0		1:200
August 2022		Project Ref.		10768
Client Ref.				
Project Ref.				
10768				
 Civils & Transport Gloster House, 56a Church Walk, Burgess Hill, West Sussex, BN15 5AS Tel:01444 871444 Web: www.gtacivils.co.uk				
Drawing Number				Rev.
10768/1826				P2