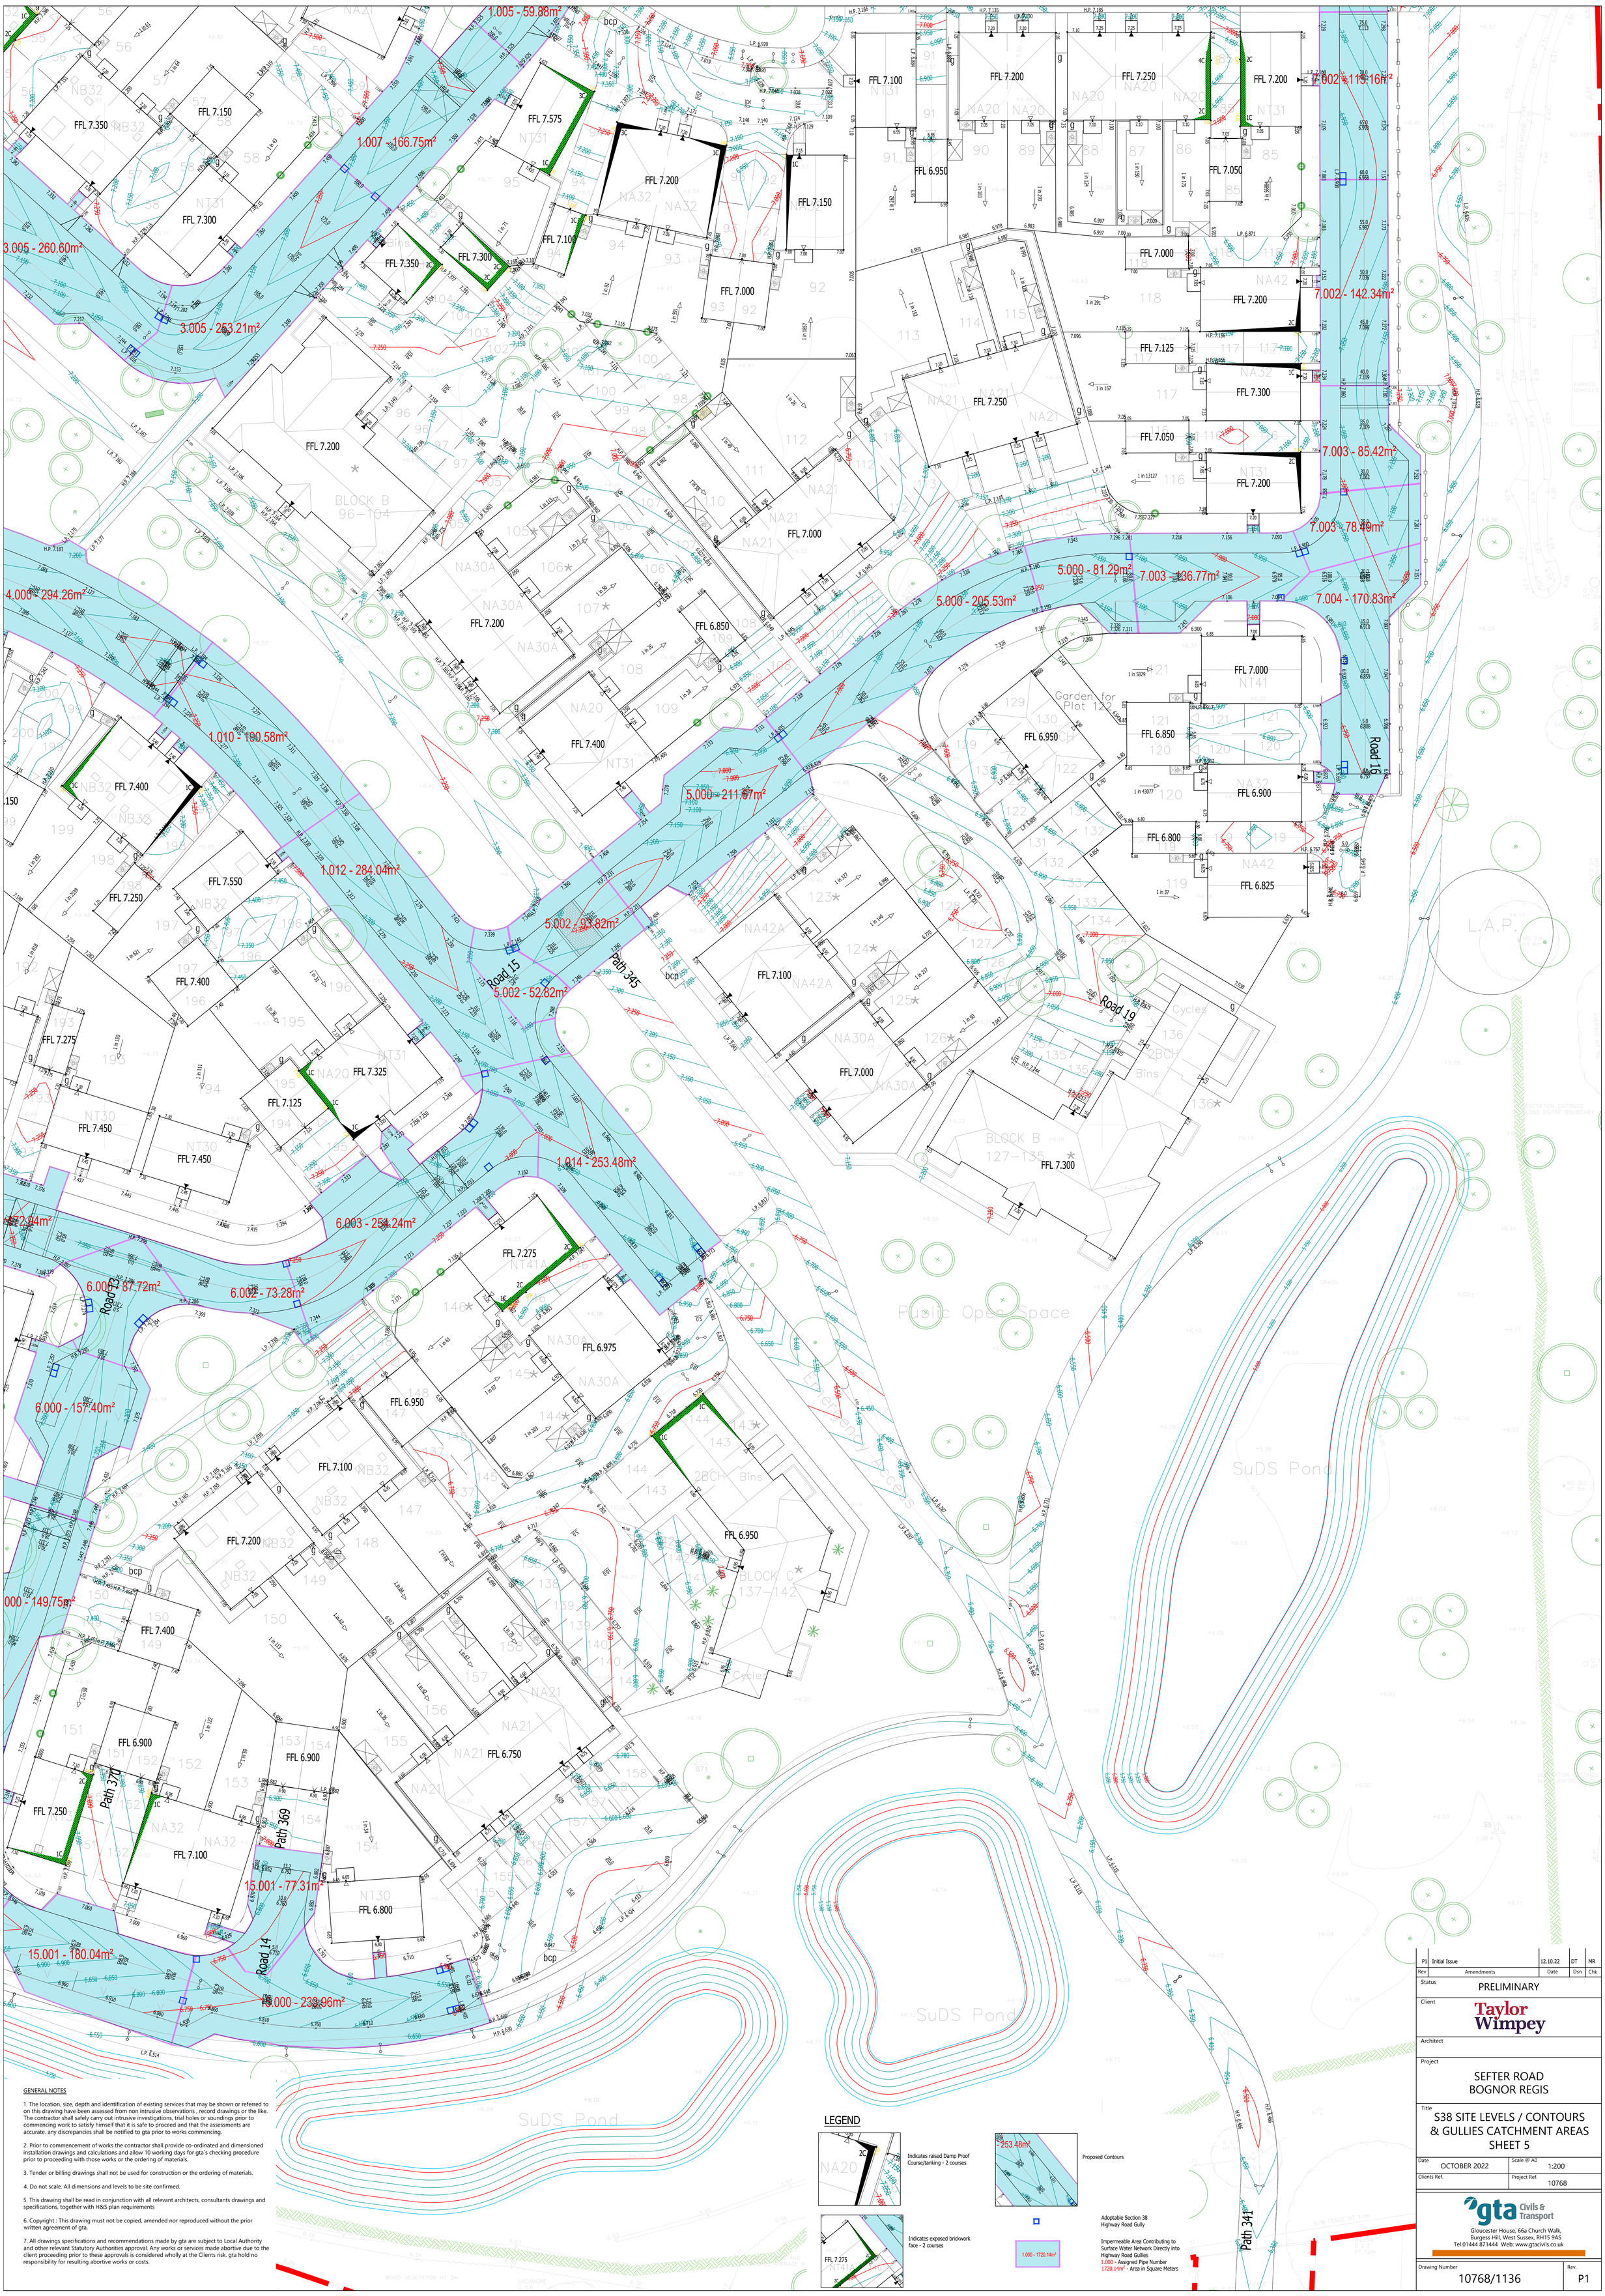

GENERAL NOTES

1. The location, size, depth and identification of existing services that may be shown or referred to on this drawing have been assessed from non intrusive observations , record drawings or the like. The contractor shall safely carry out intrusive investigations, trial holes or soundings prior to commencing work to satisfy himself that it is safe to proceed and that the assessments are accurate. any discrepancies shall be notified to gta prior to works commencing.

2. Prior to commencement of works the contractor shall provide co-ordinated and dimensioned installation drawings and calculations and allow 10 working days for gta's checking procedure prior to proceeding with those works or the ordering of materials.

3. Tender or billing drawings shall not be used for construction or the ordering of materials.

4. Do not scale. All dimensions and levels to be site confirmed.

5. This drawing shall be read in conjunction with all relevant architects, consultants drawings and specifications, together with H&S plan requirements

6. Copyright : This drawing must not be copied, amended nor reproduced without the prior written agreement of gta.

7. All drawings specifications and recommendations made by gta are subject to Local Authority and other relevant Statutory Authorities approval. Any works or services made abortive due to the client proceeding prior to these approvals is considered wholly at the Clients risk. gta hold no responsibility for resulting abortive works or costs.

LEGEND

Indicates raised Damp Proof Course/tanking - 2 courses

Indicates exposed brickwork face - 2 courses

Proposed Contours

Adoptable Section 38 Highway Road Gully

Impermeable Area Contributing to Surface Water Network Directly into Highway Road Gullies
1.000 - Assigned Pipe Number
1720.14m² - Area in Square Meters

Rev	Amendments	Date	Dsn	Chk
P1	Initial Issue	12.10.22	DT	MR

Status: PRELIMINARY

Client: Taylor Wimpey

Architect:

Project: SEFTER ROAD BOGNOR REGIS

Title: S38 SITE LEVELS / CONTOURS & GULLIES CATCHMENT AREAS SHEET 5

Date: OCTOBER 2022 | Scale @ A0: 1:200

Clients Ref. | Project Ref.: 10768

gta Civils & Transport
Gloucester House, 66a Church Walk,
Burgess Hill, West Sussex, RH15 9AS
Tel.01444 871444 Web: www.gtacivils.co.uk

Drawing Number: 10768/1136 | Rev.: P1