

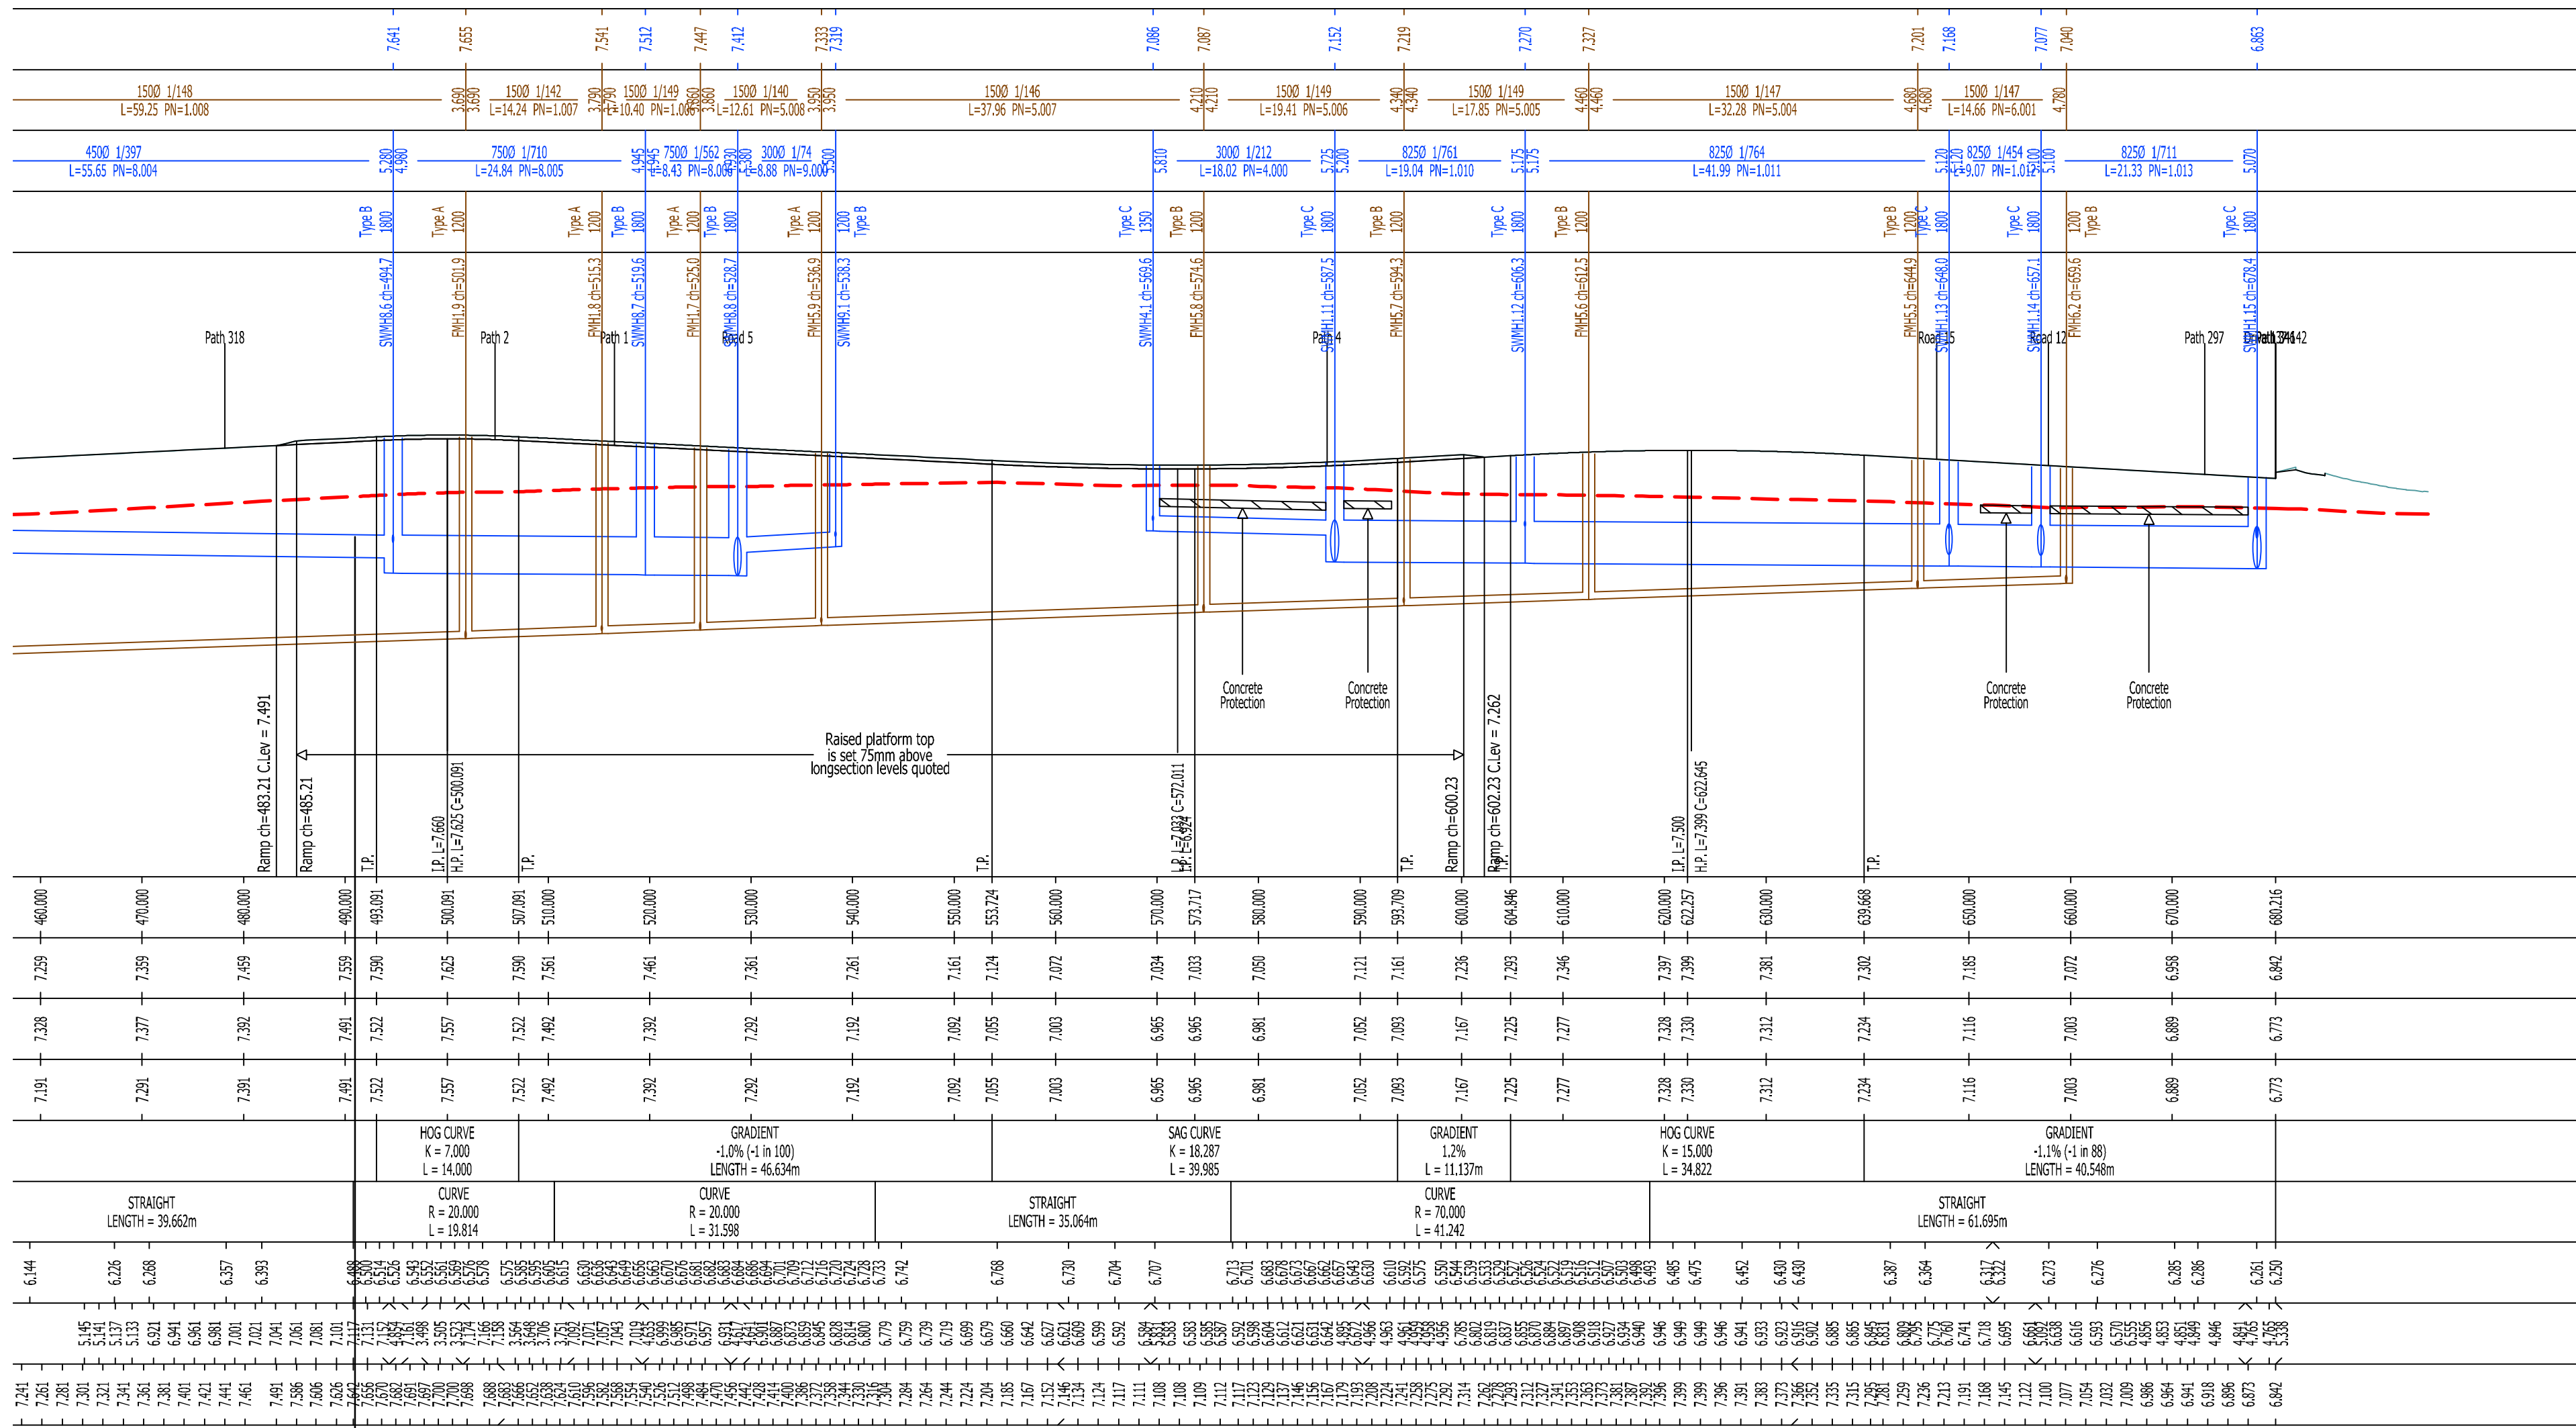


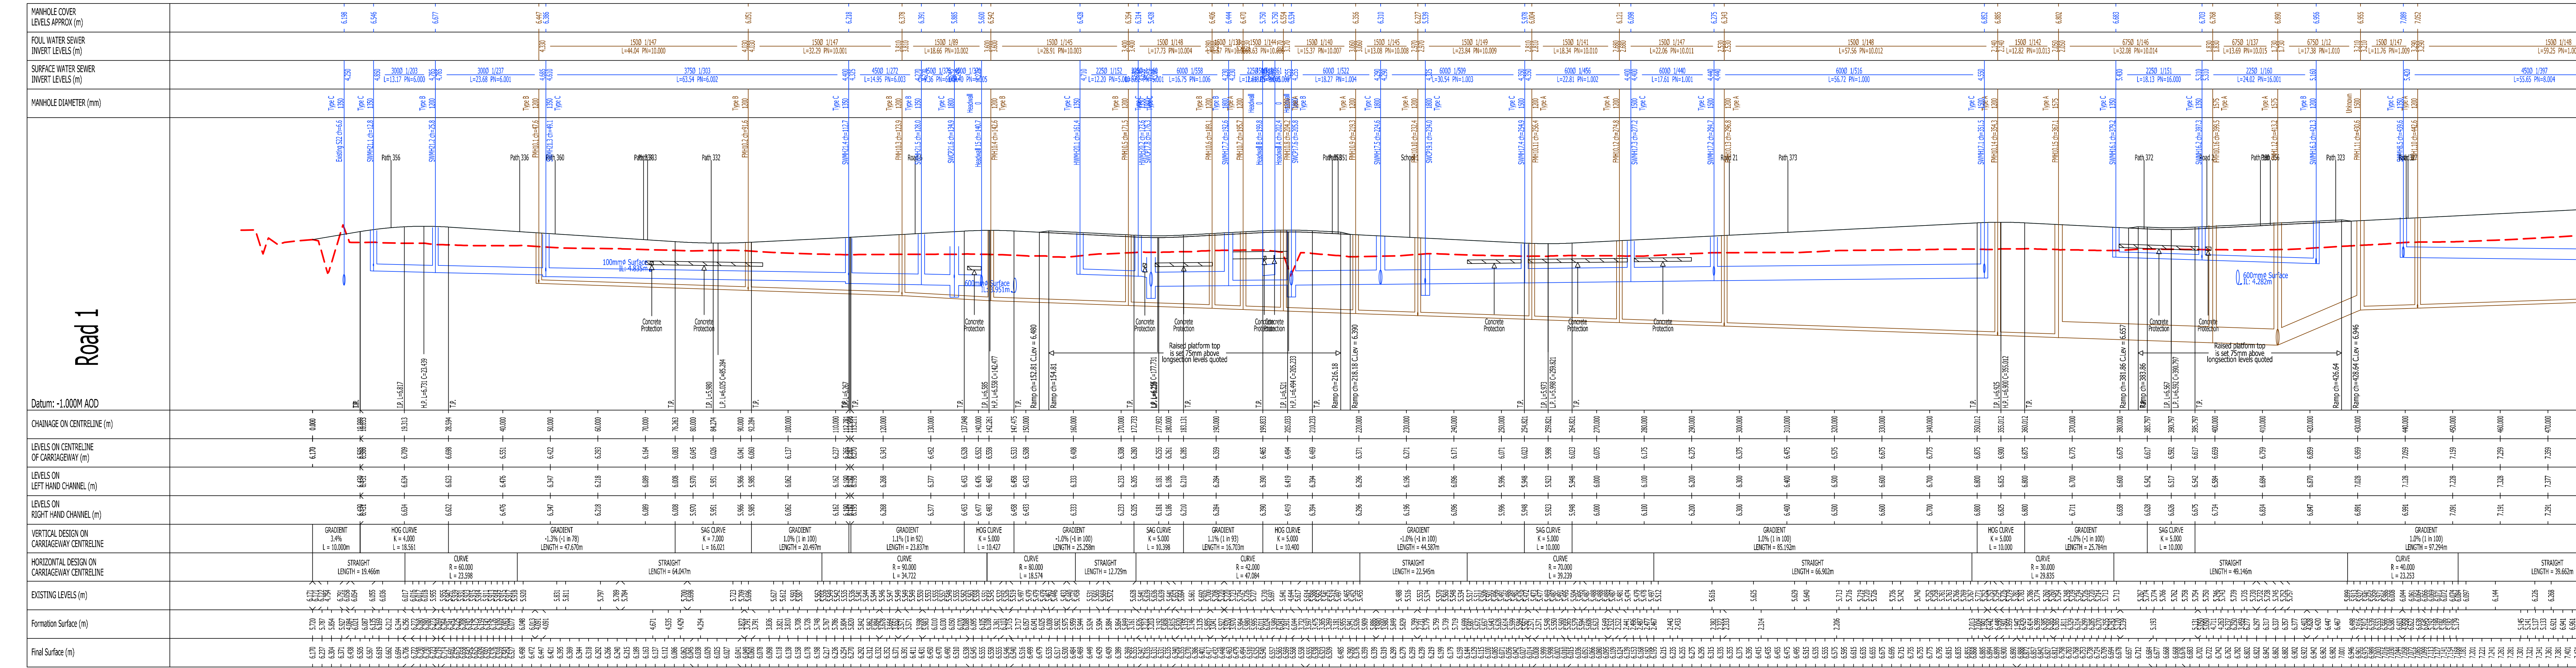

Road 1 Continued

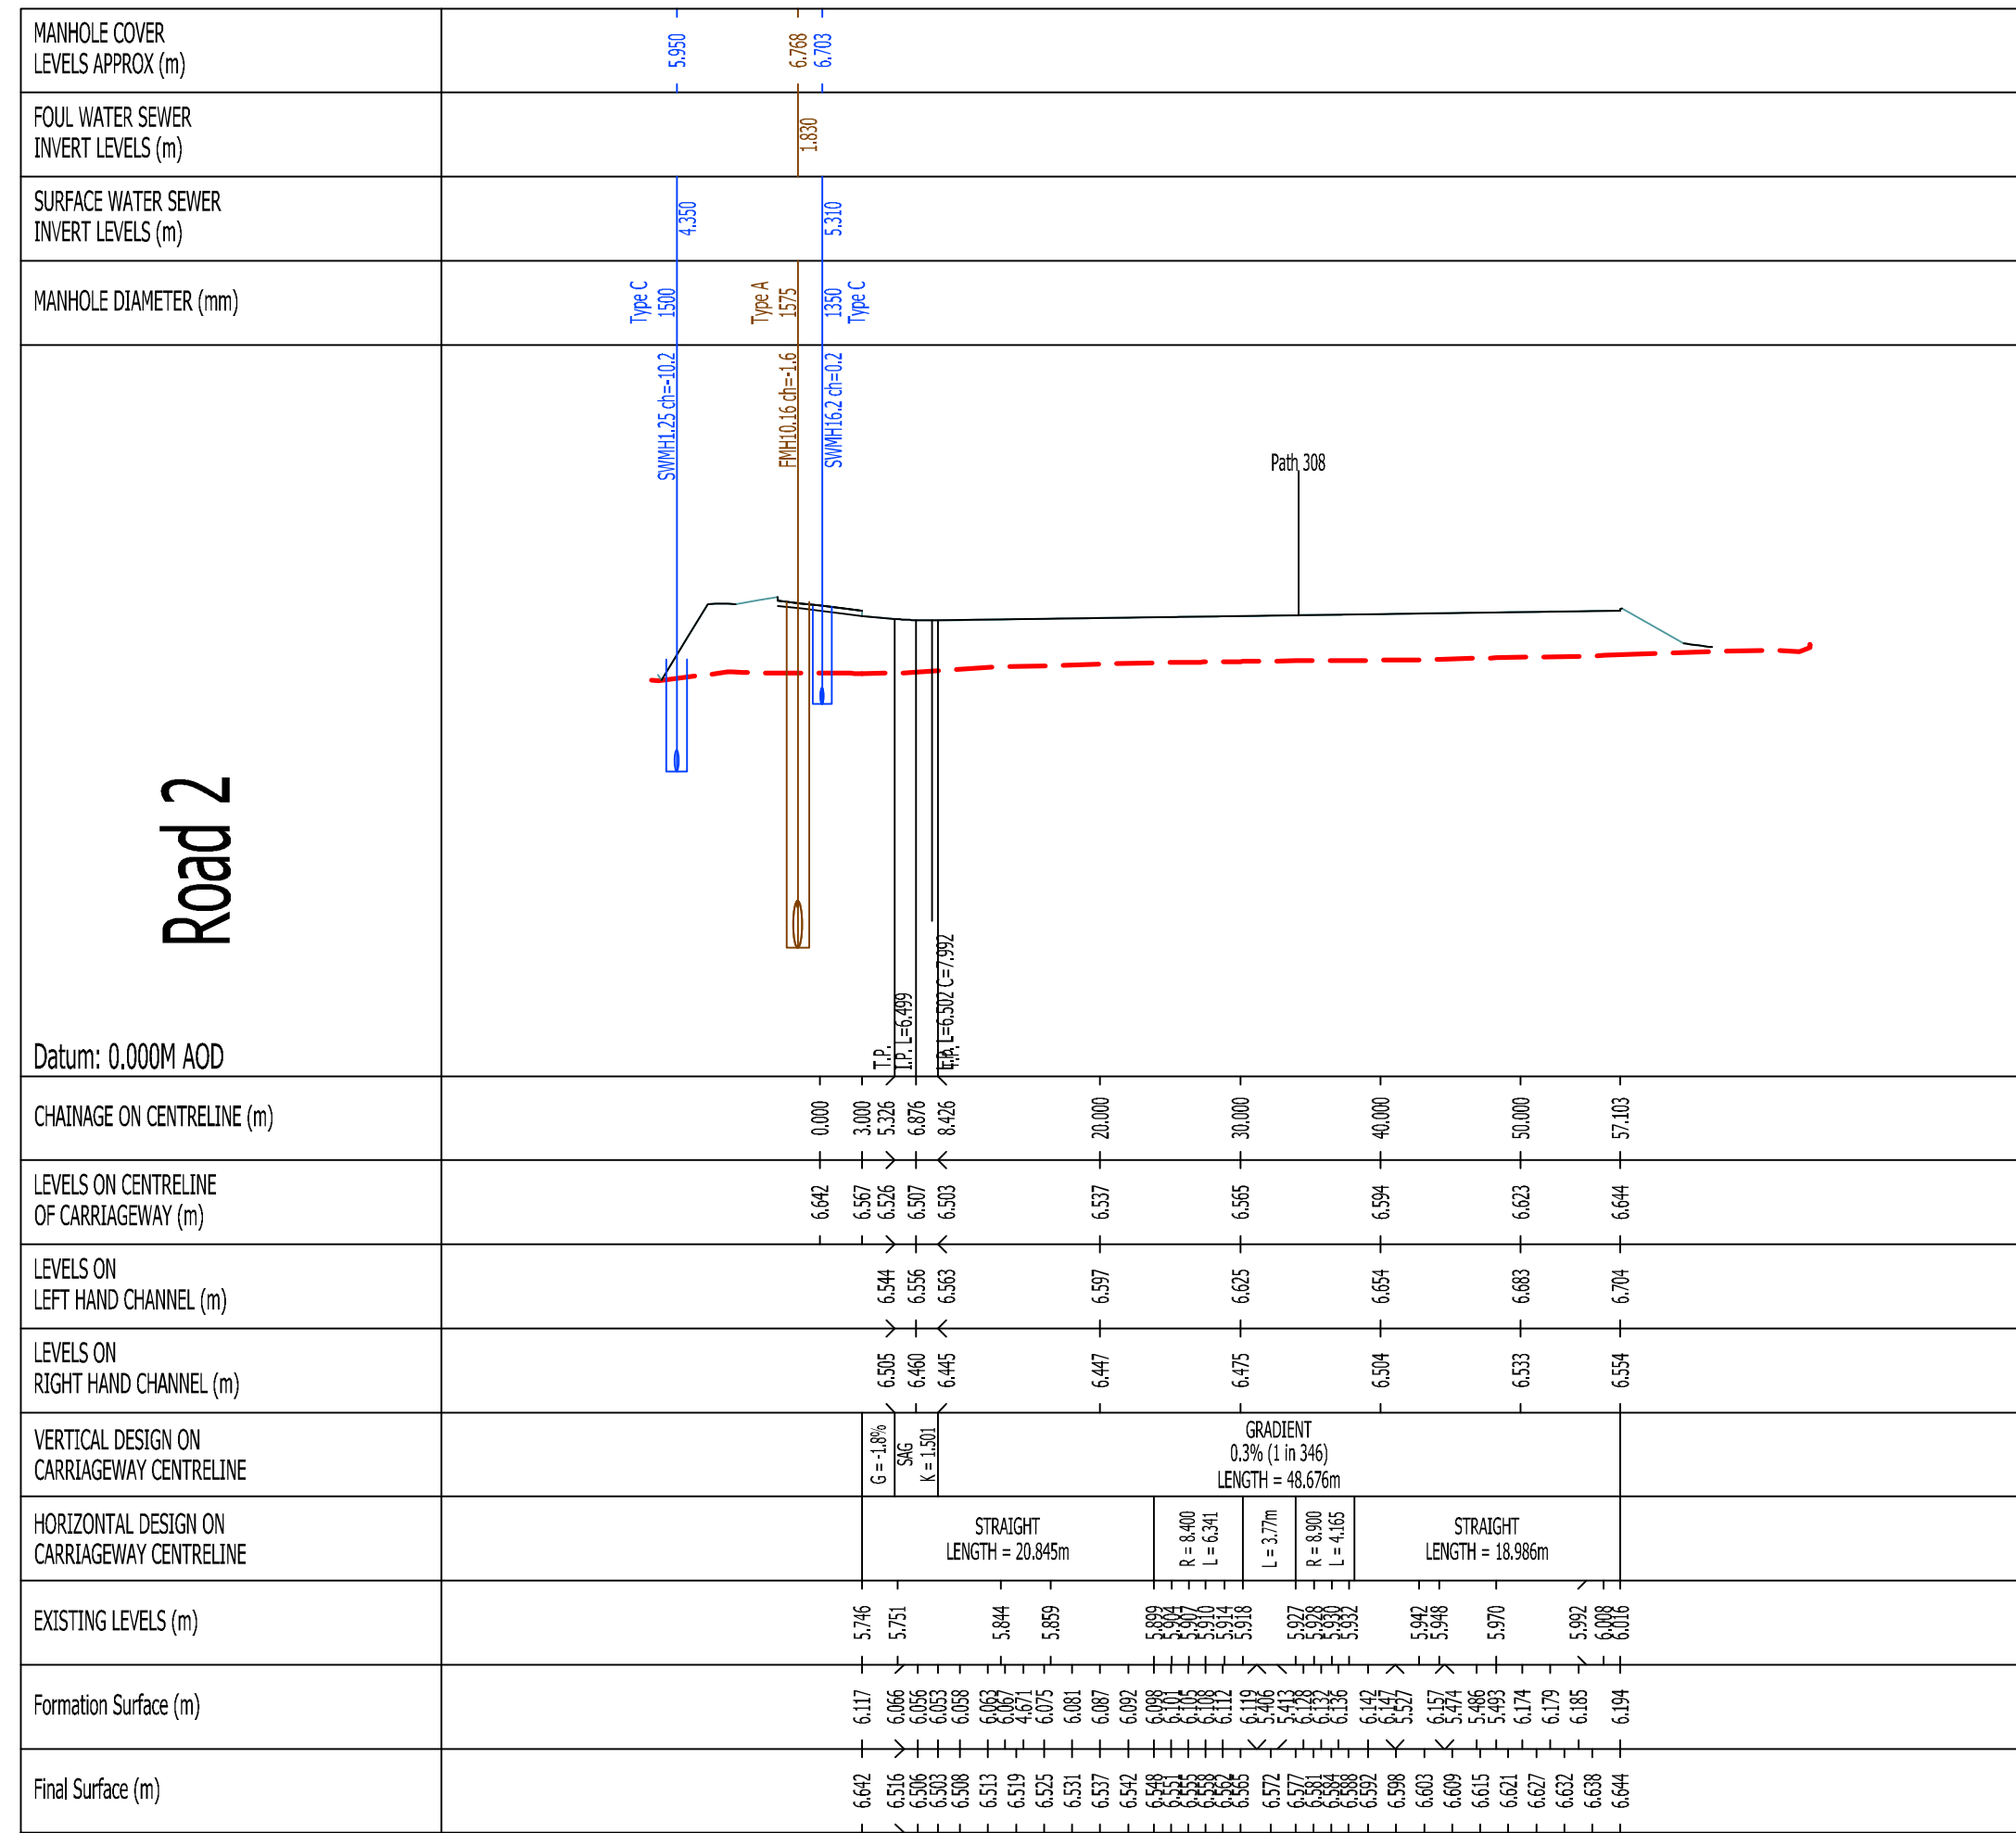

GENERAL NOTES

1. The location, size, depth and identification of existing services that may be shown or referred to on this drawing have been assessed from non intrusive observations, record drawings or the like. The contractor shall satisfy carry out intrusive investigations, trial holes or soundings prior to commencing work to satisfy himself that it is safe to proceed and that the assessments are accurate. Any discrepancies shall be notified to gta prior to works commencing.
2. Tender or billing drawings shall not be used for construction or the ordering of materials.
3. Do not scale. All dimensions and levels to be site confirmed.
4. This drawing shall be read in conjunction with all relevant architects, consultants drawings and specifications, together with HWS plan requirements.
5. Copyright: This drawing may not be copied, amended nor reproduced without the prior written agreement of gta.
6. All drawings, specifications and recommendations made by gta are subject to Local Authority and other relevant Statutory Authorities approval. Any works or services made abortive due to the client proceeding prior to these approvals is considered wholly at the Client's risk. gta holds no responsibility for resulting abortive works or costs.

P2	Sewers Added	25.3.22	NS	DT
52	2nd/3rd Issue	14.2.22	MH	DT
Rev	Amendments	Date	Drawn	Check
Status	PRELIMINARY			
Client	Taylor Wimpey			
Architect				
Project	SEFTER ROAD BOGNOR REGIS			
Title	ROAD LONG SECTIONS SHEET 1 OF 4			
Date	FEBRUARY 2022	Scale (B A2)	1:500H, 1:100V	
Client's Ref.		Project Ref.	10768	
gta Civils & Transport Gloster House, 66a Church Walk, Burgess Hill, West Sussex, BN15 5AS Tel: 01444 871444 Web: www.gta-civils.co.uk				
Drawing Number	10768/1301			Rev
				P2