




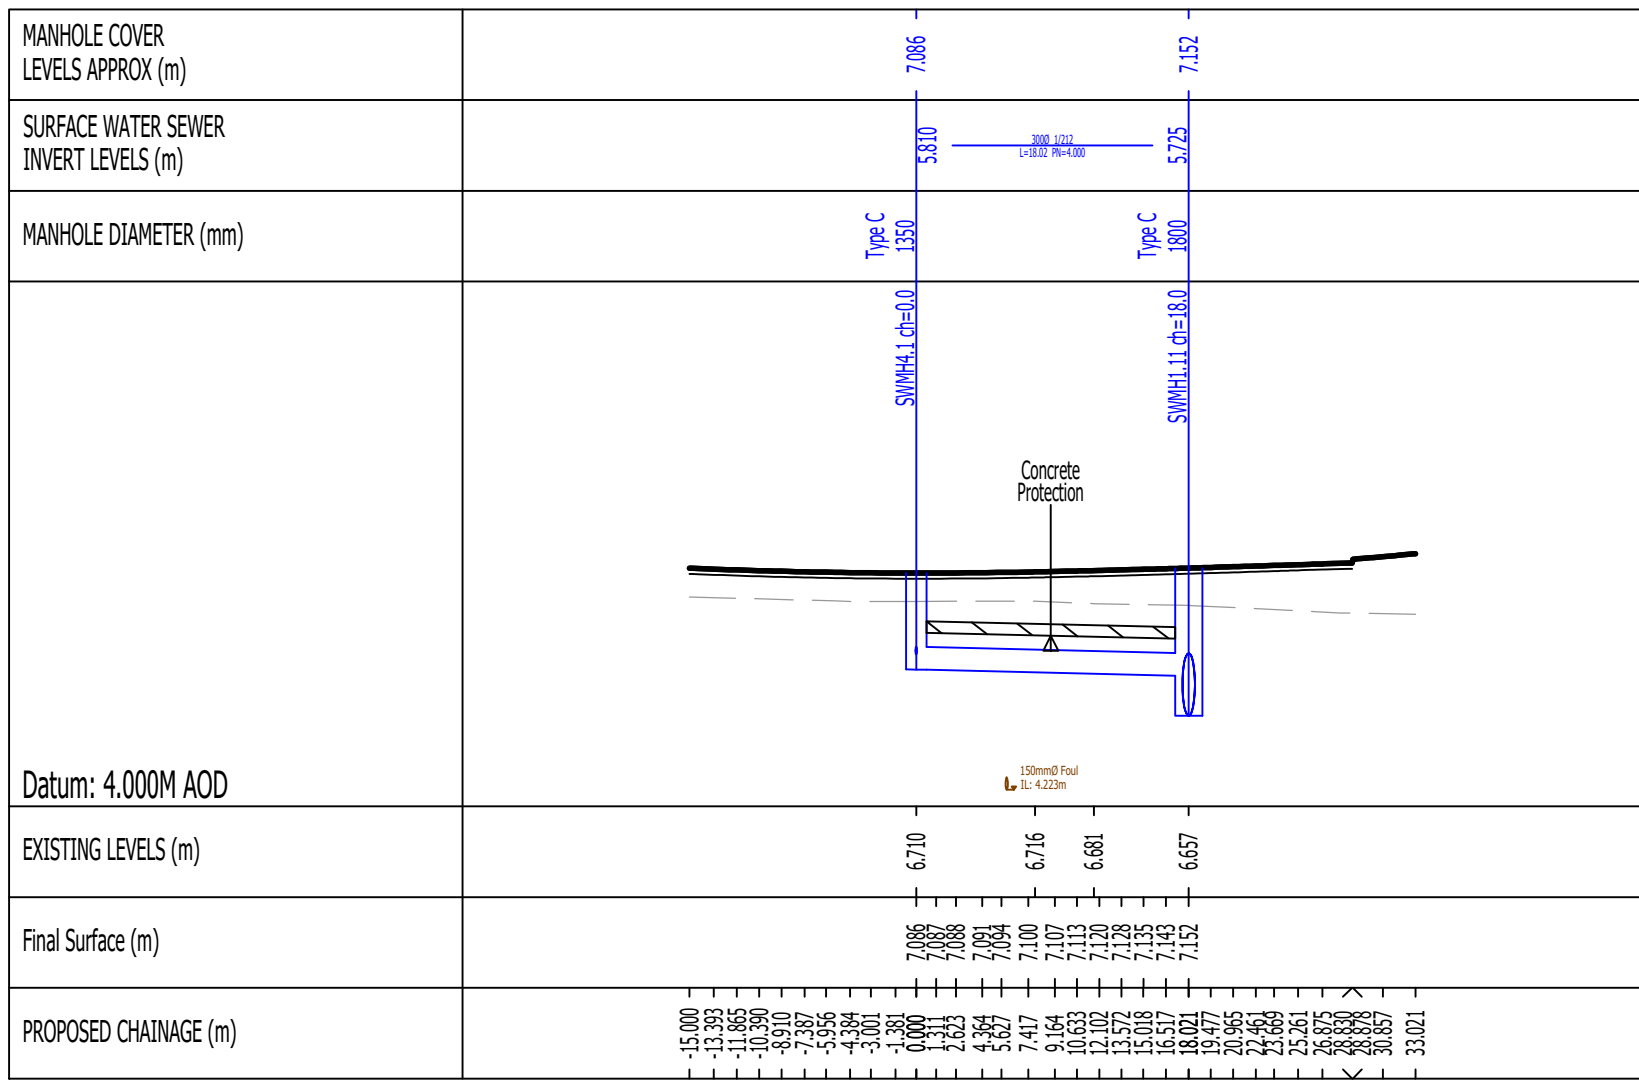

SWMH4.1 - SWMH1.11 LONG SECTION

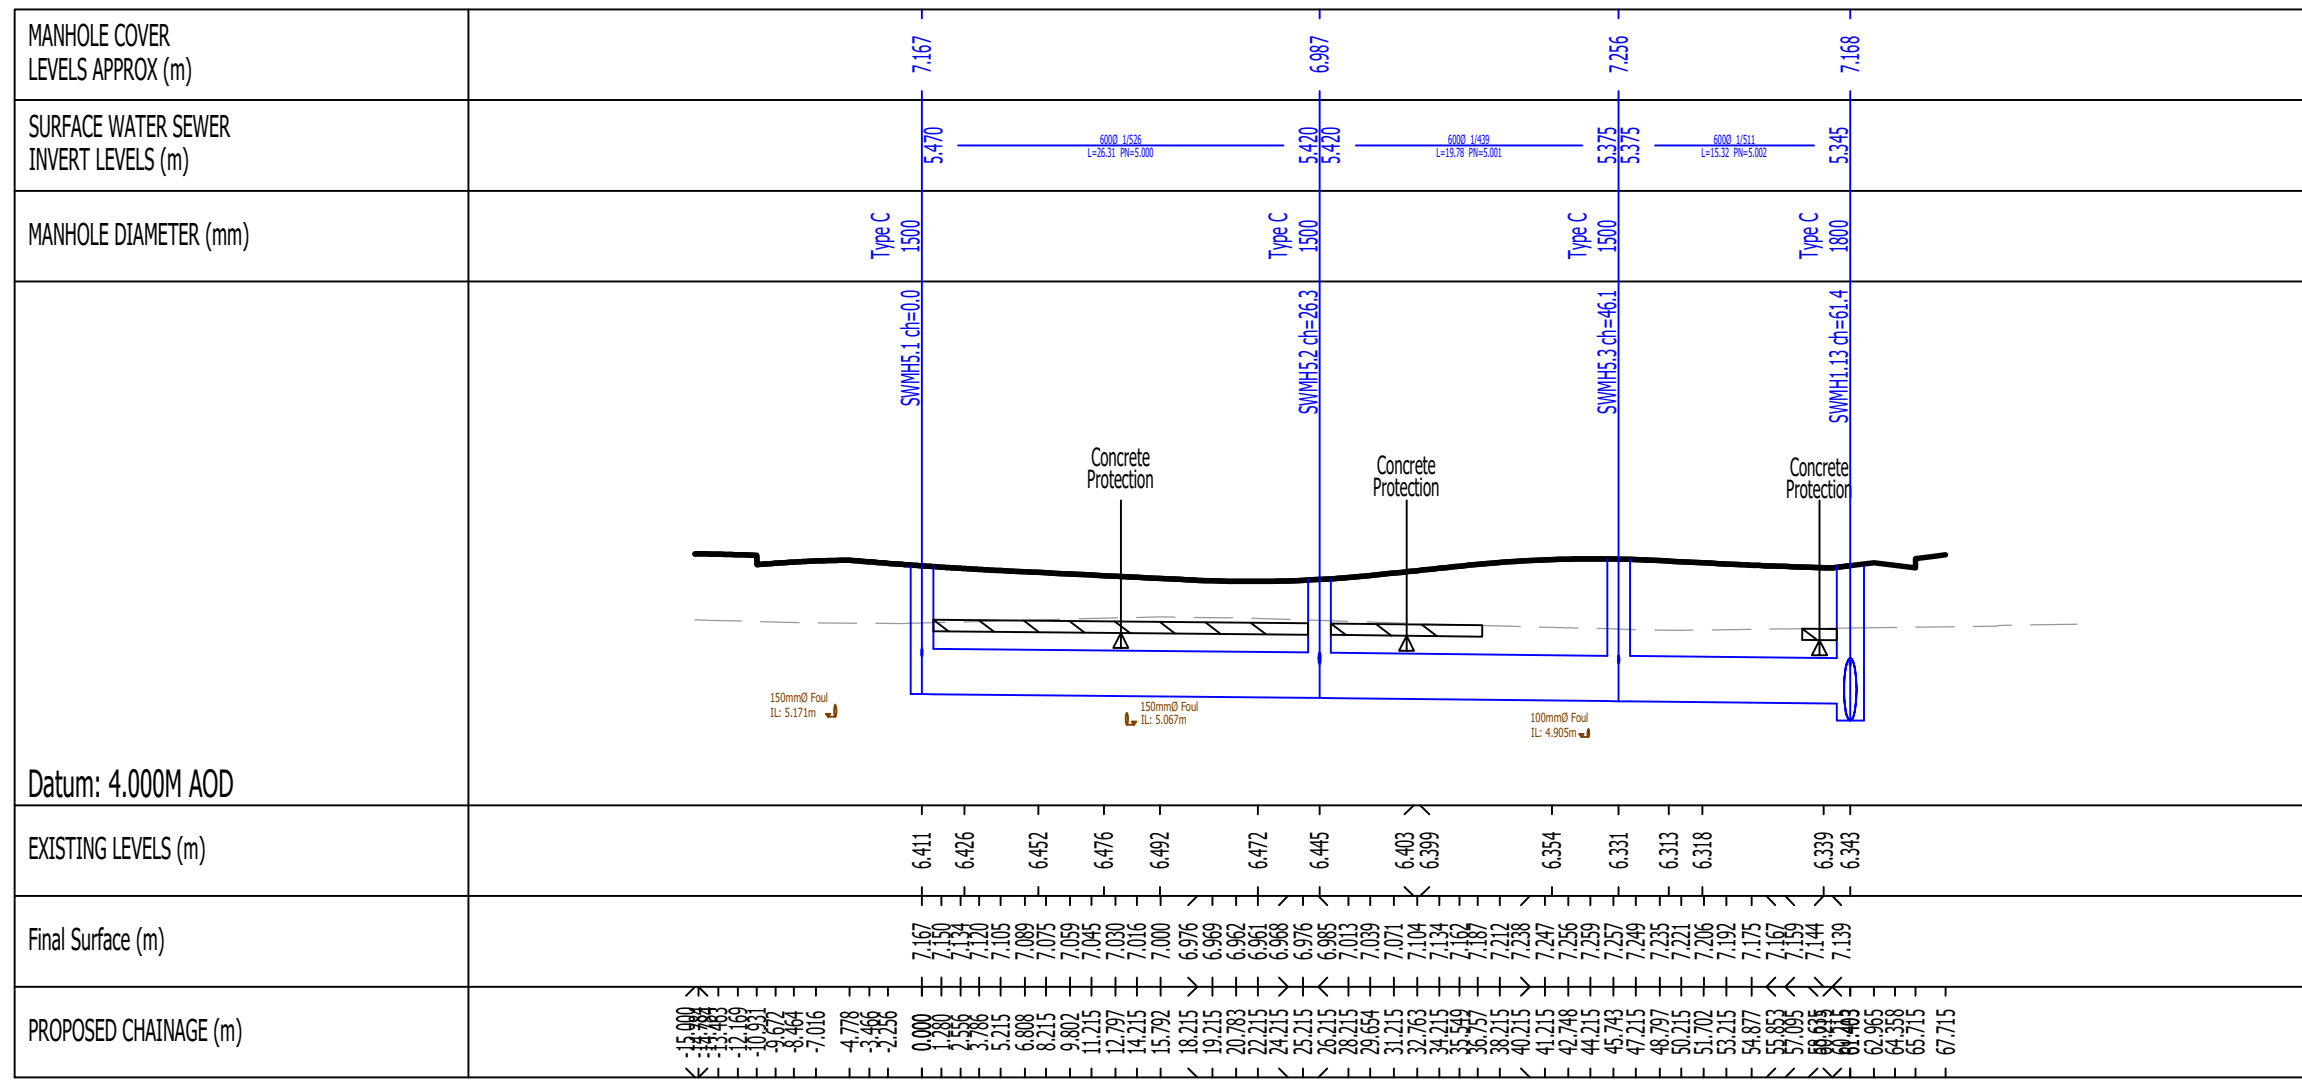

SWMH5.1 - SWMH1.13 LONG SECTION

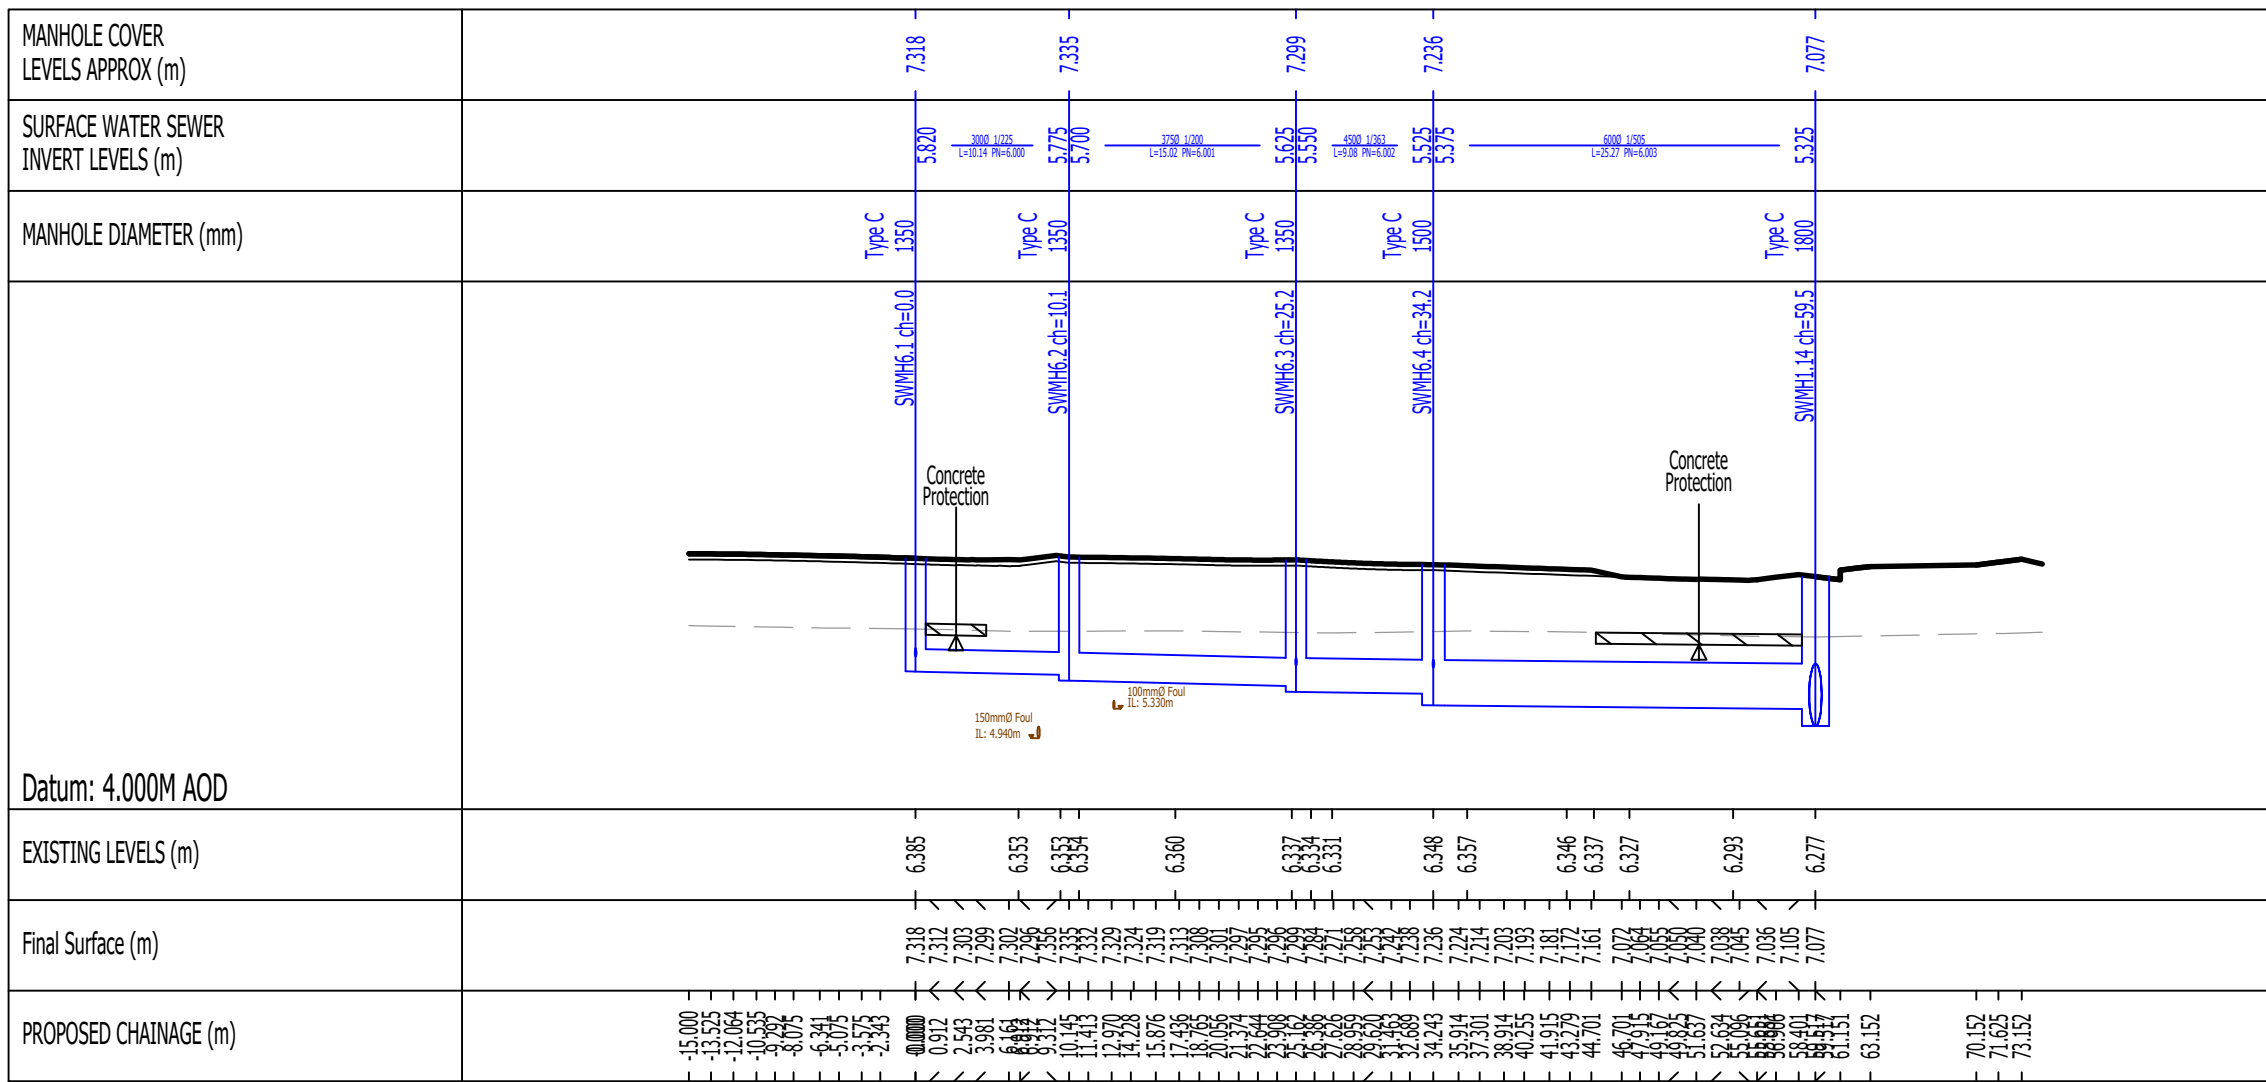

SWMH6.1 - SWMH1.14 LONG SECTION

