

MANHOLE COVER LEVELS APPROX (m)	SURFACE WATER SEWER INVERT LEVELS (m)	MANHOLE DIAMETER (mm)
Datum: 2.000M AOD		
EXISTING LEVELS (m)		
Final Surface (m)		
PROPOSED CHAINAGE (m)		
EARTHWORK LEVELS (m)		

SWMH17.1 - SWMH17.10 LONG SECTION

MANKHOLE COVER LEVELS APPROX (m)	
SURFACE WATER SEWER INVERT LEVELS (m)	
MANKHOLE DIAMETER (mm)	
	Datum: 3.000M AOD EXISTING LEVELS (m) Final Surface (m) PROPOSED CHAINAGE (m) EARTHWORK LEVELS (m)

SWCP19.1 - SWCP17.6 LONG SECTION

MANHOLE COVER LEVELS APPROX (m)	
SURFACE WATER SENSER INVERT LEVELS (m)	
MANHOLE DIAMETER (mm)	

HEADWALL 12 - SWCP17.6 LONG SECTION

[illegible]

SWMH21.1 - SWMH17.10 LONG SECTION

MANHOLE COVER LEVELS APPROX. (m)	
SURFACE WATER SEWER INVERT LEVELS (m)	
MANHOLE DIAMETER (mm)	
Datum: 3.000M AOD	
EXISTING LEVELS (m)	
Final Surface (m)	
PROPOSED CHAINAGE (m)	

SWMH18.1 - SWMH17.5 LONG SECTION

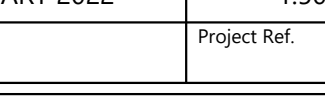
GENERAL NOTES

1. The location, size, depth and identification of existing services that may be shown or referred to on this drawing have been assessed from non intrusive observations, recorded drawings or the like. The contractor shall safely carry out intrusive investigations, that holes or soundings prior to excavation and any other work itself ensure that it is safe to proceed and that the assessments are accurate, any discrepancies shall be notified to gta prior to works commencing.
2. Trench or boring drillings shall not be used for construction or the ordering of materials.
3. Do not scale. All dimensions and levels to be site confirmed.
4. This drawing shall be read in conjunction with all relevant architect's, consultants drawings and specifications, together with H&S plan requirements
5. Copyright: This drawing must not be copied, amended nor reproduced without the prior written agreement of gta.
6. All drawings specifications and recommendations made by gta are subject to Local Authority and other relevant Statutory Authorities approval. Any works or services made abortive due to the client or gta or for those approvals is considered wholly at the Clients risk, gta holds no responsibility for resulting abortive works or costs.

[illegible]

* DRAINAGE RUN 5.000 - 5.001
(HWMH20.1 - SWCP17.8) OMITTED AS
IS TO BE OFFERED FOR ADOPTION TO
WEST SUSSEX COUNTY COUNCIL
HIGHWAYS AUTHORITY.

TO BE READ IN CONJUNCTION WITH
SECTION 104 AGREEMENT PLAN

P2	Sections amended to suit updated drainage input	18.332	DR
	Initial Issue	25.232	DR
Rev	Amendments	Date	Drawn
Client	Preliminary		
			
Architect	Initial Issue		
Project	SEFTER ROAD BOGNOR REGIS		
Title	ADOPTABLE SURFACE WATER SEWER LOW SECTION NETWORK 2 - SHEET 4 OF 4		
Date	15 FEBRUARY 2022	Scale 1:500H 1:100V	
Client Ref:	Project Ref:	10768	
			
Gloucester House, 66a Church Way, Burgess Hill, West Sussex, BN15 9BS Tel:01444 671444 Web: www.gtacivils.co.uk			
			
Drawing Number	10768/1327		Rev.
			P2