
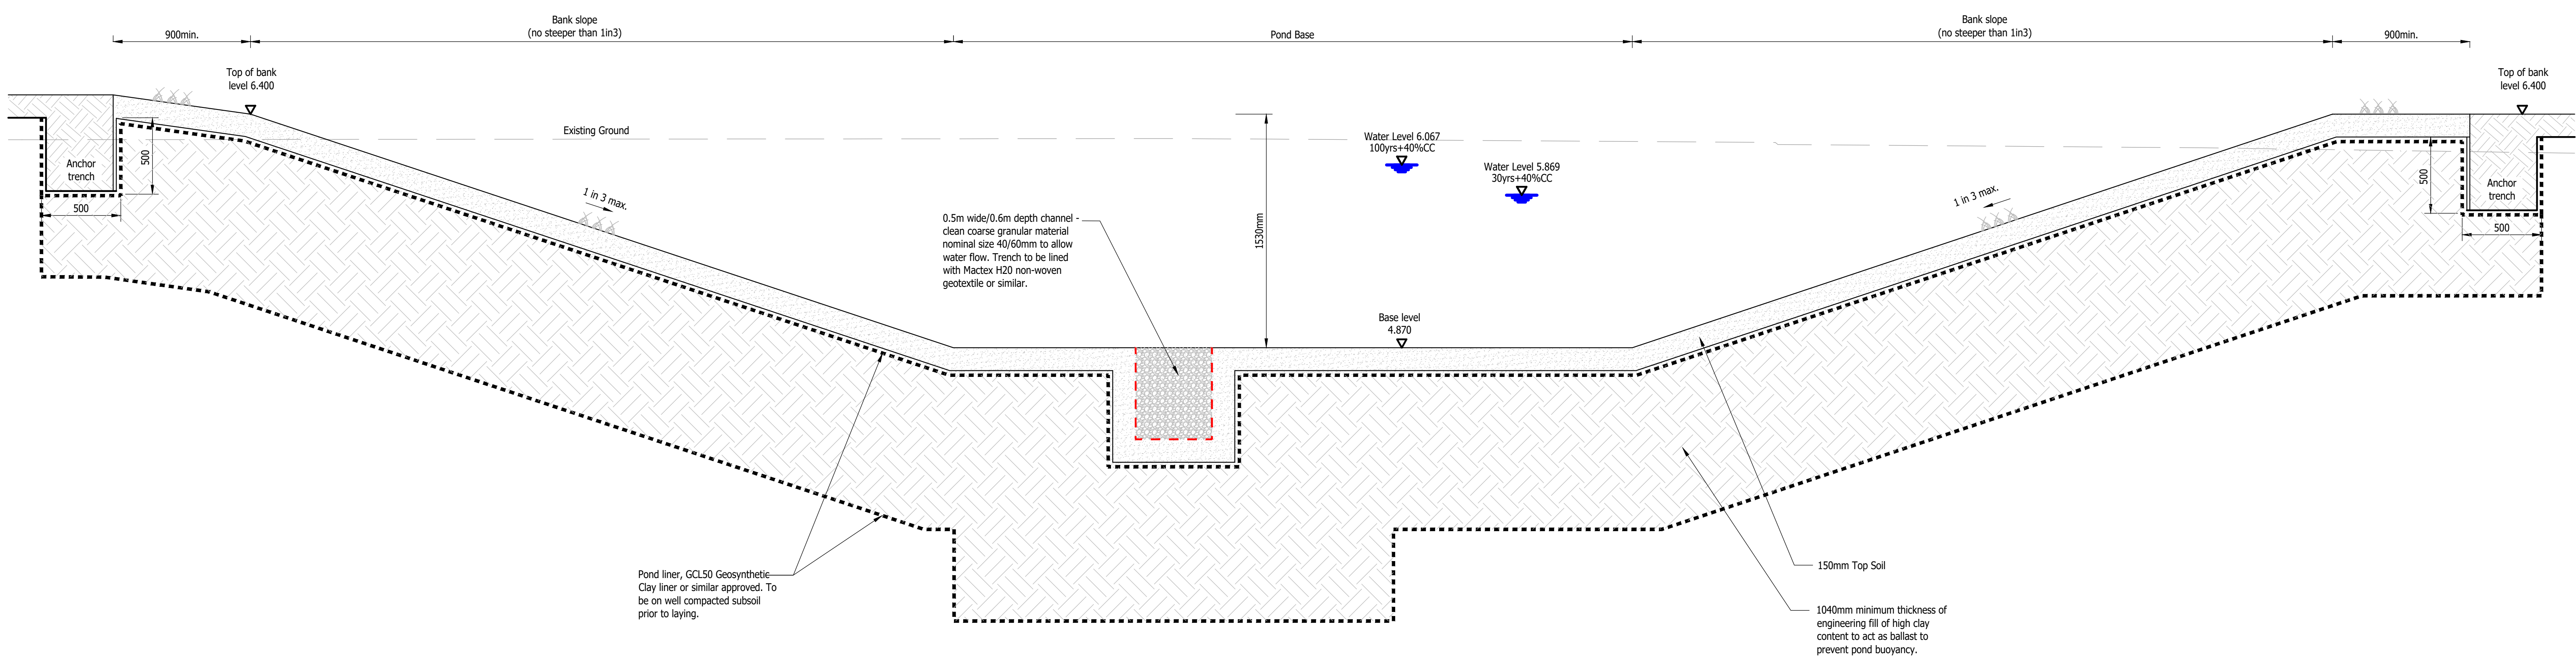
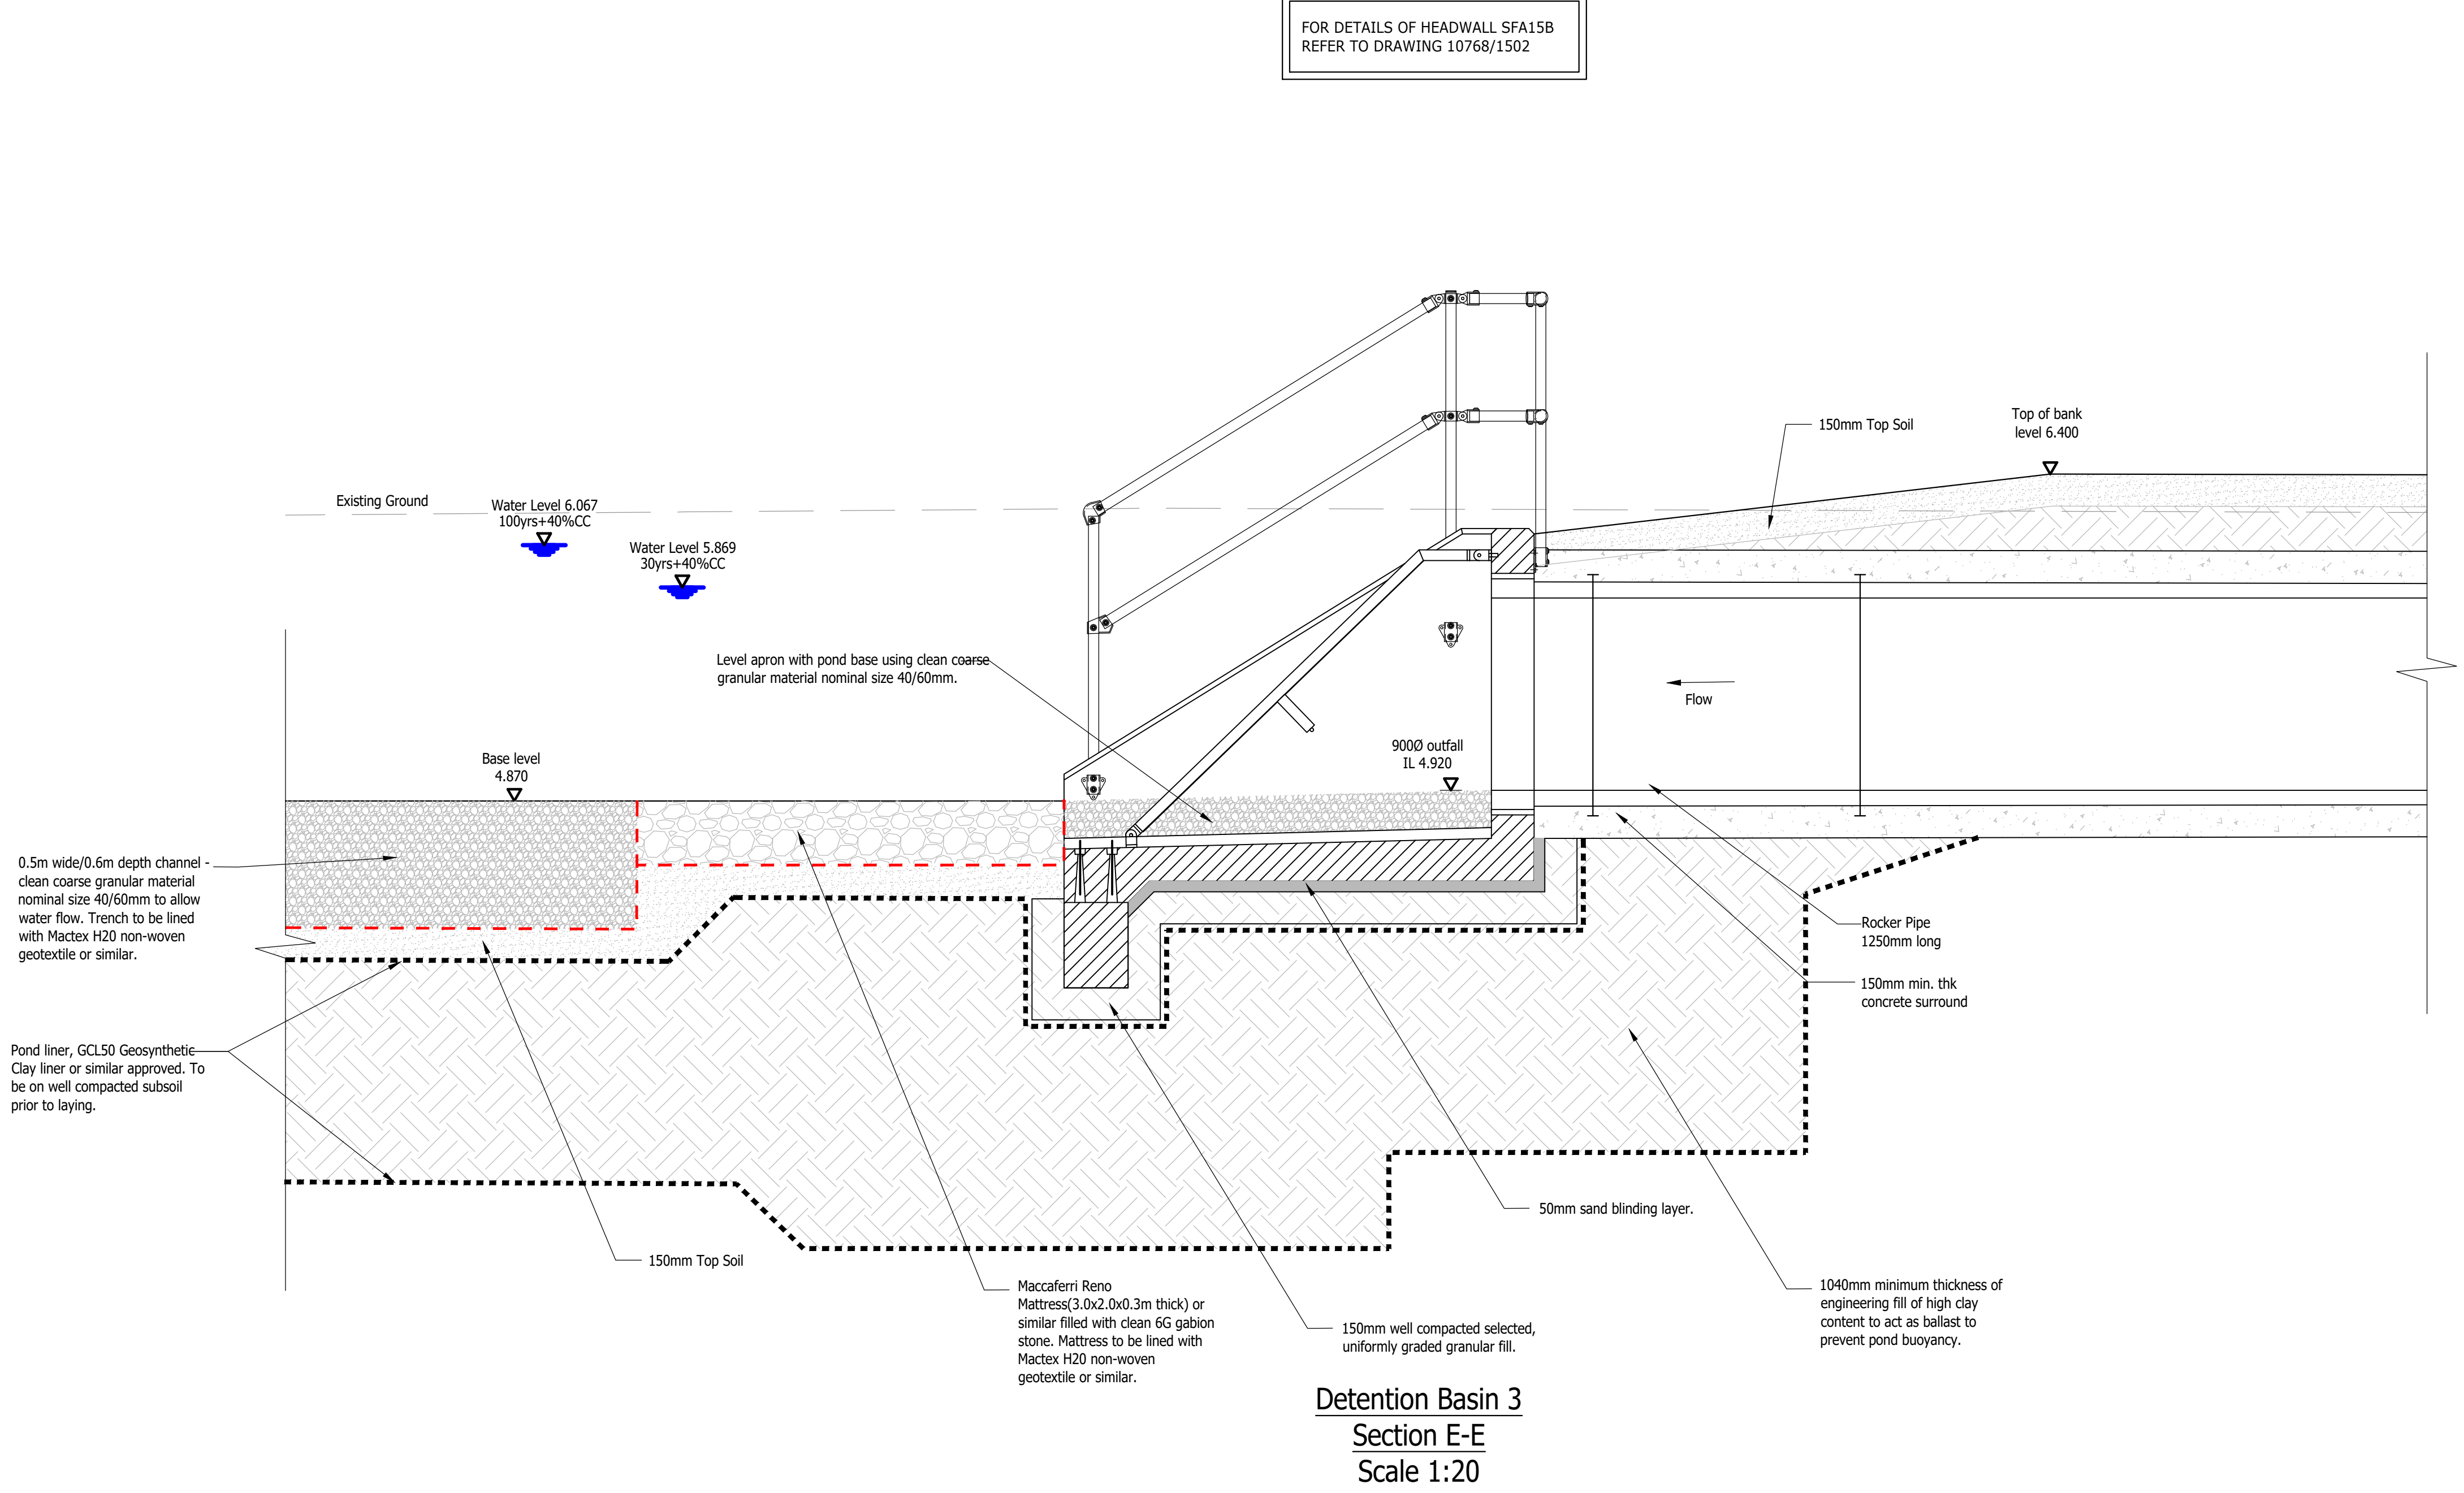


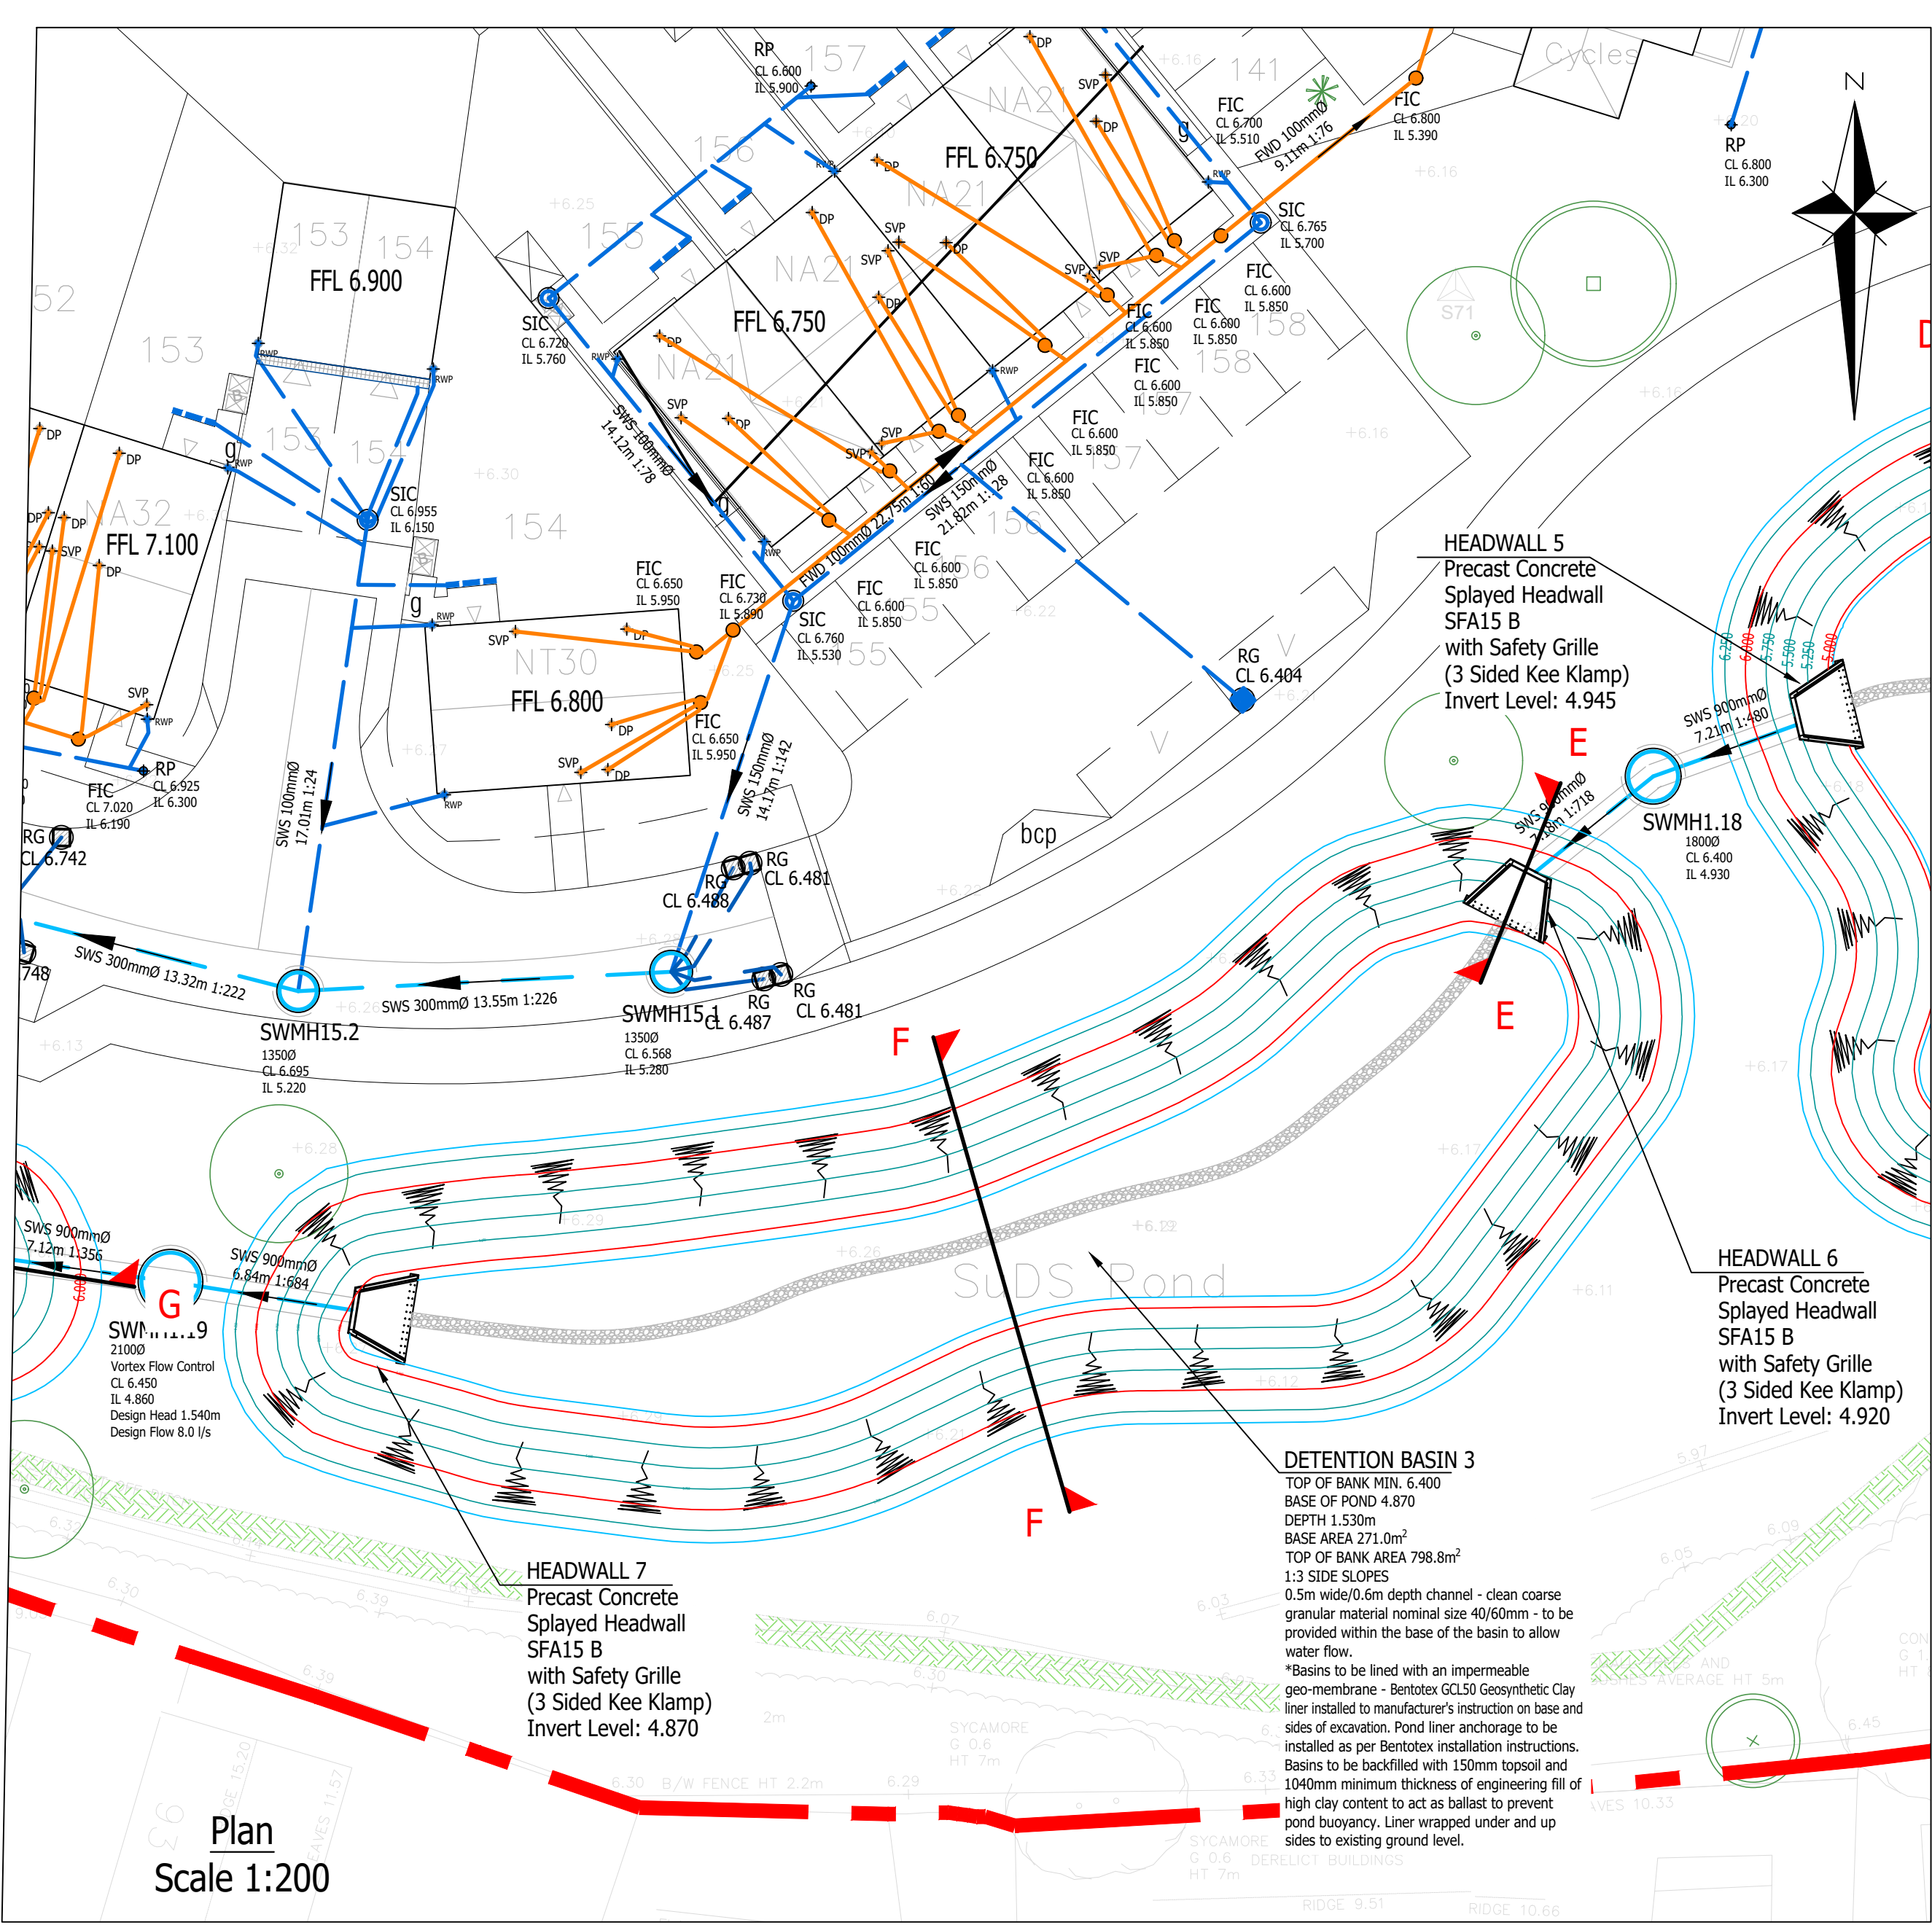

- GENERAL NOTES
1. The location, size, depth and identification of existing services that may be shown or referred to on this drawing have been assessed from non-intrusive observations, record drawings or the like. The contractor shall safely carry out intrusive investigations, trial holes or soundings prior to commencing work to satisfy himself that it is safe to proceed and that the assessments are accurate. Any discrepancies shall be notified to the client prior to works commencing.
 2. Tender or billing drawings shall not be used for construction or the ordering of materials.
 3. Do not scale. All dimensions and levels to be site confirmed.
 4. This drawing shall be read in conjunction with all relevant architects, consultants drawings and specifications, together with H&S plan requirements.
 5. Copyright: This drawing must not be copied, amended nor reproduced without the prior written agreement of gta.
 6. All drawings, specifications and recommendations made by gta are subject to Local Authority and other relevant Statutory Authorities approval. Any works or services made abortive due to the client proceeding prior to these approvals is considered wholly at the Client's risk. gta hold no responsibility for resulting abortive works or costs.

P2	Max water levels amended to match updated Windsor calculations. Headwall foundation/bedding added.	18/10/22	DT	MR
P1	Initial Issue	20/04/22	DT	MR
Rev	Amendments	Date	Drawn	Check
Status				
PRELIMINARY				
Client				
Taylor Wimpey				
Architect				
Project				
SEFTER ROAD BOGNOR REGIS				
Title				
DETENTION BASIN SECTIONS DETENTION BASIN 3				
Date		Scale @ A2 Plan: 1:200 / Section: 1:20		
APRIL 2022				
Client's Ref		Project Ref		
		10768		
gta Civils & Transport				
Gloster House, 56a Church Walk, Burgess Hill, West Sussex, BN15 5AS Tel: 01444 871444 Web: www.gtacivils.co.uk				
Drawing Number		Rev:		
10768/1632		P2		