



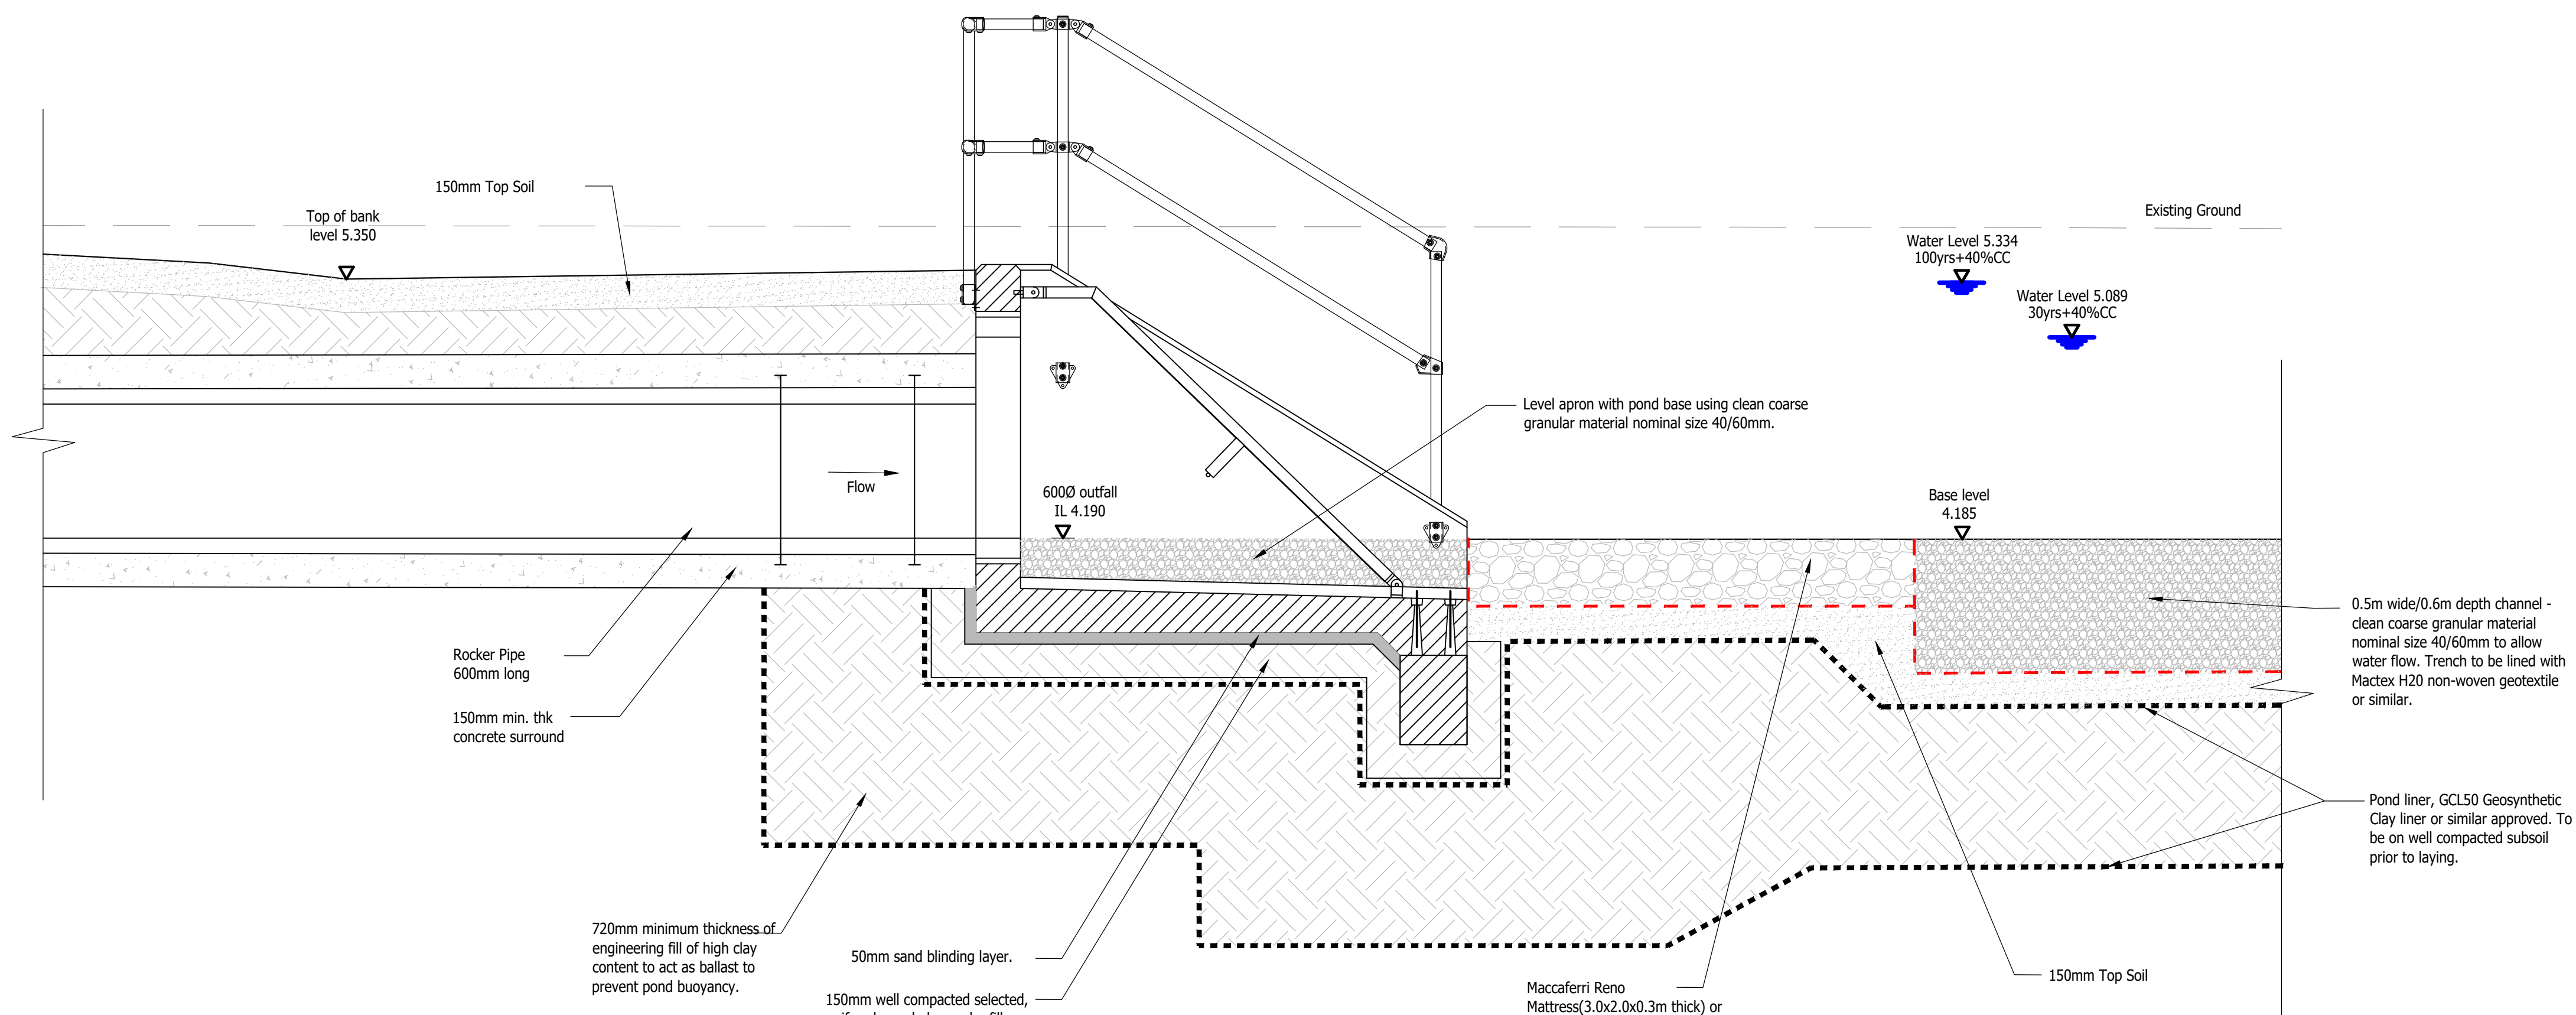

Detention Basin 6
Section M-M
Scale 1:20

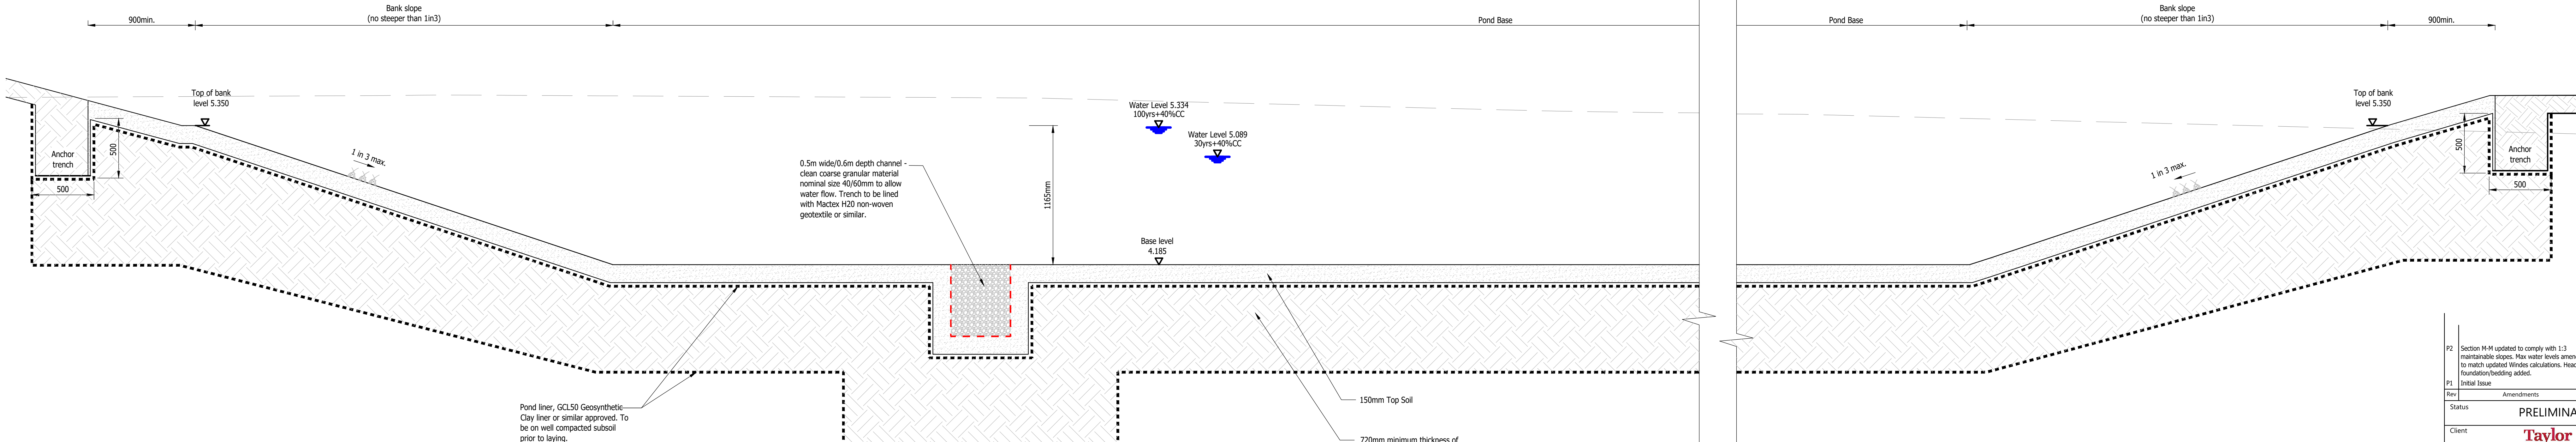

Detention Basin 6
Section M-M
Scale 1:20

- GENERAL NOTES:**
1. The location, size, depth and identification of existing services may be shown or referred to on this drawing have been assessed from non intrusive observations, records drawings or the like. The contractor shall satisfy carry out intrusive investigations, take holes or soundings prior to commencing work to confirm the location and depth of all relevant services. The assessments are accurate, any discrepancies shall be notified to gpa prior to works commencing.
 2. Trench or boring drillings shall not be used for construction or the ordering of materials.
 3. Do not scale. All dimensions and levels to be site confirmed.
 4. This drawing shall be read in conjunction with all relevant charts, consultants drawings and specifications, together with HSE plan requirements.
 5. Copyright: This drawing must not be copied, amended nor reproduced without the prior written agreement of gpa.
 6. All drawings specifications and recommendations made by gpa are subject to Local Authority and other relevant Statutory Authorities approval. Any works or services made abortive due to the client proceeding prior to these approvals is considered wholly at the Clients risk; gpa hold no responsibility for any such works or costs.

P2	Section 16.4 updated to comply with 1.3 maintenance clause. No water lines, amended to match updated Winiris calculations. Headwall foundation/bedding updated.	18/10/21	DT	MR
Initial Issue		20/04/22	DT	MR
	Amendments			CK
Status	PRELIMINARY Taylor Wimpey			
Client				
Architect				
Project	SEFTER ROAD BOGNOR REGIS			
Title	DETENTION BASIN SECTIONS DETENTION BASIN 6			
Date	APRIL 2022	Scale 1:600 Plan: 1:200 / Section: 1:20		
Client's Ref.		Project Ref.	10768	
 Glooucester House, 606 Church Walk, Burgess Hill, West Sussex, BN15 9AS Tel 01444 617444 Web: www.gtaonline.co.uk				
Drawing Number	10768/1635			Rev. P2