


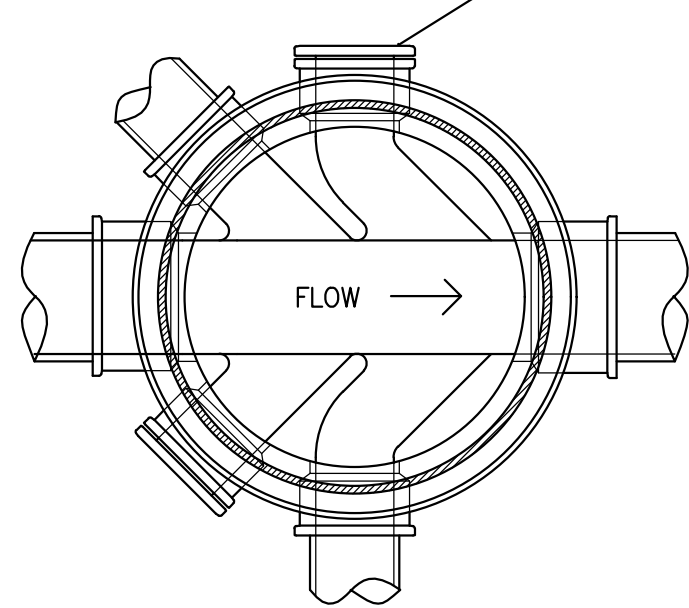
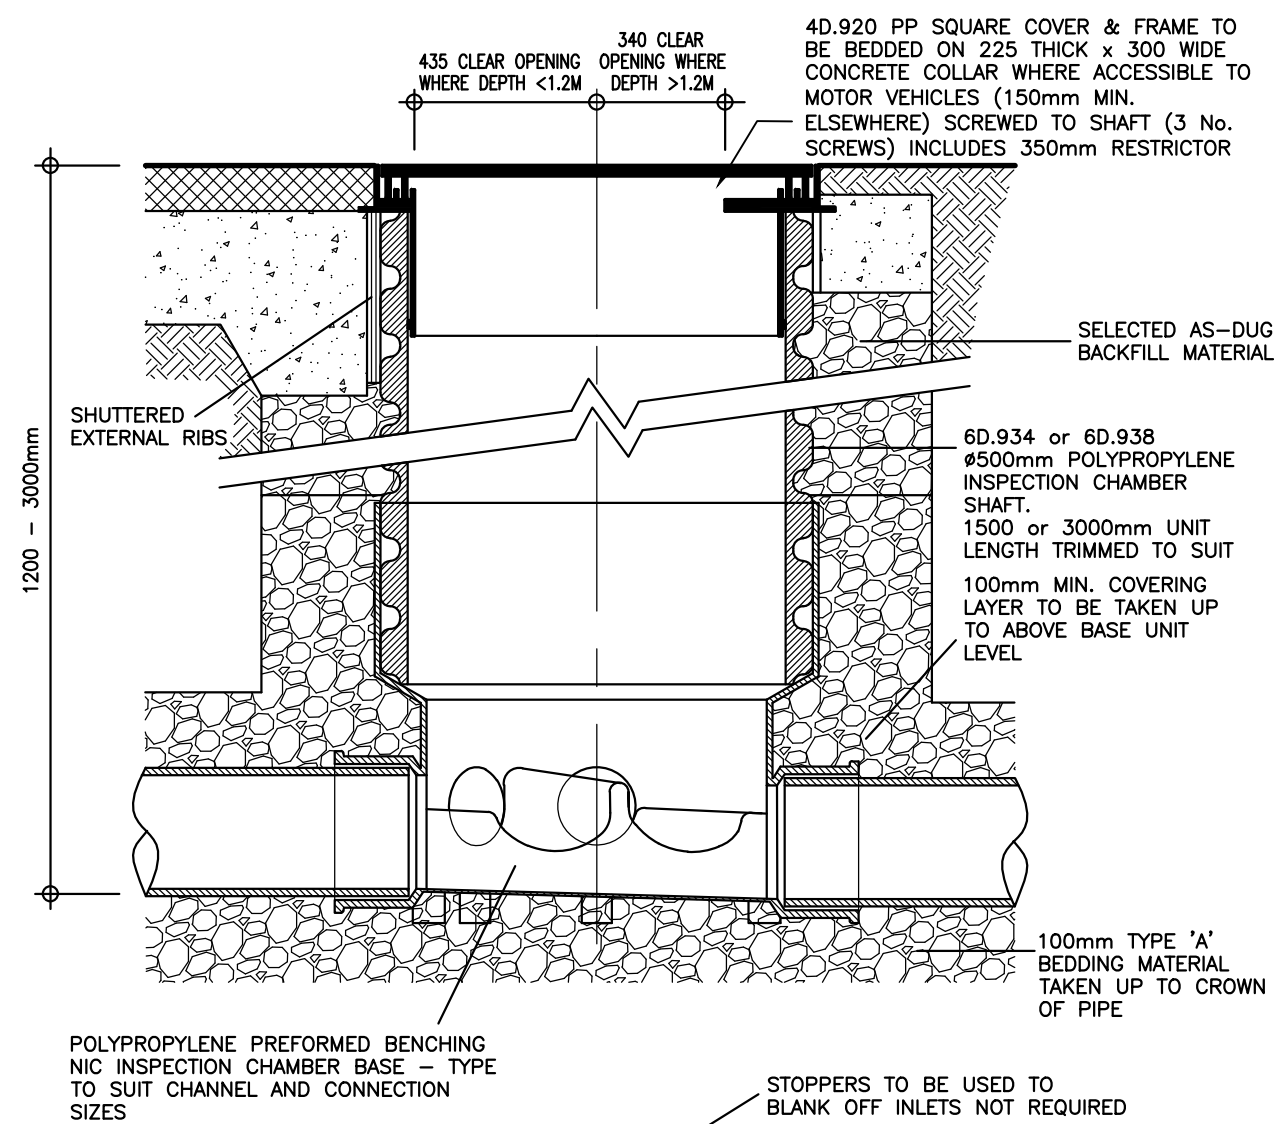


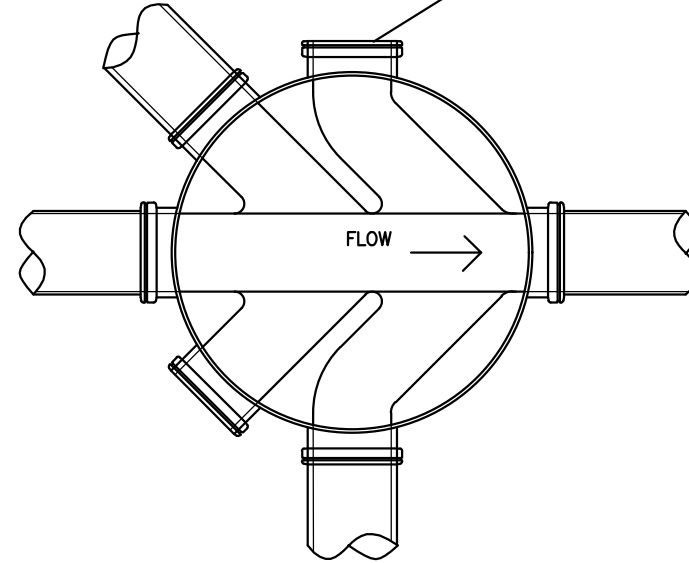


**TYPICAL 'NON ENTRY' TYPE
INSPECTION CHAMBER (1:10 typical)**

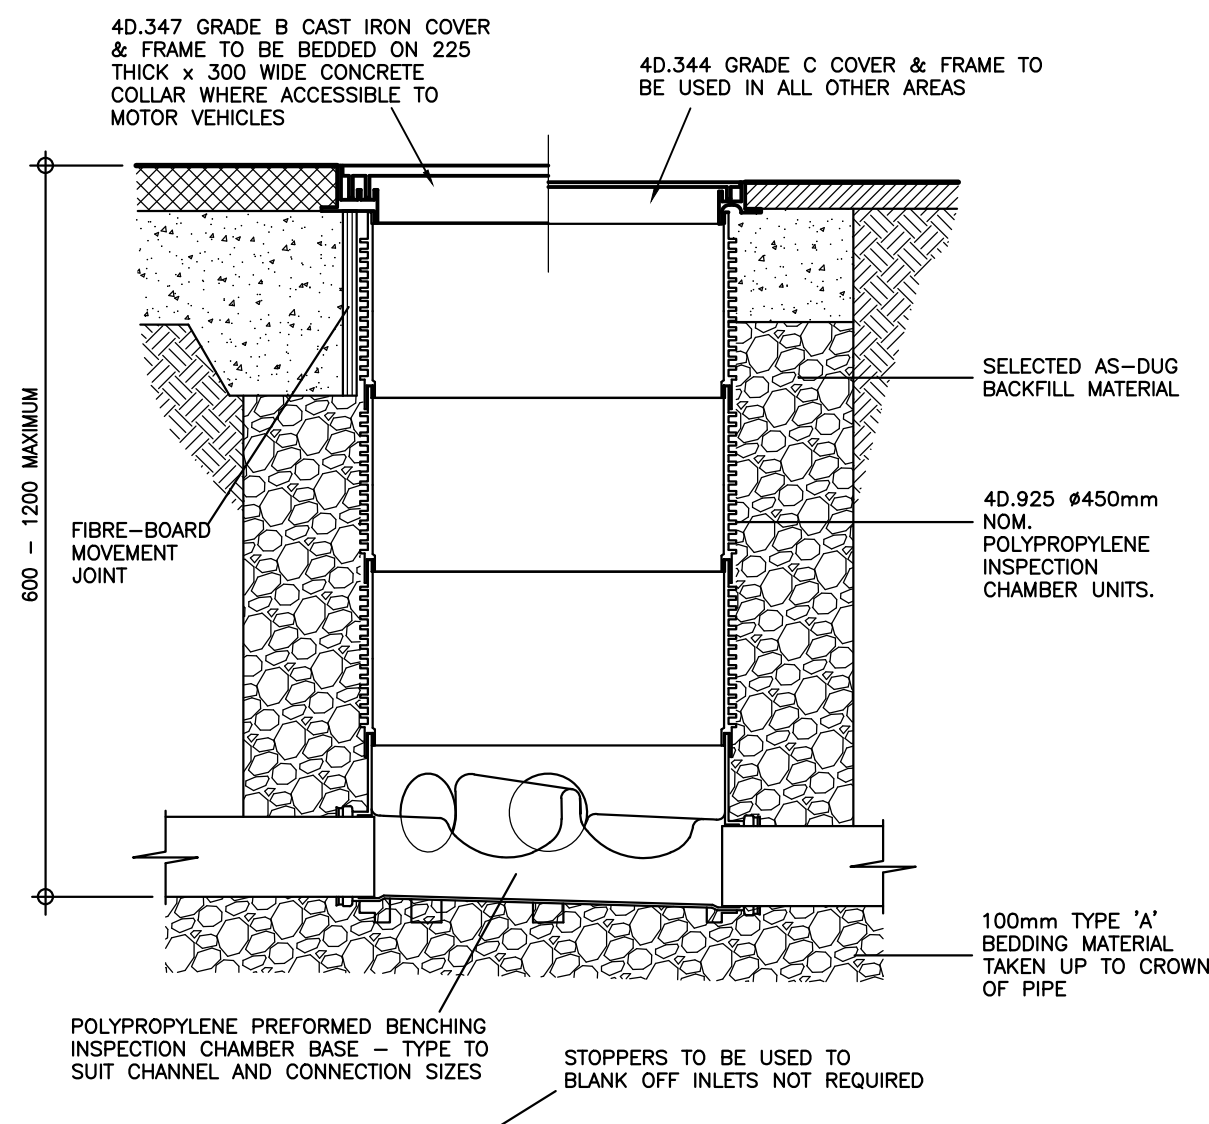


**TYPICAL INSPECTION CHAMBER
(1:10 typical)**

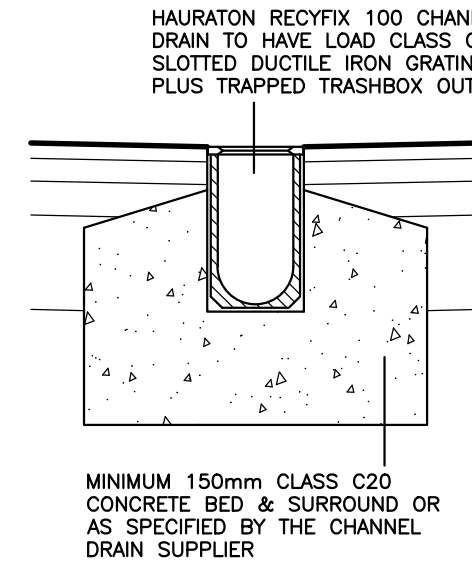


**CHANNEL DRAIN DETAIL
(1:10 typical)**

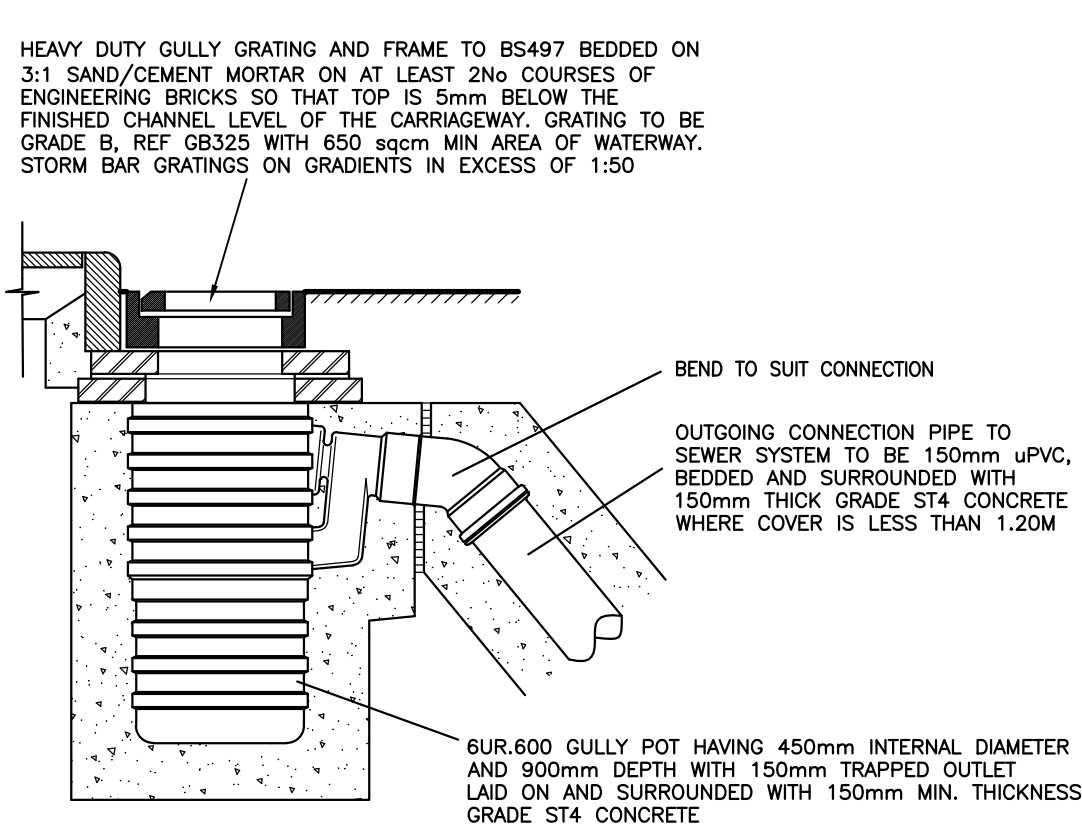


ROAD GULLY DETAIL (1:20 Typical)

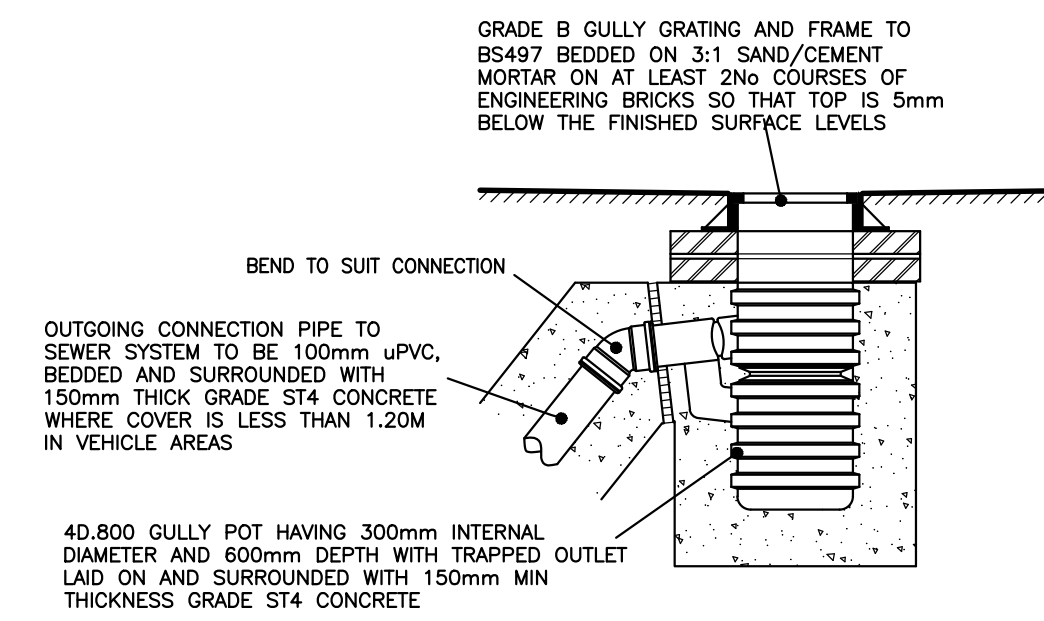


**YARD GULLY DETAIL (TYPE 1)
(1:20 Typical)**

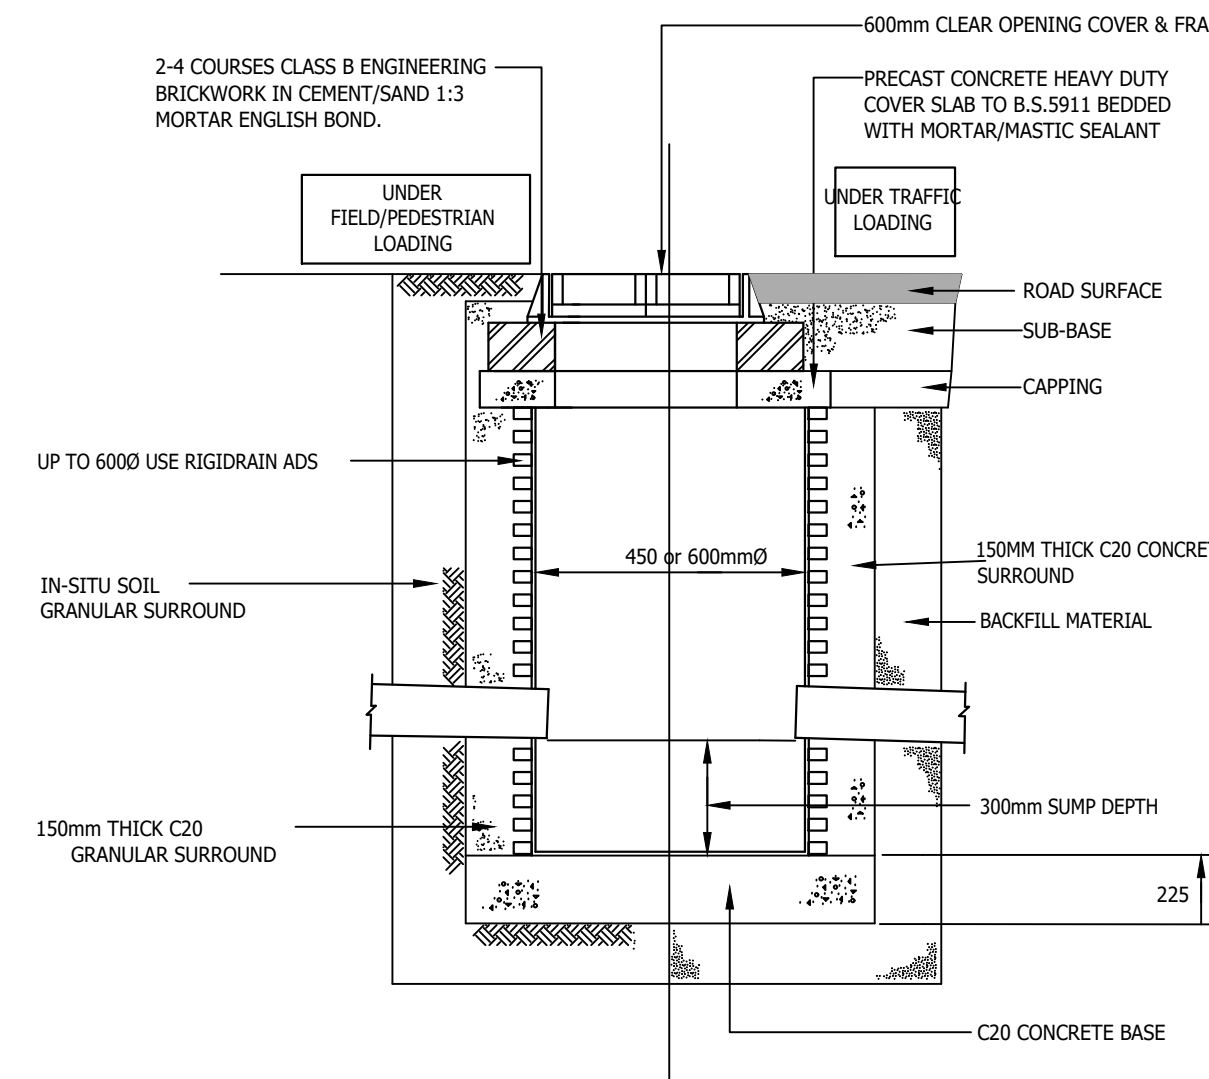


TYPICAL POLYPROPYLENE CATCHPIT (1:20 typical)

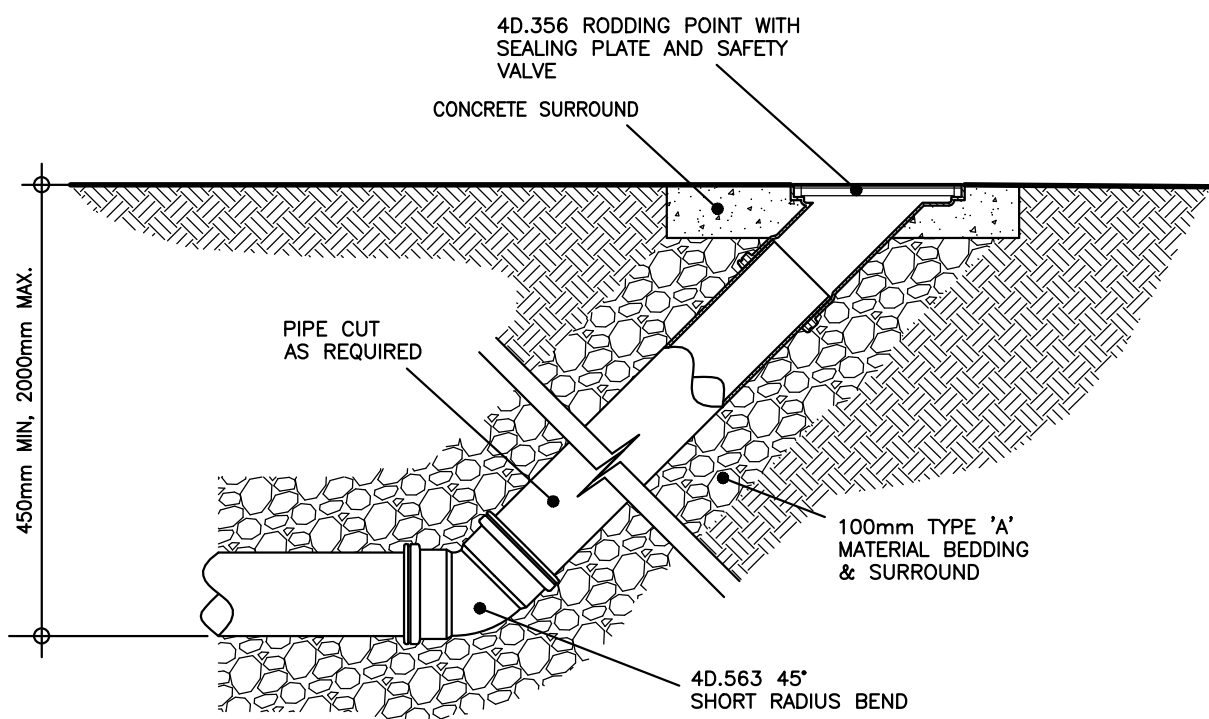


**TYPICAL RODDING POINT DETAIL
(1:10 typical)**

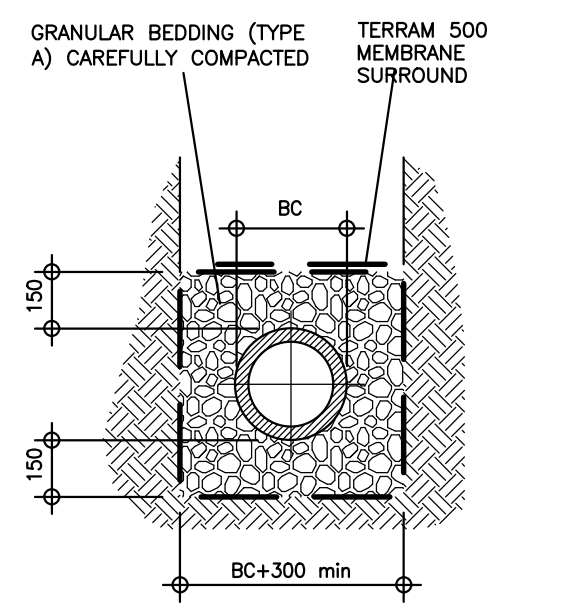


GRANULAR SURROUND
TO BE USED WHERE PIPE PASSES WITHIN 3M OF NEW OR EXISTING TREES UNLESS PIPE REQUIRED CONCRETE SURROUND

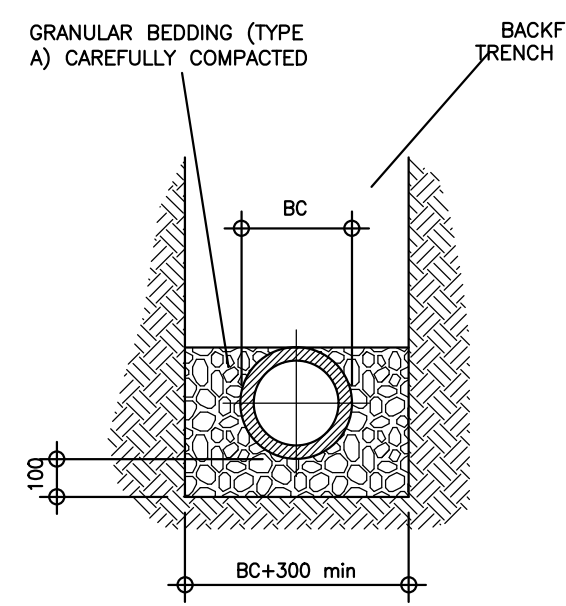


GRANULAR SIDE FILL
TO BE USED WHERE COVER TO CROWN OF PIPE IS GREATER THAN 900mm UNDER ROADS, FOOTWAYS & HARDSTANDINGS

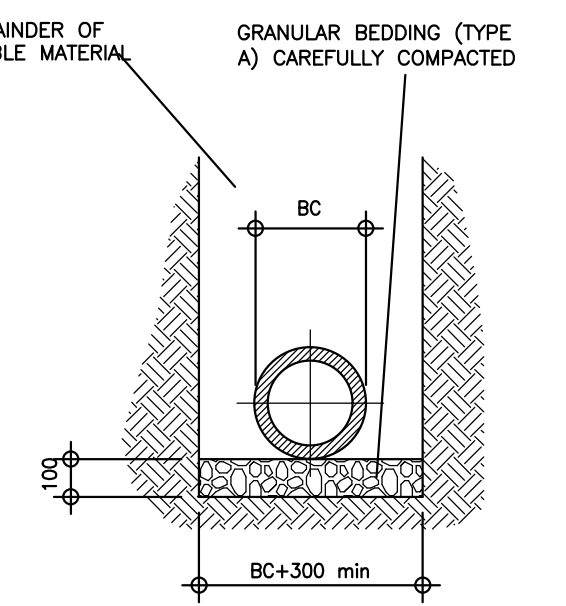


GRANULAR BED
TO BE USED WHERE COVER TO CROWN OF PIPE IS GREATER THAN 600mm IN LANDSCAPED AREAS

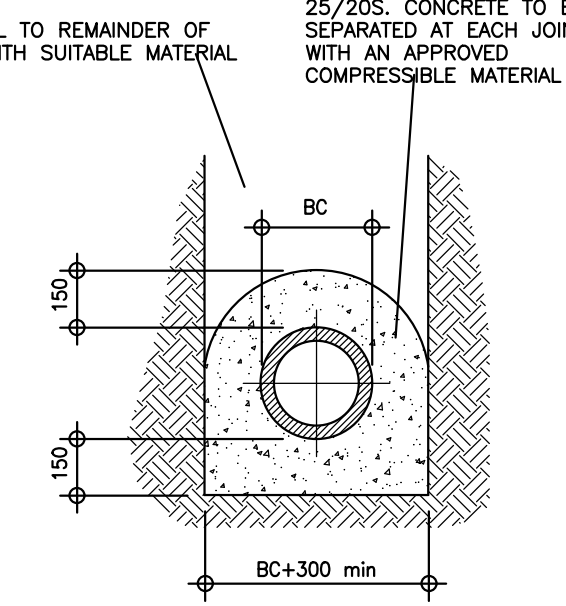

CONCRETE SURROUND
TO BE USED WHERE COVER TO CROWN OF PIPE IS LESS THAN 900mm UNDER ROADS, FOOTWAYS & HARDSTANDINGS AND LESS THAN 600mm IN LANDSCAPED AREAS

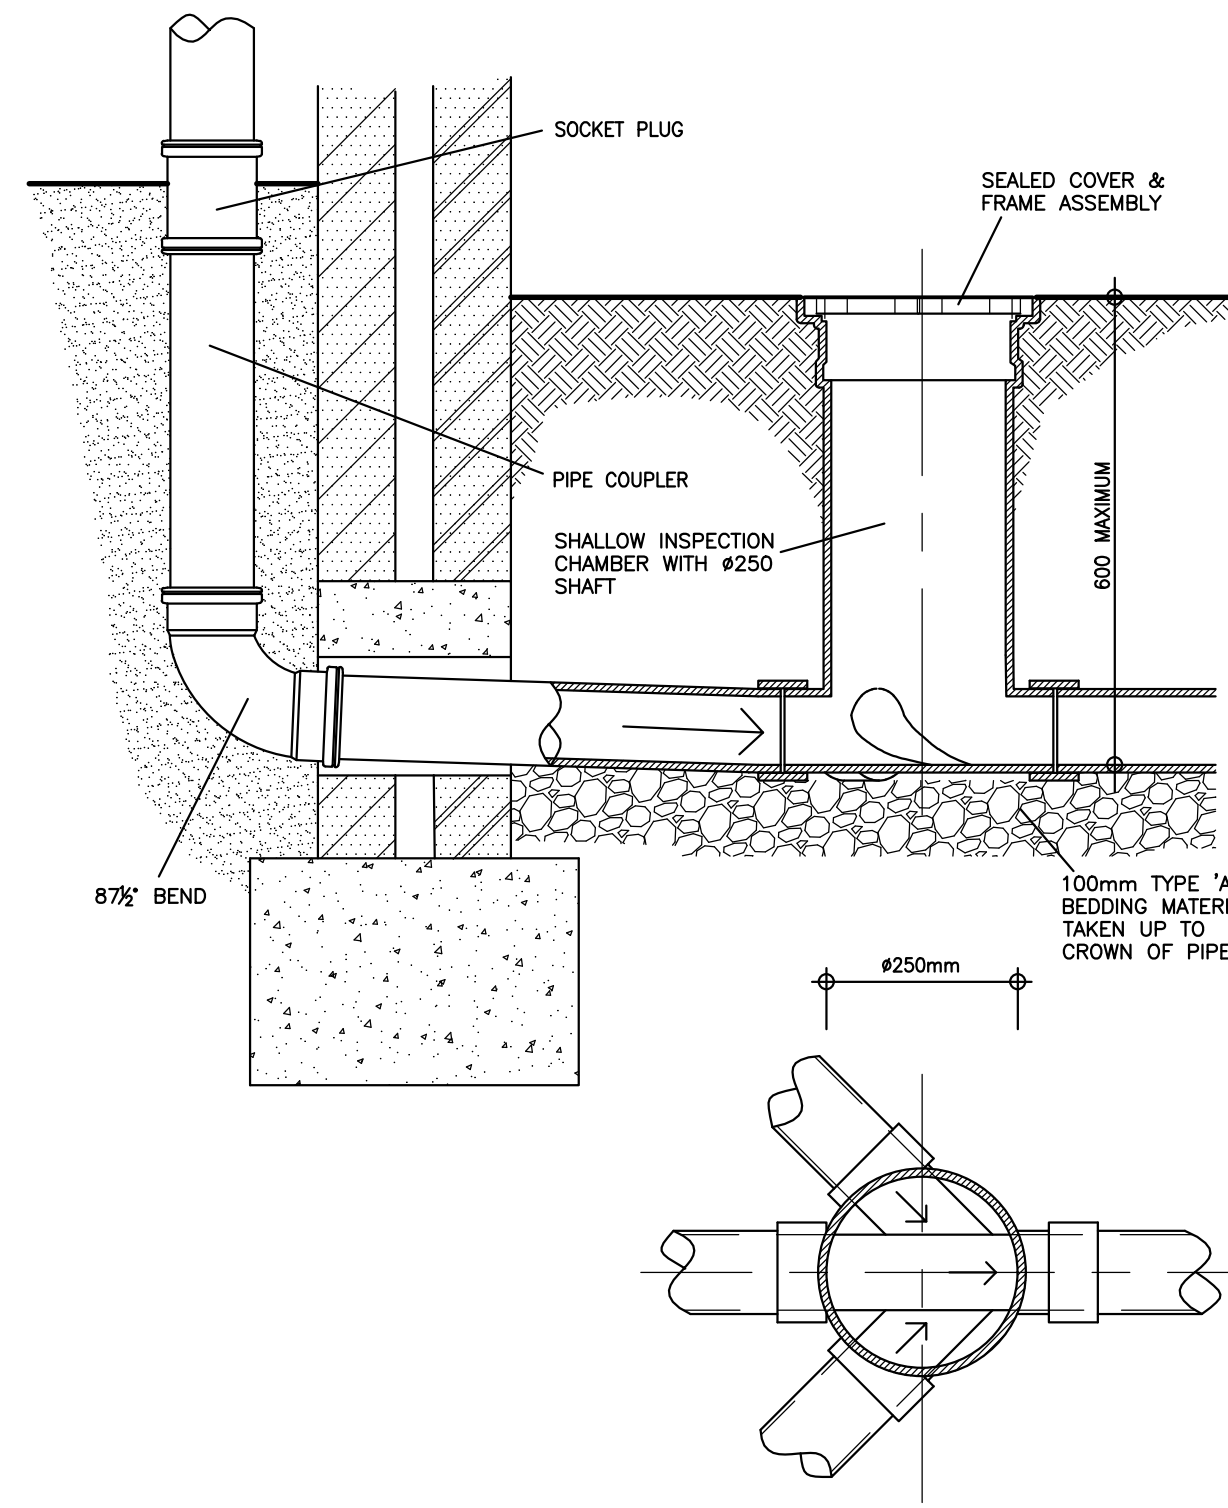

**TYPICAL SHALLOW ACCESS
INSPECTION CHAMBER (1:10 typical)**

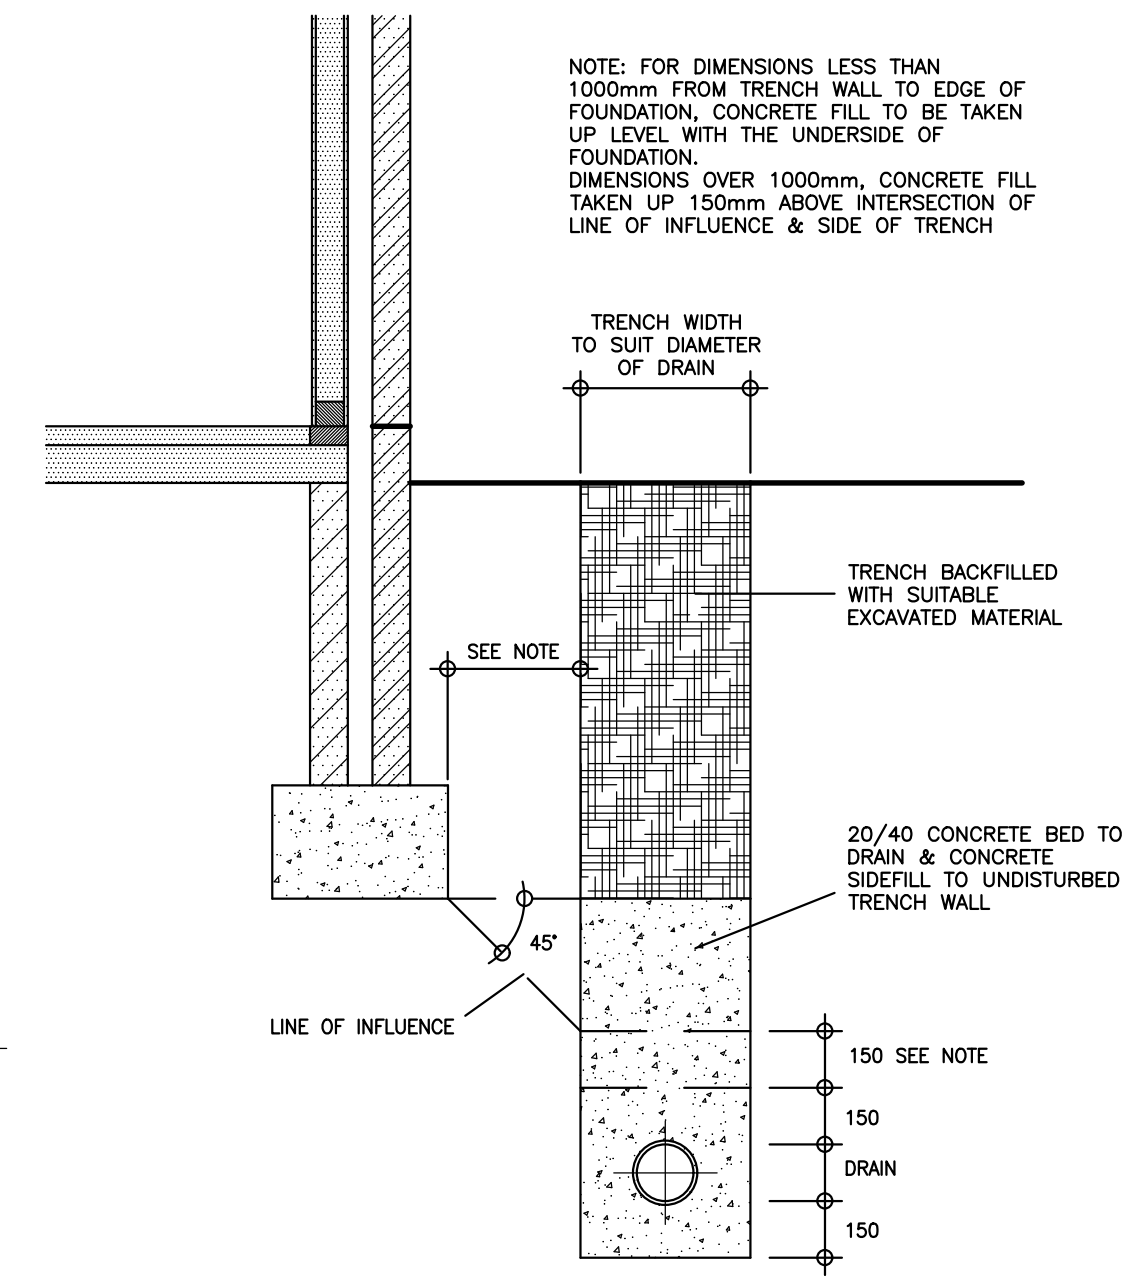

**CONCRETE BACKFILL IN TRENCHES
ADJACENT TO FOUNDATIONS (1:20 typical)**

GENERAL NOTES

1. The location, size, depth and identification of existing services that may be shown or referred to on this drawing have been assessed from non intrusive observations, record drawings or the like. The contractor shall safely carry out intrusive investigations, trial holes or soundings prior to commencing work to satisfy himself that it is safe to proceed and that the assessments are accurate. Any discrepancies shall be notified to gta prior to works commencing.
2. Tender or billing drawings shall not be used for construction or the ordering of materials.
3. Do not scale. All dimensions and levels to be site confirmed.
4. This drawing shall be read in conjunction with all relevant architects, consultants drawings and specifications, together with H&S plan requirements.
5. Copyright: This drawing must not be copied, amended nor reproduced without the prior written agreement of gta.
6. All drawings specifications and recommendations made by gta are subject to Local Authority and other relevant Statutory Authorities approval. Any works or services made abortive due to the client proceeding prior to these approvals is considered wholly at the Clients risk. gta hold no responsibility for resulting abortive works or costs.

PRODUCT REFERENCE CODES
SHOWN ON DETAILS ARE TO
WAVIN OSMA RANGE UNLESS
OTHERWISE STATED

P1	INITIAL ISSUE		14.02.22	NS	MR
Rev	Amendments		Date	Dsn	Chk
Status		PRELIMINARY			
Client		Taylor Wimpey			
Architect					
Project		SEFTER ROAD BOGNOR REGIS			
Title					
PRIVATE DRAINAGE CONSTRUCTION DETAILS SHEET 1 OF 2					
Date		FEBRUARY 2022		Scale @ A1	
				NTS	
Clients Ref.		Project Ref.		10768	
 gta Civils & Transport Gloucester House, 66a Church Walk, Burgess Hill, West Sussex, RH15 9AS Tel.01444 871444 Web: www.gtacivils.co.uk					
Drawing Number		10768/1701		Rev.	
				P1	