


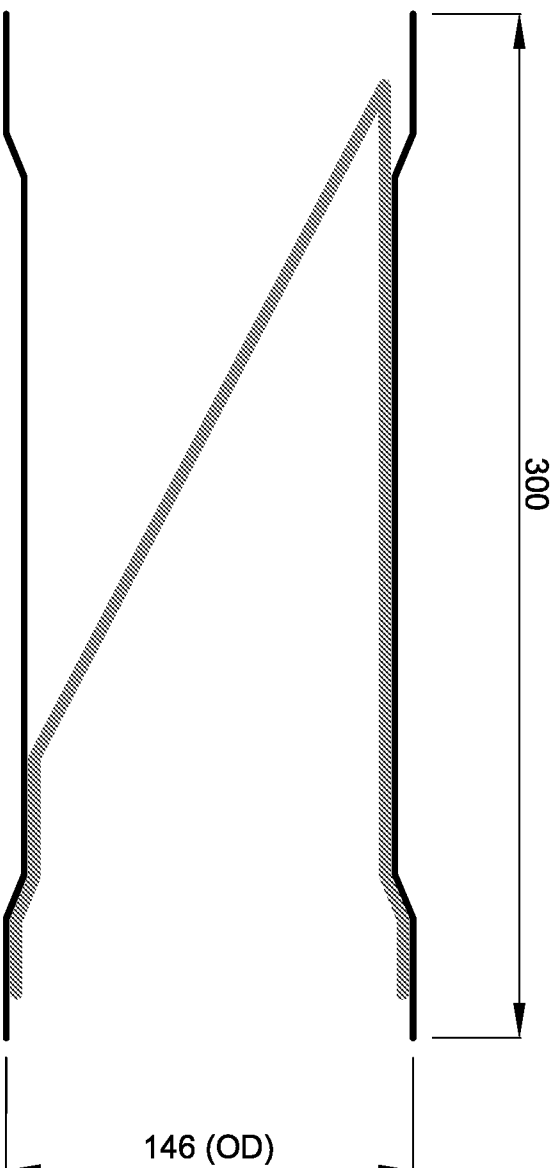

Althon WaStop® DN150

Art.nr:

ws146-55-304

Materials:

Stainless Steel EN1.4301/AISI 304

Fits in Existing pipe (min-max):

147-150

Special versions of WaStop® can be ordered, according to your requirements.

Pipe: EN1.4301/AISI 304 as standard, extra charge if EN1.4404/AISI 316 is required.

Tests conducted by Vattenfall Utveckling AB prove that WaStop® check valves have the lowest head loss in the market.

PLEASE NOTE THIS DRAWING IS NOT TO SCALE AND SHOULD ONLY BE USED AS A VISUAL REPRESENTATION

All dimensions shown in mm.