



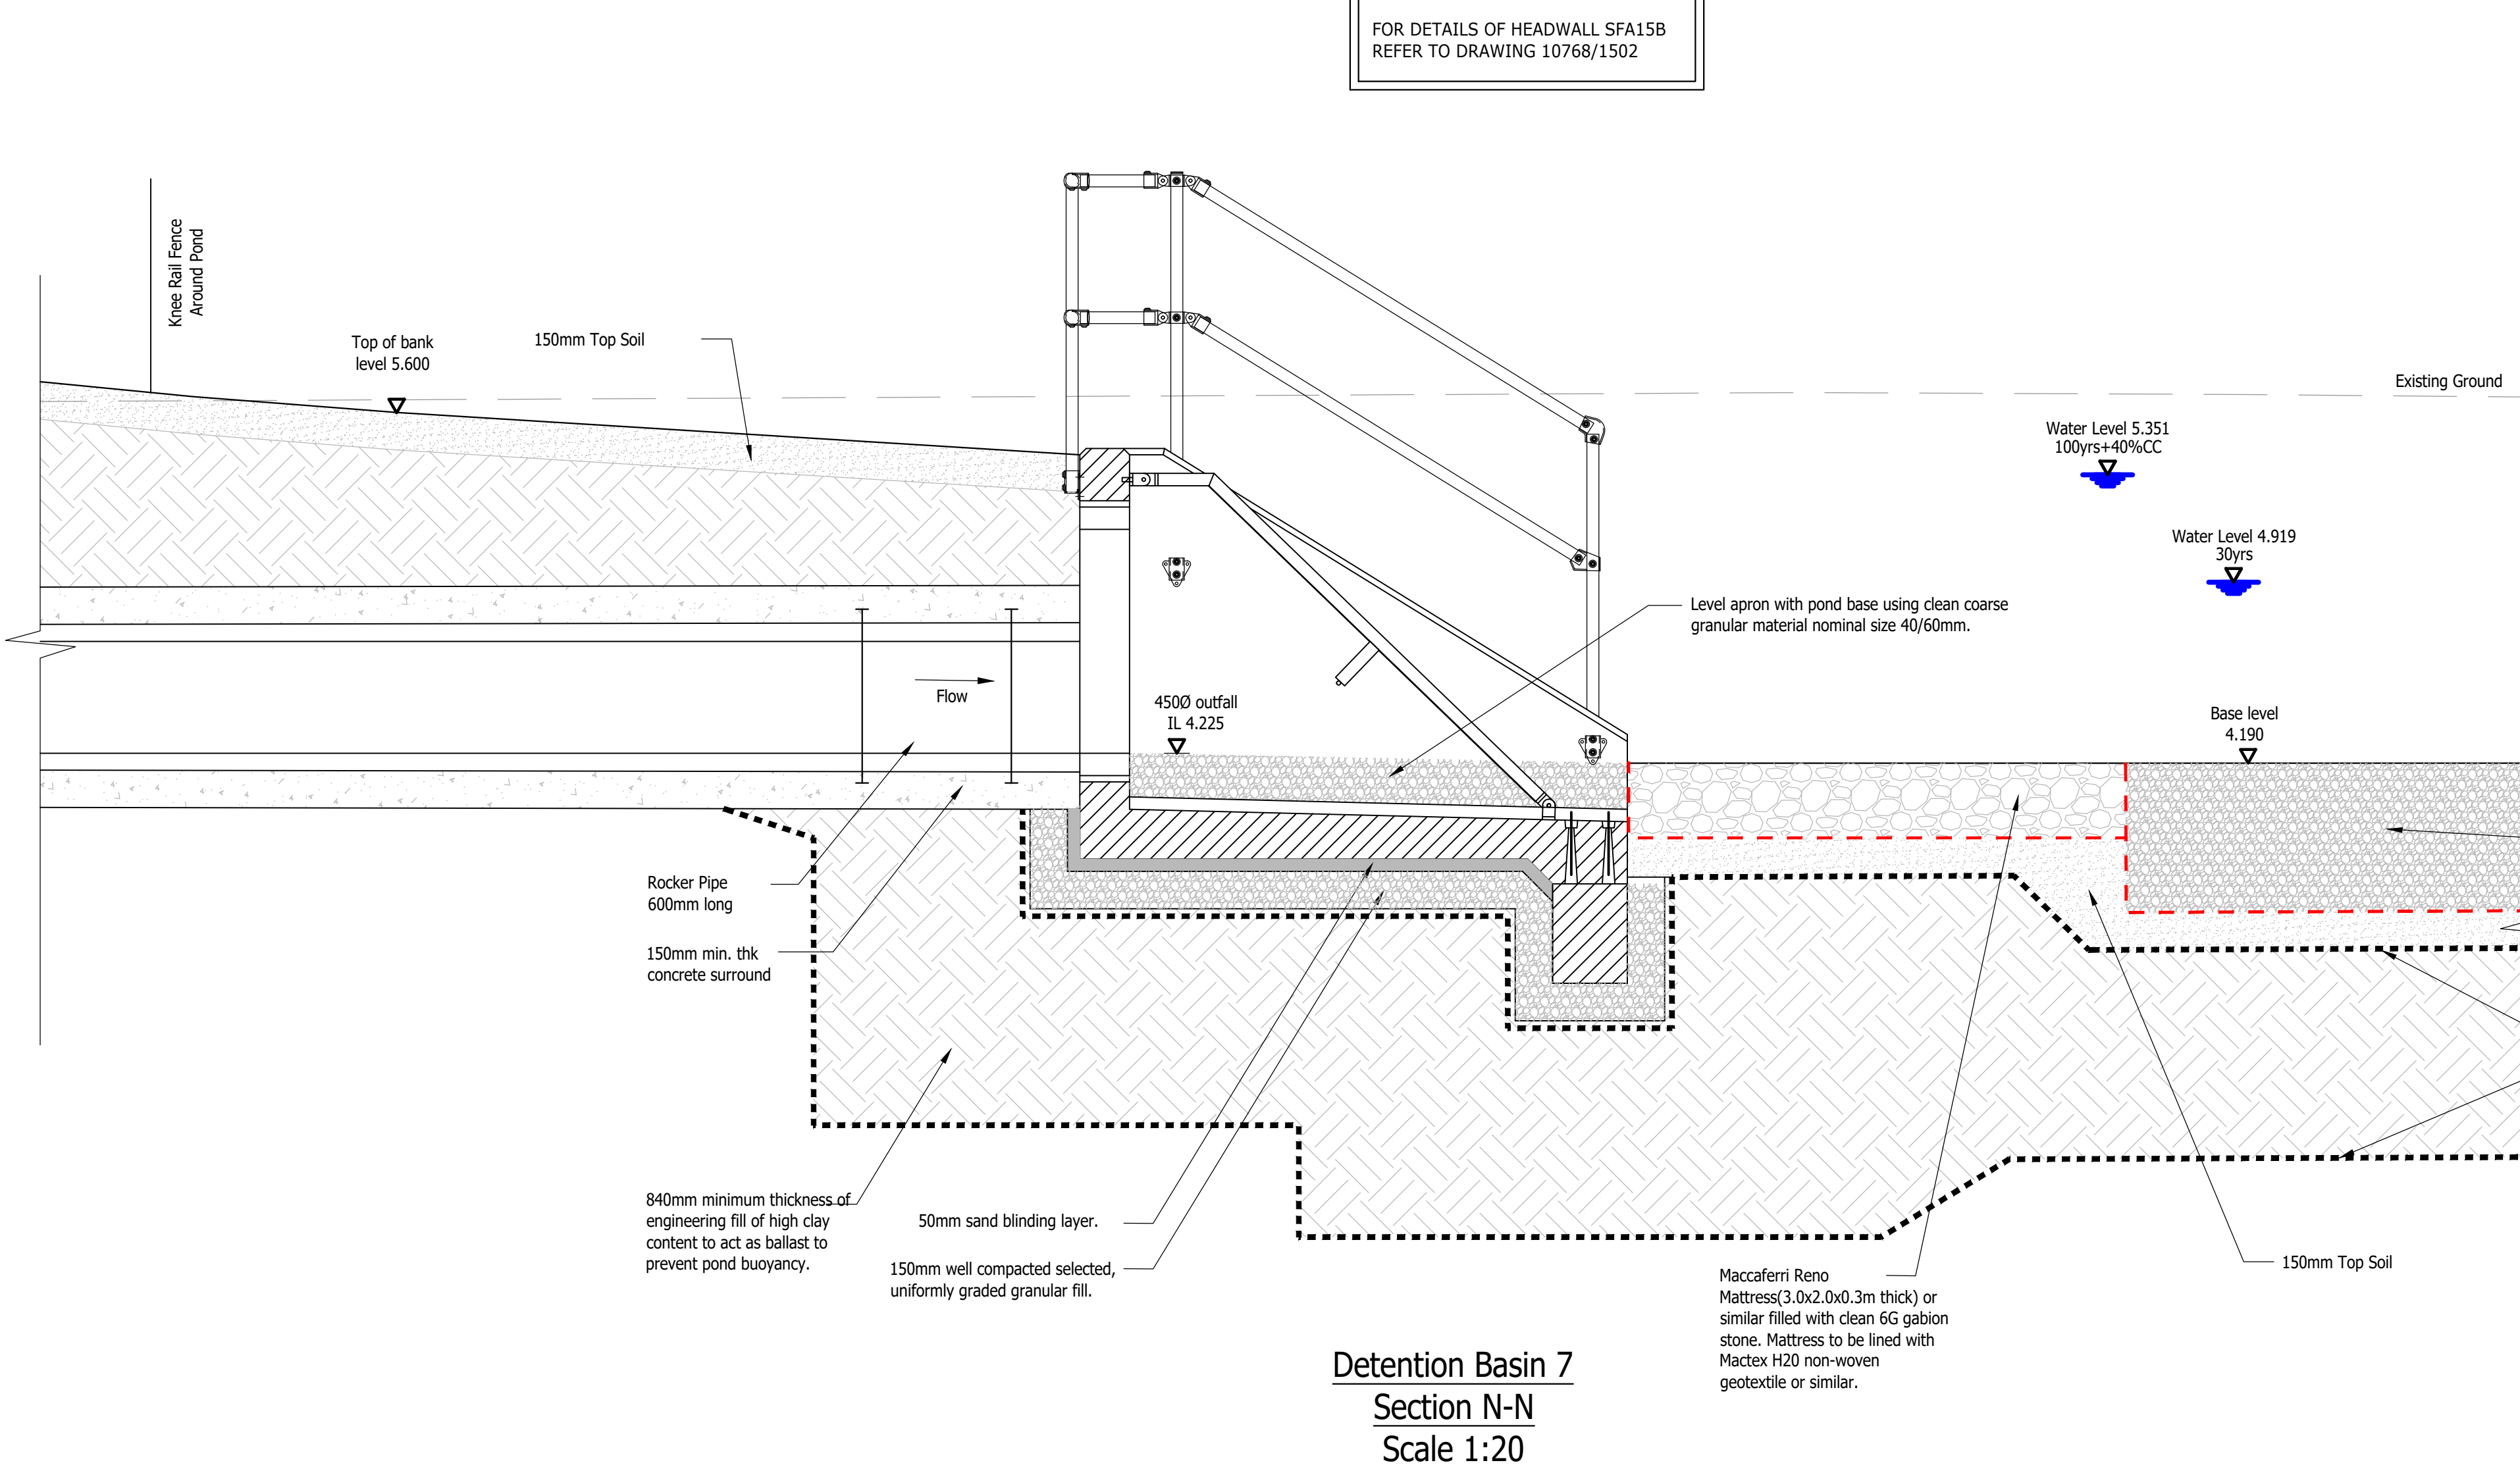

GENERAL NOTES

1. The location, size, depth and identification of existing services that may be shown or referred to on this drawing have been assessed from non intrusive observations, soundings or records of the site. The contractor shall carry out any intrusive investigations, trial holes or soundings prior to the commencement of any work. It is the contractor's duty to proceed and that the assessments are accurate, any discrepancies shall be notified to gta prior to works commencing.
2. Trench or boring drawings shall not be used for construction or the ordering of materials.
3. Do not scale. All dimensions and levels to be site confirmed.
4. This drawing shall be read in conjunction with all relevant architects, consultants drawings and specifications, together with H&S plan requirements.
5. Copyright: This drawing must not be copied, amended nor reproduced without the prior written agreement of gta.
6. All drawings, specifications and recommendations made by gta are subject to Local Authority and other relevant Statutory Authorities approval. Any works or services made abortive due to the client not proceeding with the project or those approvals is considered wholly at the Client's risk, gta holds no responsibility for resulting abortive works or costs.

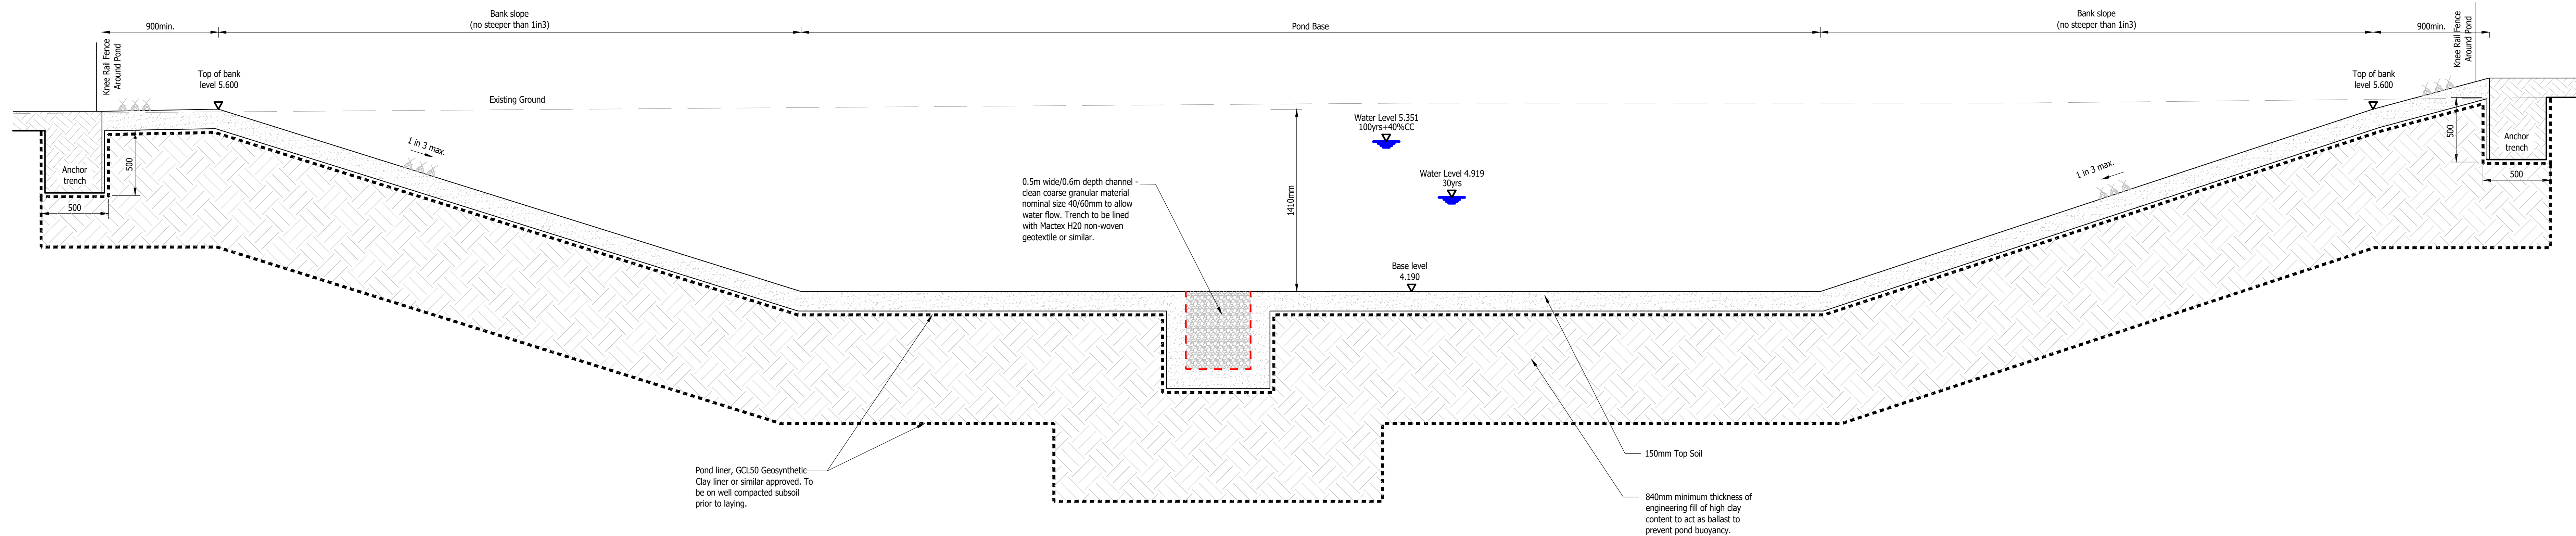

Detention Basin 7
Section P-P
Scale 1:20

P1	Sections updated, max water levels updated, fence around ponds added.	05/03/23	DT	MR
P2	No water levels amended to match updated measurements. Highway widening/roadside added.	18/10/22	DT	MR
P1	Initial Issue	20/04/22	DT	MR
Rev	Amendments	Date	Drawn	Chk

Status	PRELIMINARY		
Client	Taylor Wimpey		
Architect			
Project	SEFTER ROAD BOGNOR REGIS		
Title	DETENTION BASIN SECTIONS DETENTION BASIN 7		
Date	APRIL 2022	Scale: 1:40 Plan: 1:200 / Section: 1:20	
Clients Ref	Project Ref	10768	
			
Gloucester House 60a Church Way, Baginbun Hill, West Sussex, PO15 9AS Tel:01444 971444 Web: www.gta-civils.co.uk			
			
Drawing Number	10768/1636	Rev.	P3