



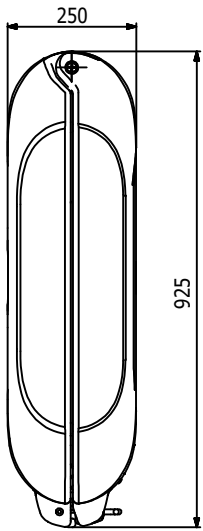

PS02 - SIGN TO BE SITED ON POST
OR FENCE WHICH SURROUNDS POND

WARNING SIGN FOR PONDS
NTS

MODEL SPECIFICATION
GUARDIAN™ 600

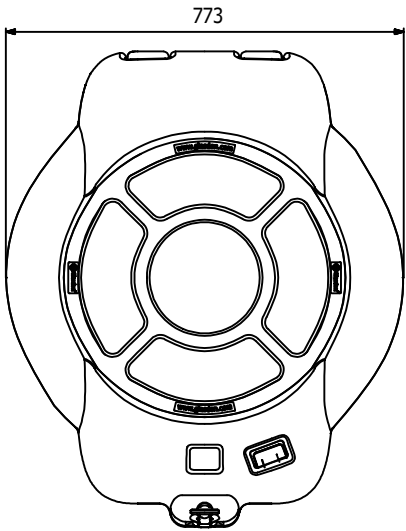

PRODUCT INFORMATION:

- DESCRIPTION - FIXED LIFEBOUY FOR EXTERNAL OR INTERNAL USE
- WEIGHT - COMPLETE UNIT 8.48kg
- MATERIAL - DURAPOL
- COLOUR - RED
- DIMENSIONS - ALL DIMENSIONS IN mm UNLESS OTHERWISE STATED
- CONTENTS - HOLDS x1 750mm BUOY OR x1 600mm BUOY
- - HOLDS x2 B-LINE SAFETY DEVICES

OPTIONAL EXTRAS:

- POLYCARBONATE INSPECTION WINDOW
- LID STAY KIT 600mm C/W SPRUNG LOCK
- EXTERNAL INSTRUCTION GRAPHIC 600mm
- B-LINE
- INTERNAL B-LINE INSTRUCTION GRAPHIC
- GROUND & WALL FIXINGS - SEE INSTALLATION OPTIONS

INSTALLATION OPTIONS:

FOR FULL INSTALLATION DETAILS ON THE OPTIONS BELPW, PLEASE REFER TO THE GUARDIAN LIFEBOUY INSTALLATION INSTRUCTIONS

1. CONCRETE-IN ARMORTEC POST C/W FIXINGS
2. SURFACE MOUNTED ARMORTEC POST C/W FIXINGS
3. RAIL MOUNTING FIXING KIT
4. WALL MOUNTING FIXING KIT

- WE RECOMMEND PERMANENT GROUND FIXING BY THE FOLLOWING:
A SOUND CONCRETE FOUNDATION IS THE PREFERRED METHOD.
a) GROUND FIXING BOLTS (IN EXISTING OR NEW CONCRETE FOUNDATIONS) ALLOW TIME FOR NEW CONCRETE FOUNDATIONS TO CURE. 4 HOLES TO BE DRILLED FOR GROUND FIXING BOLTS 12mm x 130mm (MINIMUM DEPTH) ENSURE HOLES ARE LOCATED AT LEAST 100mm FROM ANY EDGE OF THE CONCRETE FOUNDATION.

IF USING YOUR OWN FIXINGS ENSURE Ø50mm WASHERS ARE USED.

- b) ADJUSTABLE DEPTH CONCRETE-IN ANCHORS (IN NEW CONCRETE) WHEN CREATING A NEW CONCRETE FOUNDATION, THESE FIXING KITS PROVIDE FASTER/EASIER INSTALLATION (WITHOUT DRILLING) WHILST ALLOWING THE UNIT TO BE FASTENED DOWN AND REMOVED IF REQUIRED, LEAVING NO TRIP HAZARD, ENSURE HOLES ARE LOCATED AT LEAST 100mm FROM ANY EDGE OF THE CONCRETE FOUNDATION.

- TARMAC AND BLOCK PAVING:
WHEN INSTALLING ON TARMAC OR BLOCK PAVING, A CONCRETE BASE IS STRONGLY RECOMMENDED TO PROVIDE ADEQUATE SECURITY AND IMPROVED OPERATION.

- FLAGSTONES (SUING GROUND FIXING BOLTS):
WHEN INSTALLING ON FLAGSTONE OF A MINIMUM 50mm THICK ENSURE HOLES ARE LOCATED AT LEAST 110mm FROM ANY EDGE OF THE FLAGSTONE.

FOR INCREASED SECURITY, USE A DOUBLE LAYER OF FLAGSTONES BOLTED TOGETHER.

- WALL FIXING OPTION:
INSTALLING THE LIFEBOUY ONTO A GOOD SOLID WALL. A WALL MOUNTING KIT IS SUPPLIED WITH THE UNIT WHEN USING THIS OPTION.

- UNIVERSAL POST MOUNTING KIT TO EXISTING POSTS.

LIFE RING DETAIL FOR PONDS
DETAIL BY GLASDON
SHOWN ON LAYOUT DRAWING WITH
LEGEND PS01
NTS

GENERAL NOTES

1. The location, size, depth and identification of existing services that may be shown or referred to on this drawing have been assessed from non intrusive observations , record drawings or the like. The contractor shall safely carry out intrusive investigations, trial holes or soundings prior to commencing work to satisfy himself that it is safe to proceed and that the assessments are accurate. any discrepancies shall be notified to gta prior to works commencing.
2. Tender or billing drawings shall not be used for construction or the ordering of materials.
3. Do not scale. All dimensions and levels to be site confirmed.
4. This drawing shall be read in conjunction with all relevant architects, consultants drawings and specifications, together with H&S plan requirements
5. Copyright : This drawing must not be copied, amended nor reproduced without the prior written agreement of gta.
6. All drawings specifications and recommendations made by gta are subject to Local Authority and other relevant Statutory Authorities approval. Any works or services made abortive due to the client proceeding prior to these approvals is considered wholly at the Clients risk. gta hold no responsibility for resulting abortive works or costs.

P1	PRELIMINARY ISSUE	06.02.23	DT	NS
Rev	Amendments	Date	Dsn	Chk
Status PRELIMINARY				
Client Taylor Wimpey				
Architect				
Project SEFTER ROAD BOGNOR REGIS				
Title POND SIGNS DETAILS				
Date	FEBRUARY 2023	Scale @ A3	NTS	
Clients Ref.		Project Ref.	10768	
 Maple House, 192-198 London Road, Burgess Hill, West Sussex, RH15 9RD Tel.01444 871444 Web: www.gtacivils.co.uk				
Drawing Number 10768/1641				Rev. P1