
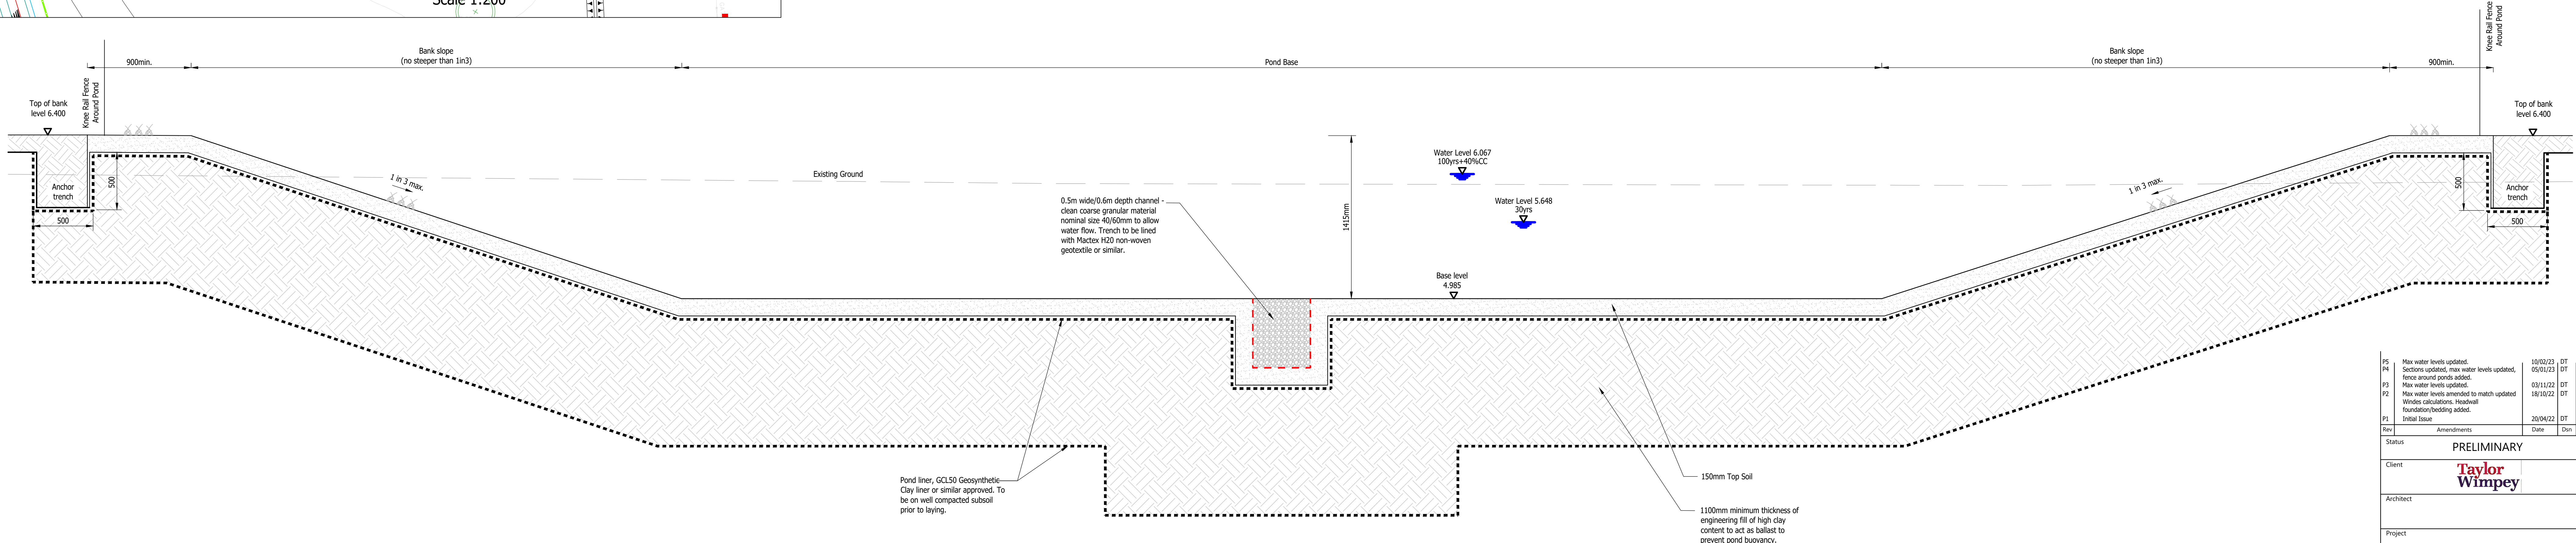
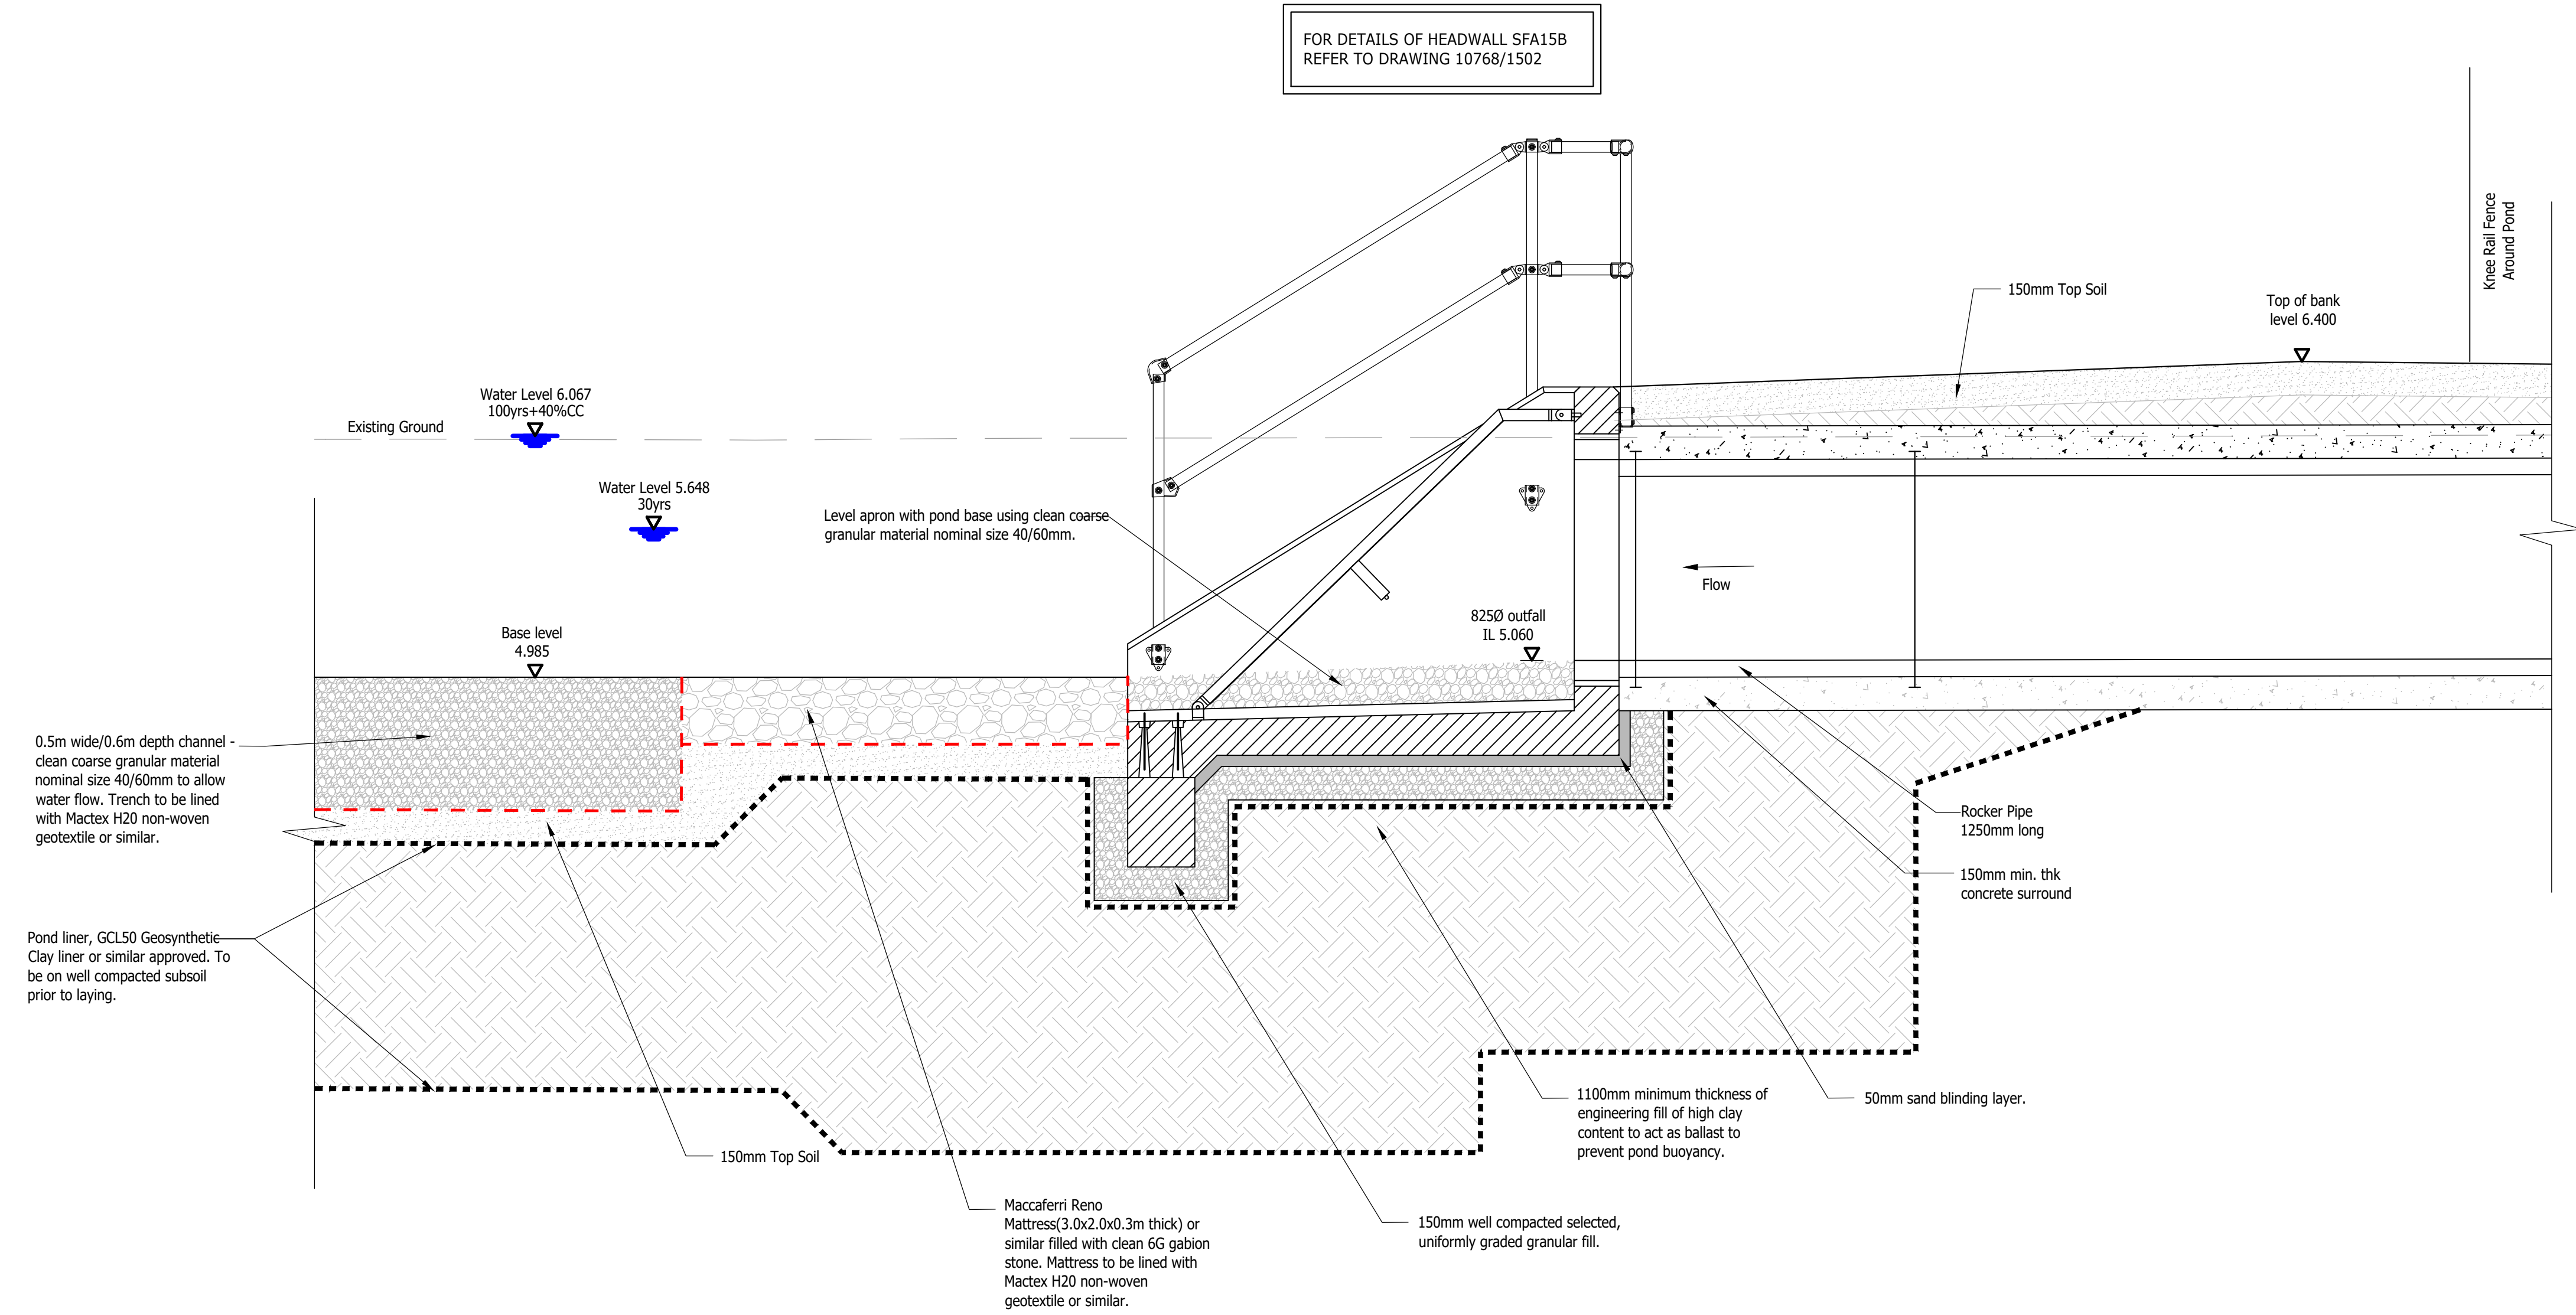


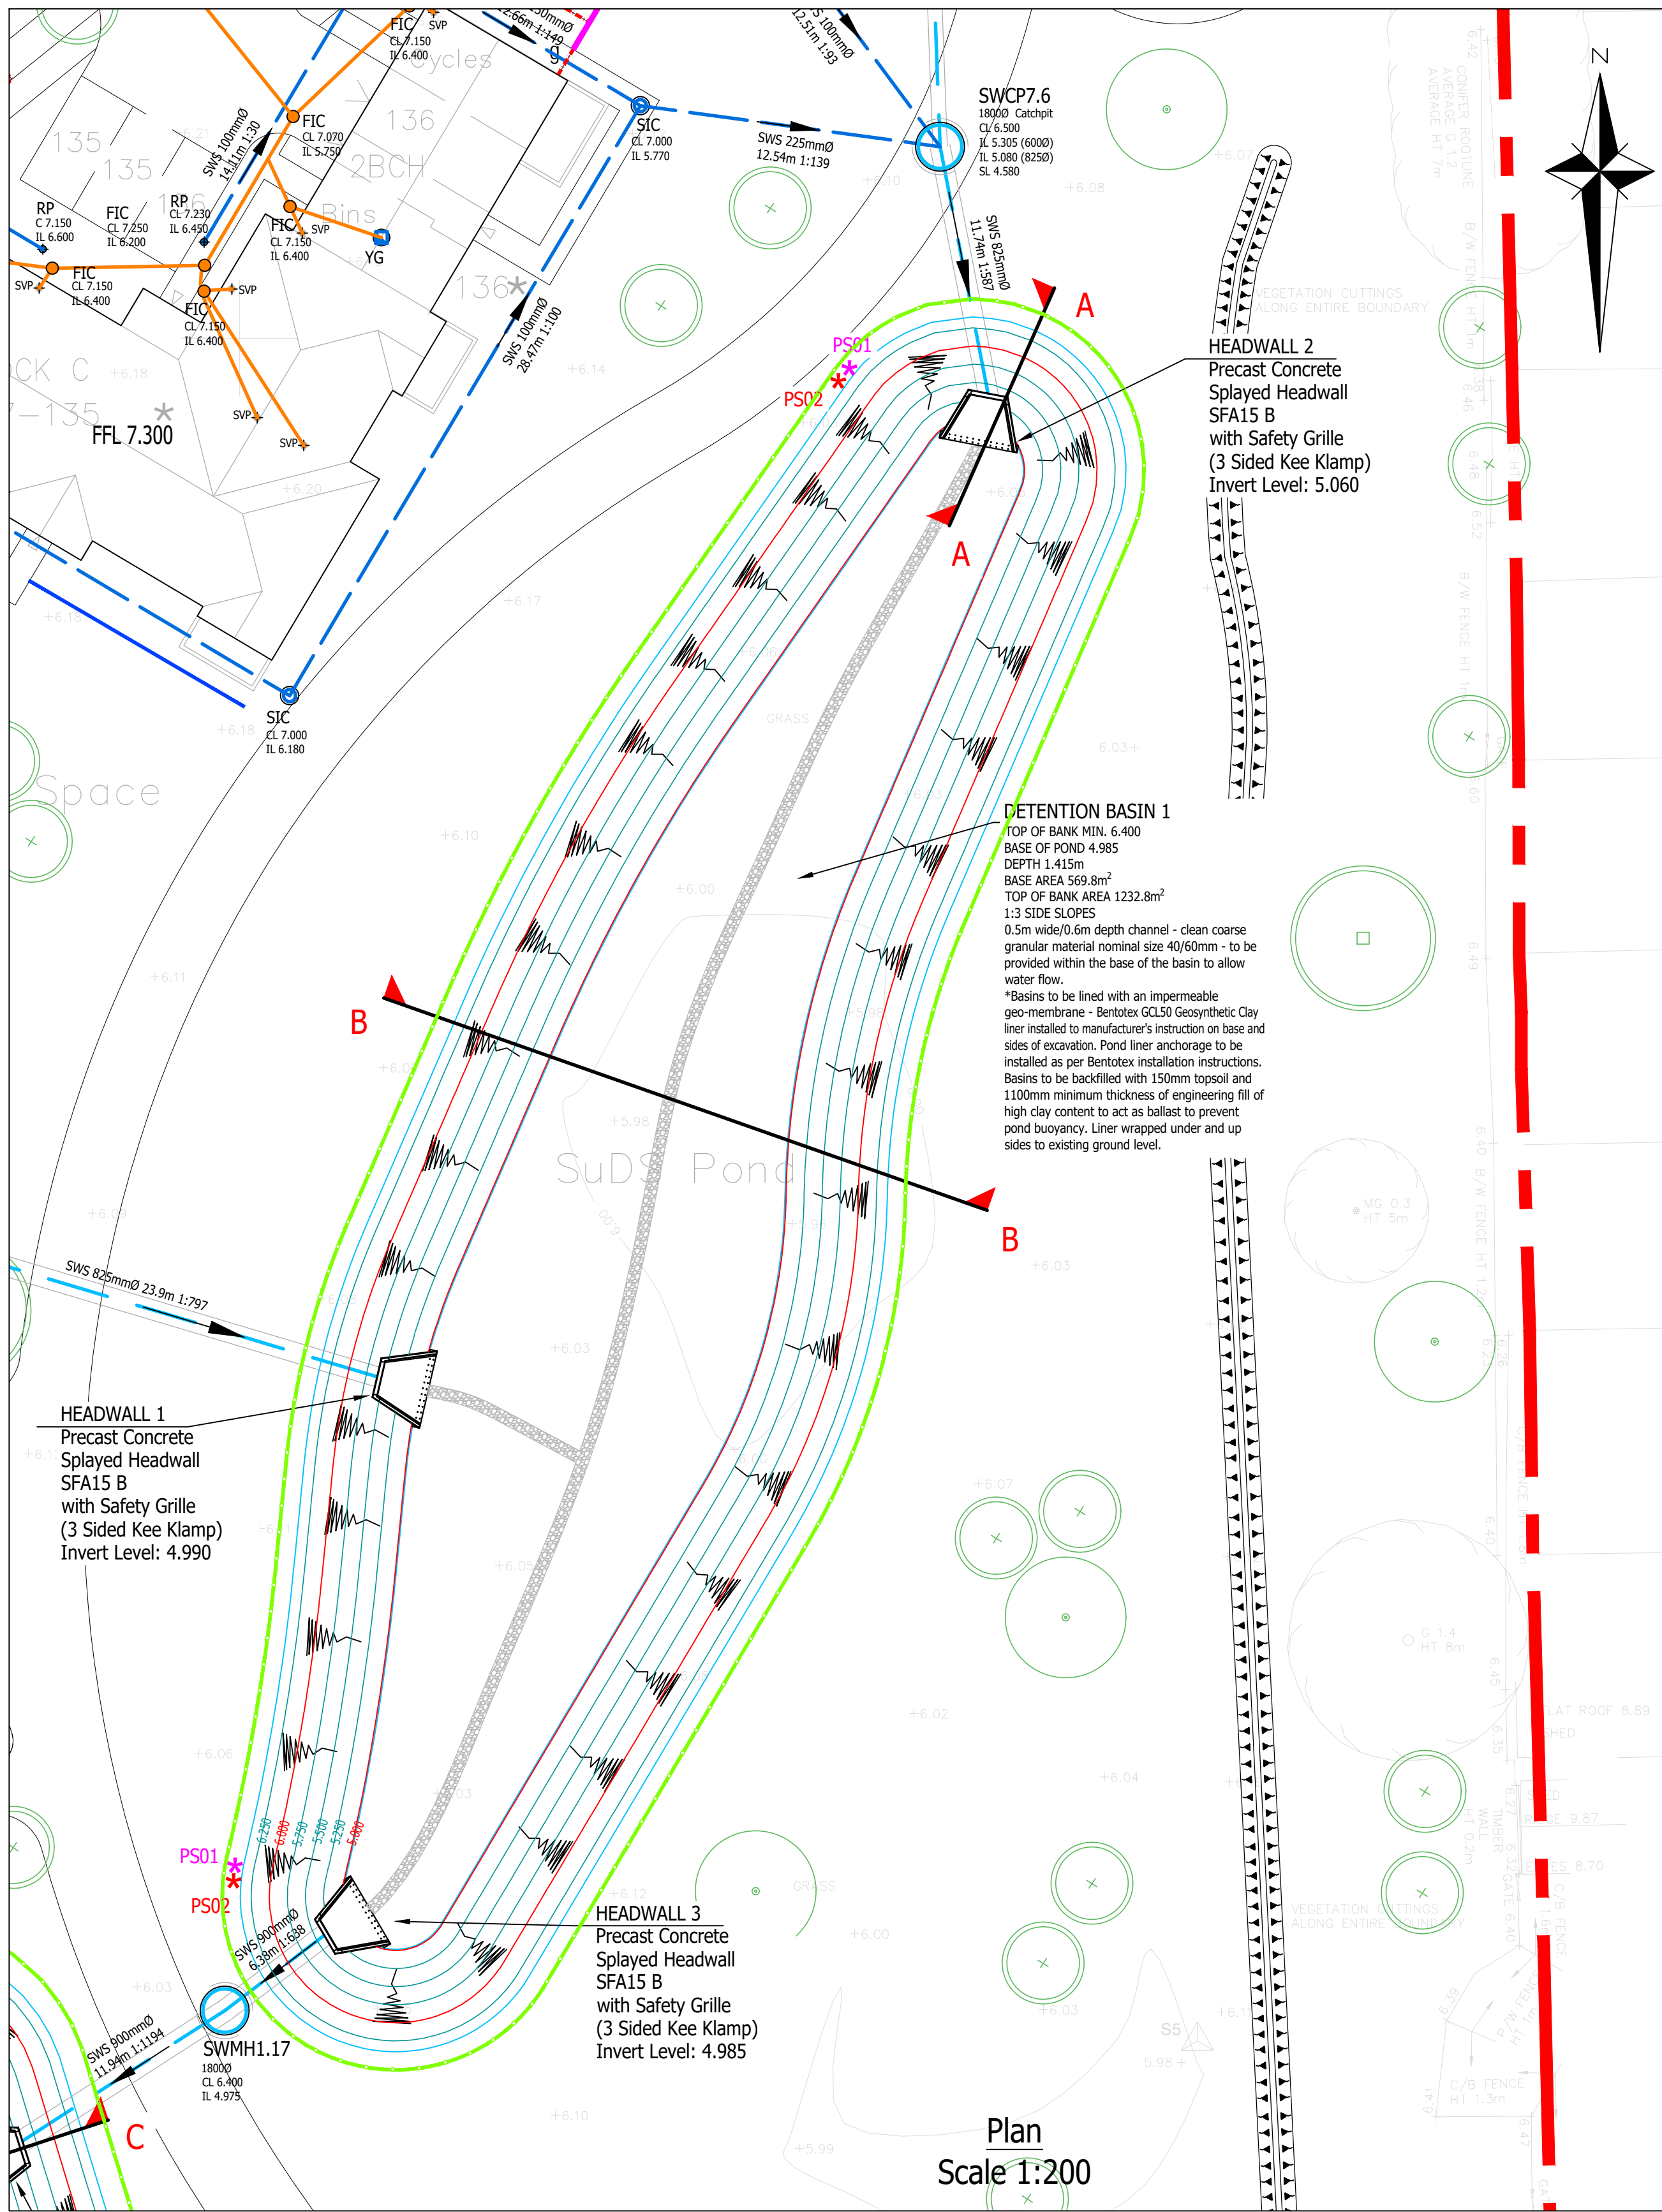

- GENERAL NOTES
1. The location, size, depth and identification of existing services that may be shown or referred to on this drawing have been assessed from non-intrusive observations, record drawings or the like. The contractor shall satisfy carry out intrusive investigations, trial holes or soundings prior to commencing work to satisfy himself that it is safe to proceed and that the assessments are accurate. Any discrepancies shall be notified to gta prior to works commencing.
 2. Tender or billing drawings shall not be used for construction or the ordering of materials.
 3. Do not scale. All dimensions and levels to be site confirmed.
 4. This drawing shall be read in conjunction with all relevant architects, consultants drawings and specifications, together with H&S plan requirements.
 5. Copyright: This drawing must not be copied, amended nor reproduced without the prior written agreement of gta.
 6. All drawings, specifications and recommendations made by gta are subject to Local Authority and other relevant Statutory Authorities approval. Any works or services made abortive due to the client proceeding prior to these approvals is considered wholly at the Clients risk. gta hold no responsibility for resulting abortive works or costs.

PS	Max water levels updated.	10/02/23	DT	MR
PH	Sections updated, max water levels updated, fence around ponds added.	05/01/23	DT	MR
P3	Max water levels updated.	03/11/22	DT	MR
P2	Max water levels amended to match updated Winkles calculations. Headwall foundation/bedding added.	18/10/22	DT	MR
PL	Initial Issue	20/04/22	DT	MR
Rev	Amendments	Date	Dim	CHK
Status	PRELIMINARY			
Client	Taylor Wimpey			
Architect				
Project	SEFTER ROAD BOGNOR REGIS			
Title	DETENTION BASIN SECTIONS DETENTION BASIN 1			
Date	APRIL 2022	Scale @ A2	Plan:1:200 / Section:1:20	
Client's Ref		Project Ref	10768	
 Civils & Transport Glochester House, 60a Church Walk, Burgess Hill, West Sussex, BN15 8AS Tel:01444 871444 Web: www.gtacivils.co.uk				
Drawing Number	10768/1630			Rev: P5