


Original Paper Size A1

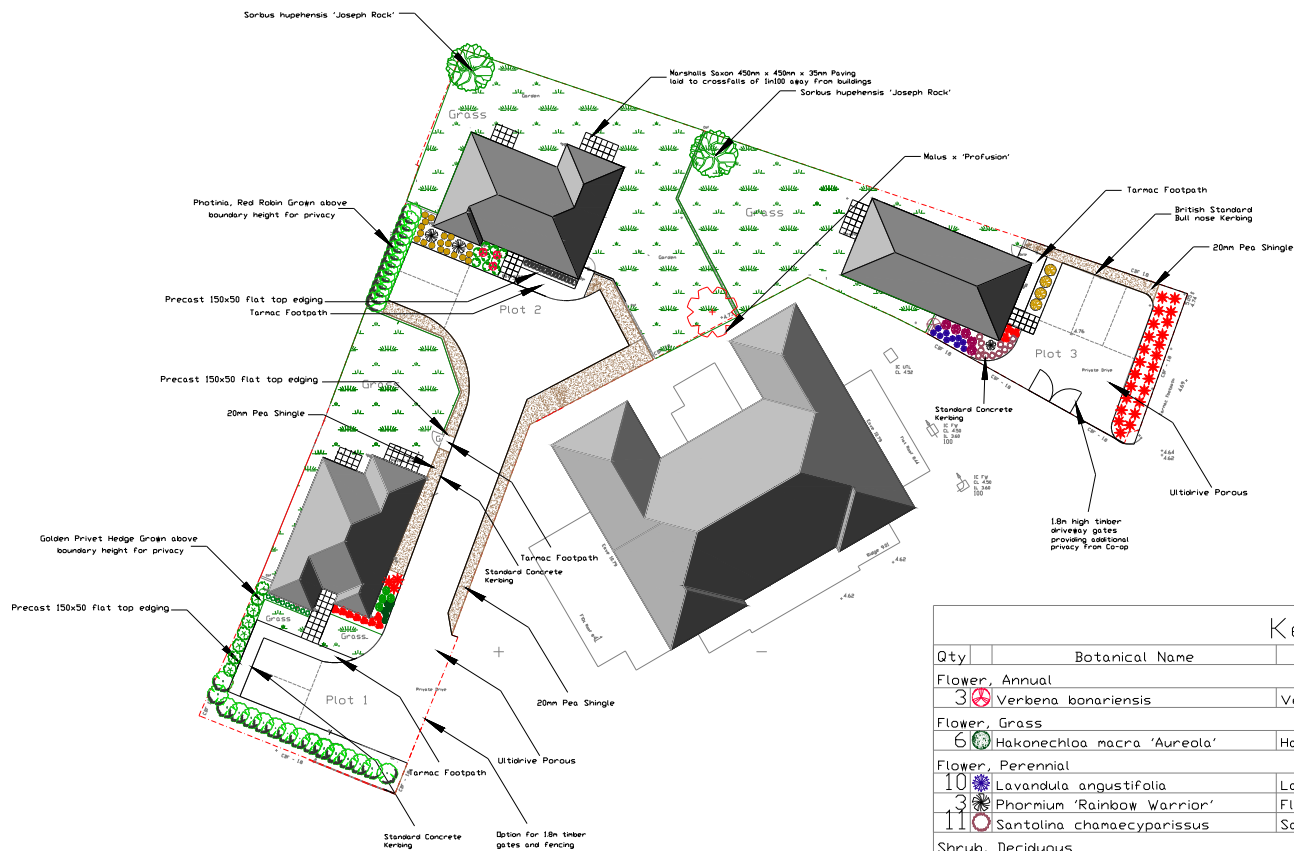

Key

Qty	Botanical Name	Common Name	Size
Flower, Annual			
3	Verbena bonariensis	Verbena bonariensis	3.0 litre
Flower, Grass			
6	Hakonechloa macro 'Aureola'	Hakonechloa macro 'Aureola'	3.0 litre
Flower, Perennial			
10	Lavandula angustifolia	Lavandula, Lavender	3 litre
3	Phormium 'Rainbow Warrior'	Flax, New Zealand	3 litre
11	Santolina chamaecyparissus	Santolina, Chamaecyparissus	3 litre
Shrub, Deciduous			
3	Hydrangea anomala petiolaris	Hydrangea, Climbing	3.0 litre
5	Physocarpus opulifolius	Ninebark, Eldiablo	3.0 litre
Shrub, Evergreen Broadleaf			
14	Euonymus fortunei 'Emerald 'n Gold'	Wintercreeper, Emerald 'N Gold	3.0 litre
9	Euphorbia mellifera	Crown of Thorns - Rosie	3.0 litre
5	Fatsia japonica	Aralia, Japanese seiboldia	3.0 litre
23	Genista Lydia	Genista Lydia	
28	Grevillea rosmarinifolia 'Noelli'	Grevillea, Noeli	3.0 litre
8	Ligustrum x vicaryi	Golden Privet	3.0 litre
29	Photinia Red Robin	Photinia, Red Robin	3.0 litre
9	Pittosporum 'Tom Thumb'	Pittosporum 'Tom Thumb'	3.0 litre
Tree, Deciduous			
1	Malus x 'Profusion'	Crabapple, Profusion	Standard
2	Sorbus hupehensis 'Joseph Rock'	Sorbus hupehensis 'Joseph Rock'	Standard
Shrub, Evergreen			
11	Callistemon citrinus	Bottlebrush, Scarlet or Lemon	3.0 litre

