



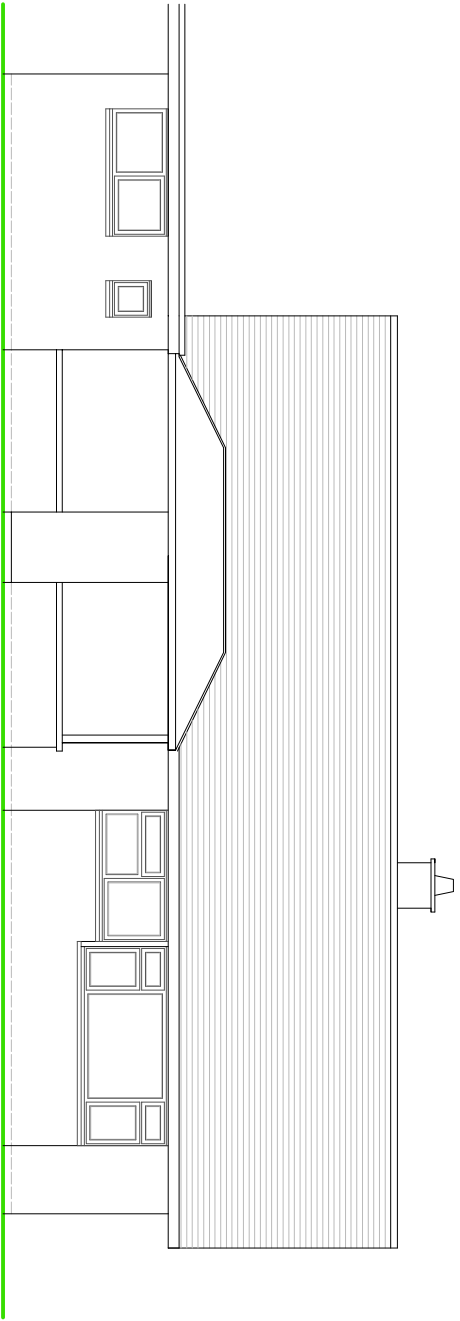

REAR ELEVATION

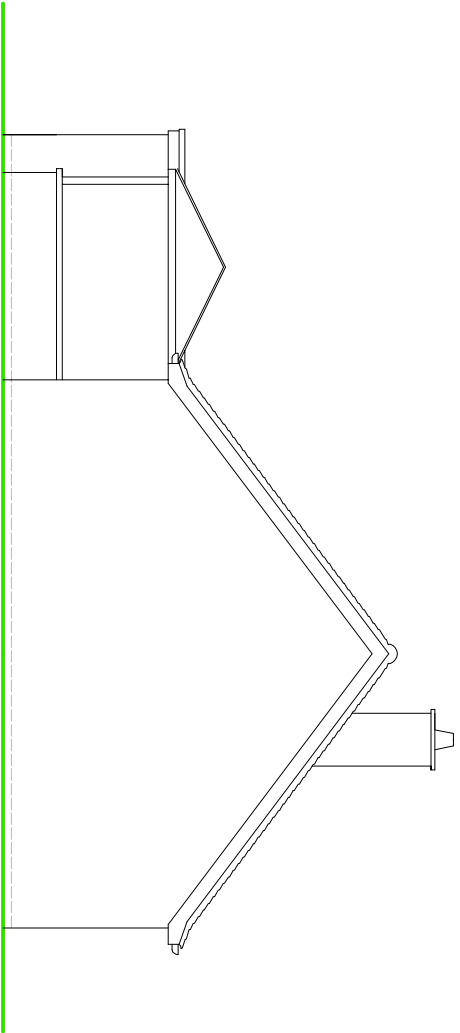


SIDE ELEVATION

NOTES


ROOF - Interlocking concrete pan tiles to pitched roof, felted flat roof to garage and glass roof to conservatory.

WALLS - Mixture of face brickwork with some white horizontal cladding.

WINDOWS/DOORS - White framed PVC double glazed units.

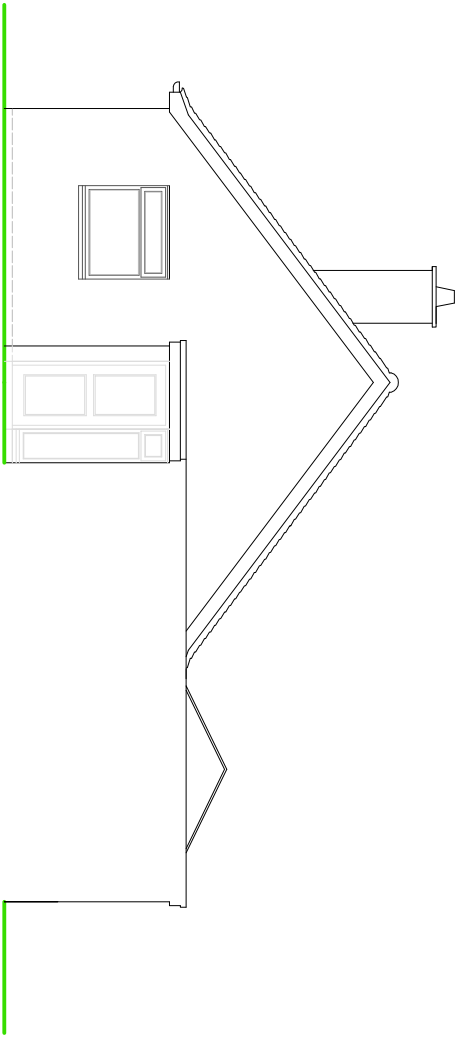


SIDE ELEVATION

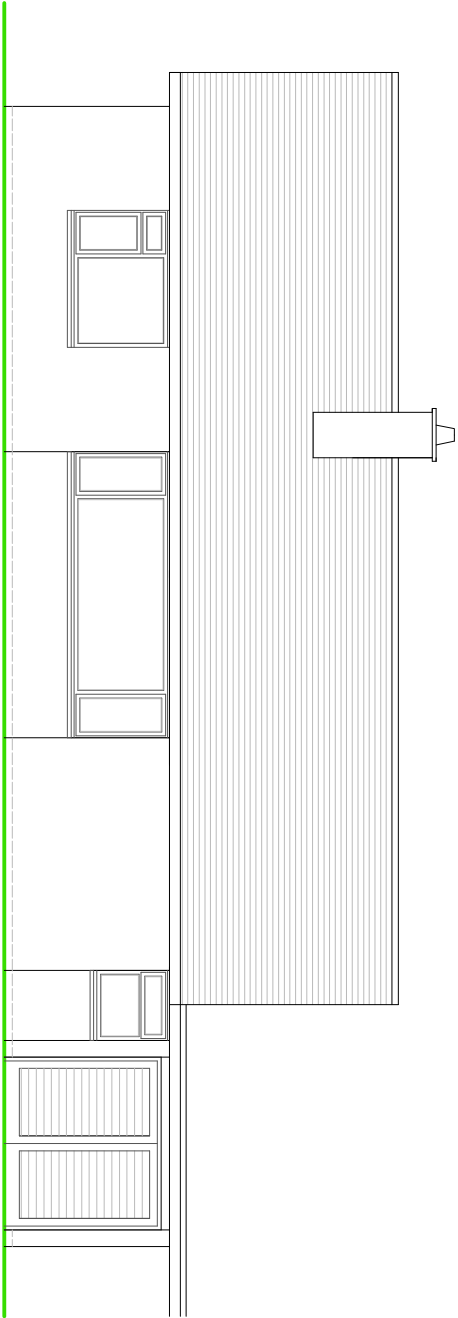

FRONT ELEVATION

SCALE

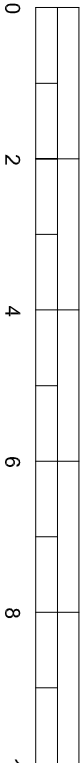

METRES

EXISTING ELEVATIONS

SUSSEX BUILDING CONSULTANCY LIMITED

111 HARBOUR VIEW ROAD, PAGHAM,
BOGNOR REGIS, WEST SUSSEX.

SCALE - 1/100 REV - DATE - 20/11/2020



Partner
LABC
3 NORTHGATE ROAD
BOGNOR REGIS
PO21 1SE
TEL - (01243) 861379