



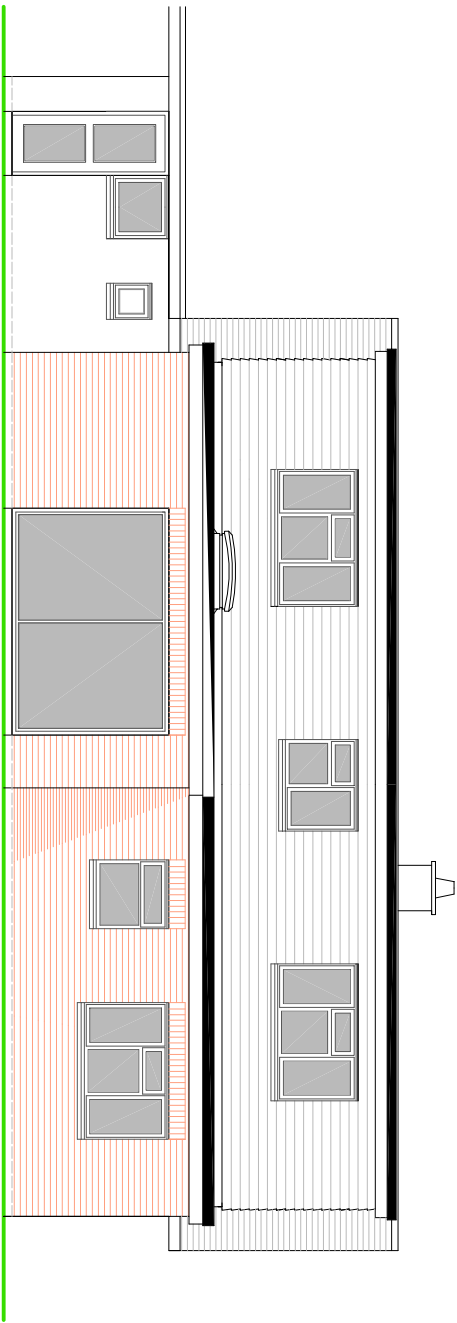

REAR ELEVATION

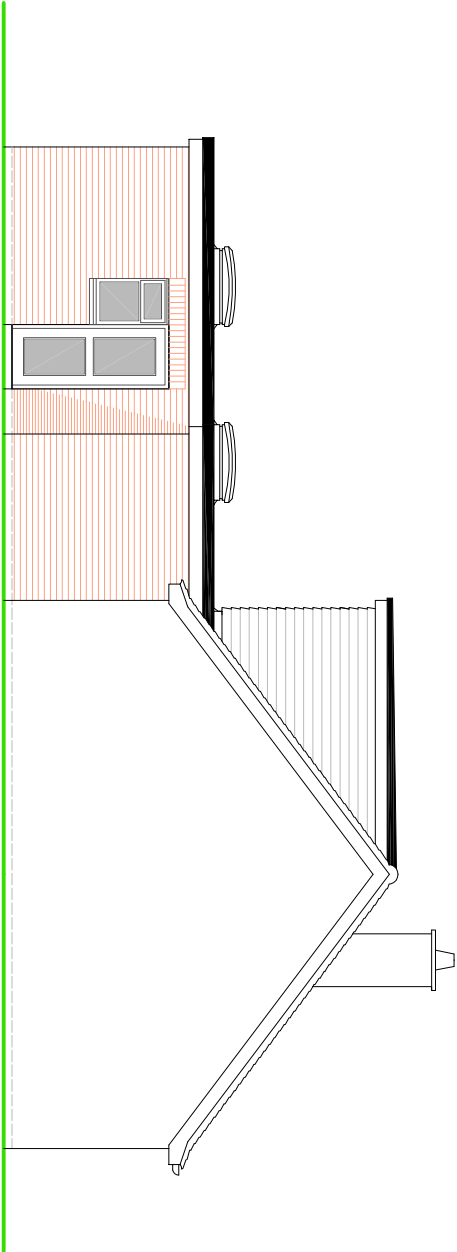


SIDE ELEVATION

NOTES


ROOF - GRP covered flat roof finish.

WALLS - Face brickwork to match with cement based 'New England' style cladding to dormer cheeks.

WINDOWS/DOORS - White framed PVC double glazed units.

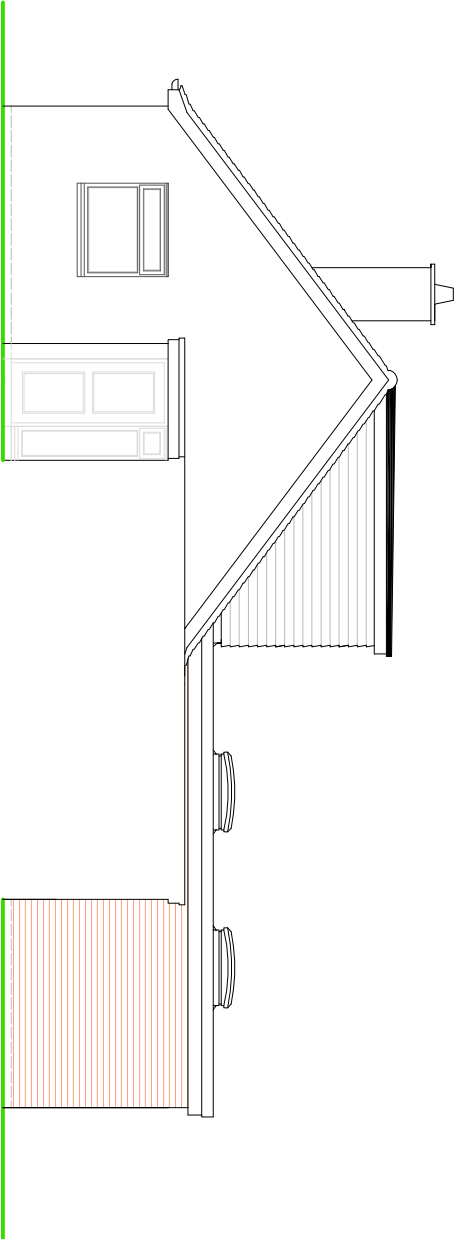

SIDE ELEVATION

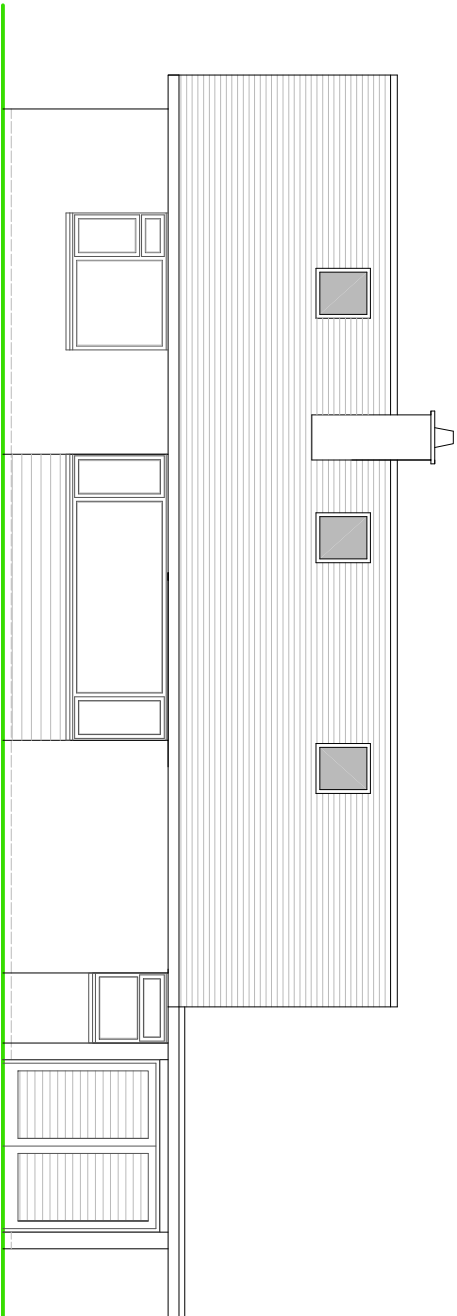

FRONT ELEVATION

SCALE



METRES

PROPOSED ELEVATIONS

SUSSEX BUILDING CONSULTANCY LIMITED

111 HARBOUR VIEW ROAD, PAGHAM,
BOGNOR REGIS, WEST SUSSEX.

SCALE - 1/100 REV - C DATE - 09/03/2021



LABC
partner
3 NORTHGATE ROAD
PO21 9LZ
TEL - (01243) 881379