



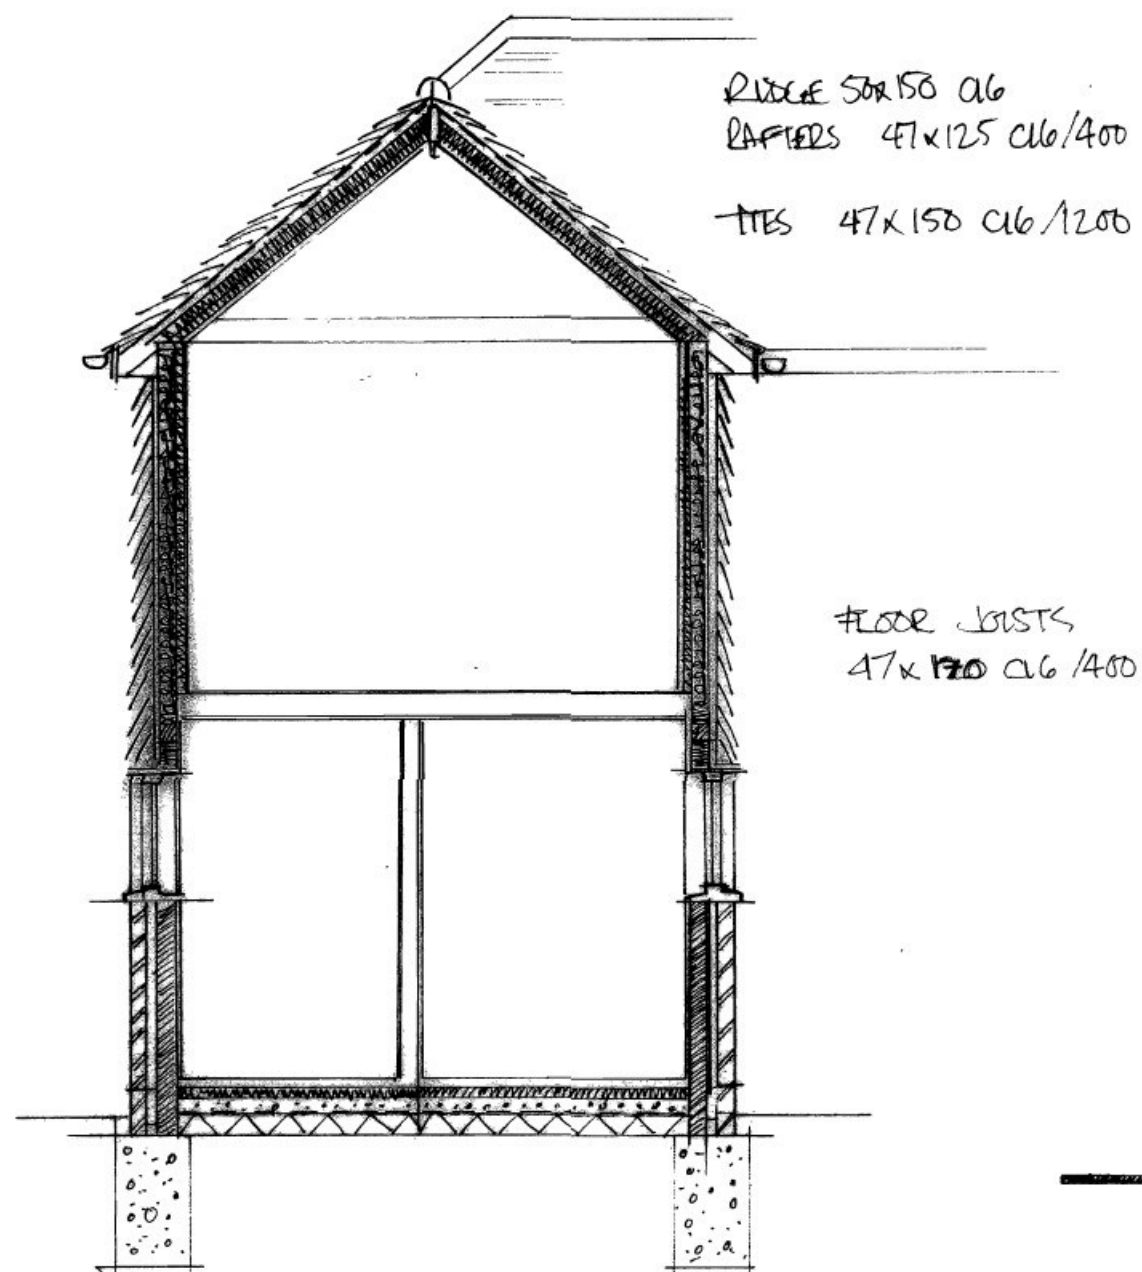



EXTENSION TO
 86 PAGHAM ROAD
 PAGHAM
 BORNEO REGIS.




Date: October 2012

Scale: 1-50 @ A3

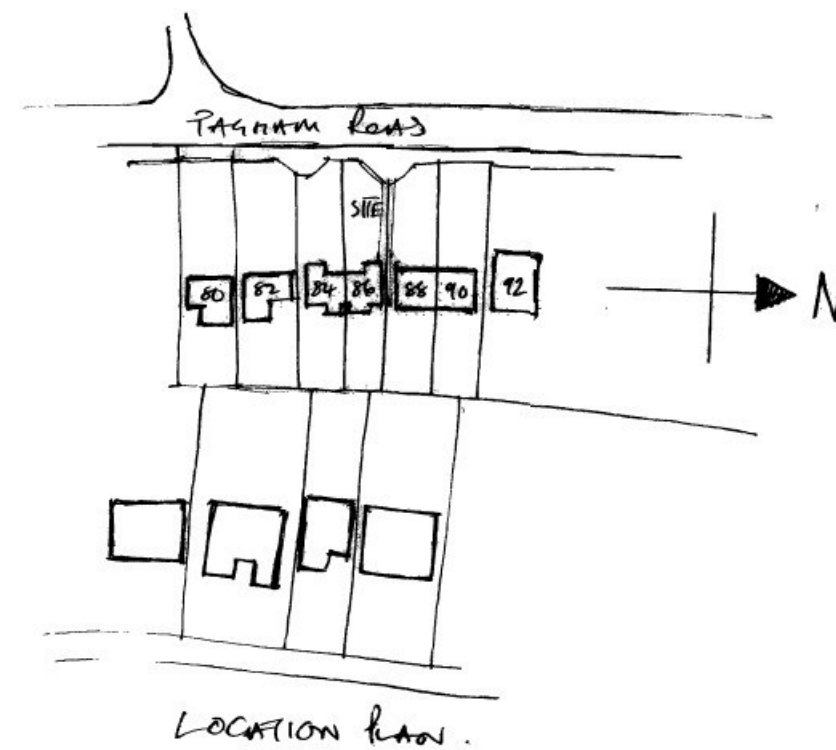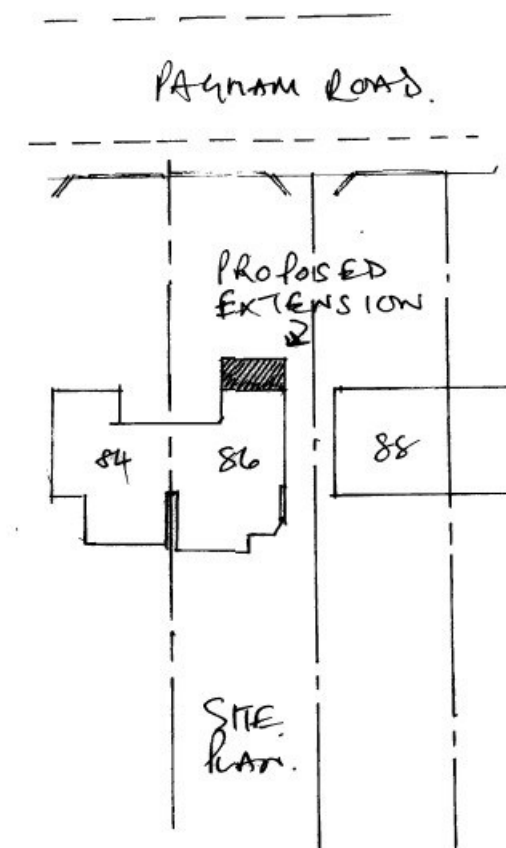


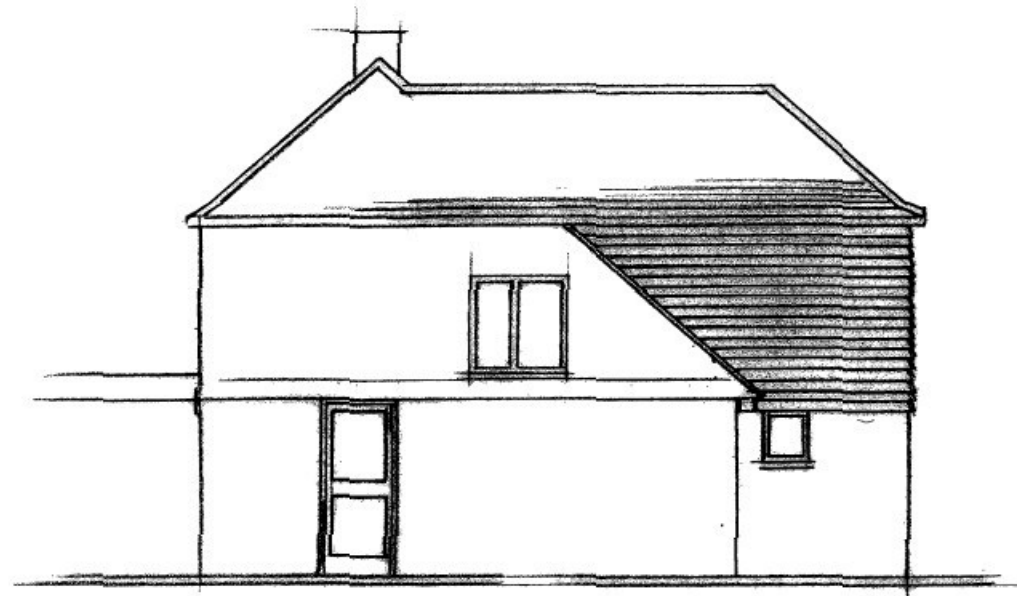


SIDE ELEVATION NORTH

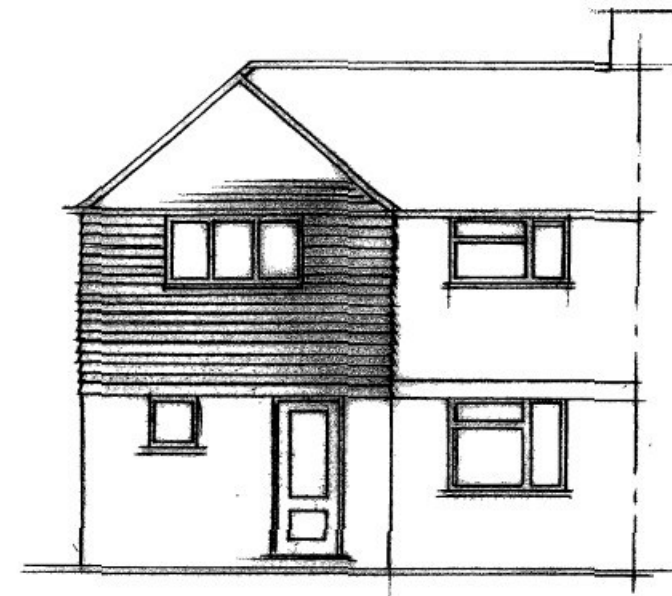


FRONT ELEVATION

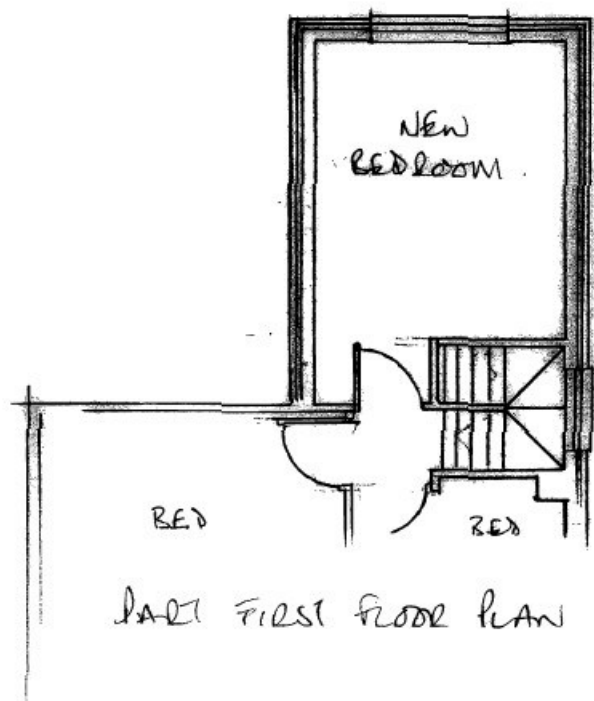

PART FIRST FLOOR PLAN

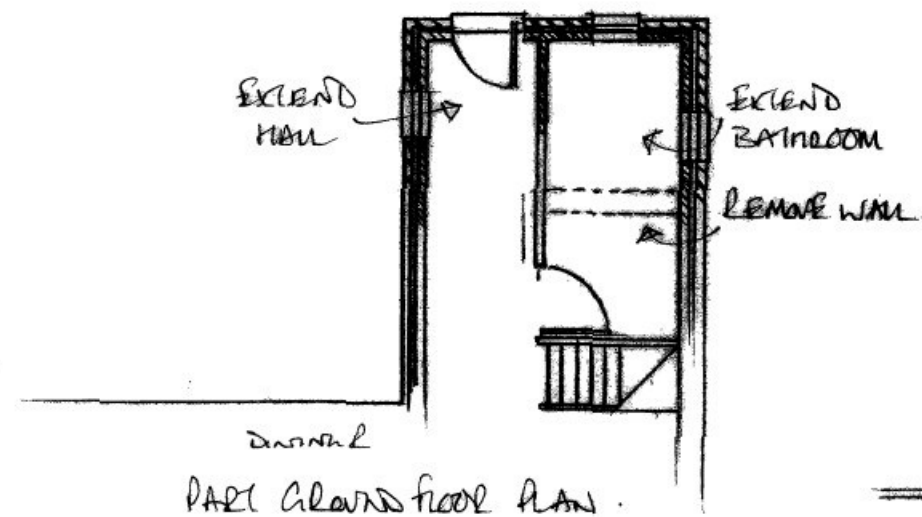

DINING
PART GROUND FLOOR PLAN

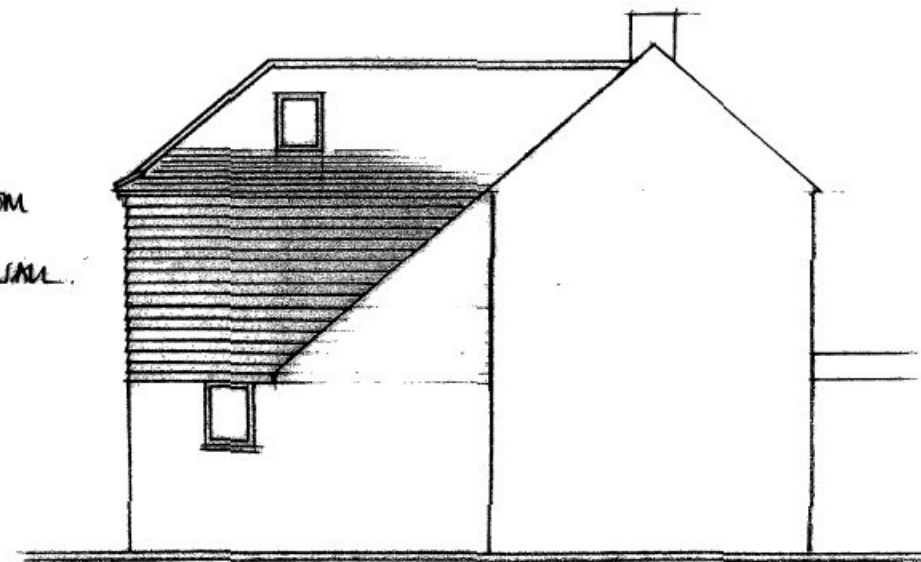

SIDE ELEVATION SOUTH

SCALE 1-100, 10mm!
10mm - 1mtr 1mtr

Date: October 2012

Scale: 1-100 @ A3