


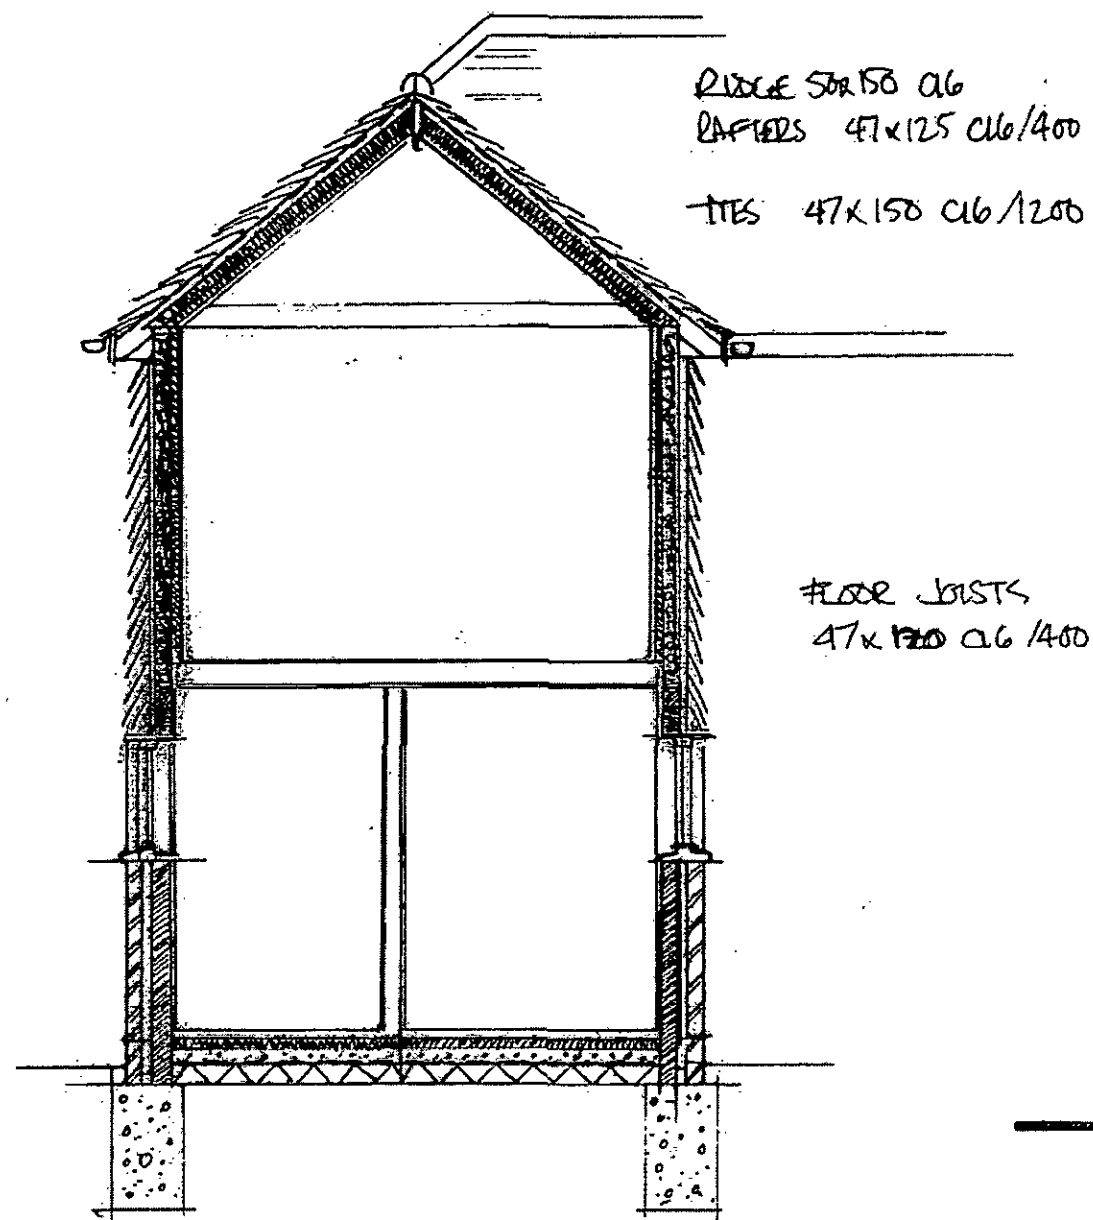

EXTENSION TO
 86 PAGHAM ROAD
 PAGHAM
 BOGNOR REGIS



Date: October 2012

Scale: 1-50 @ A3

