


ARM DISTRICT COUNCIL			
No.			
SUBSTANTIATION			
Received			

EXISTING RIDGE LINE
RAISED BY 100MM TO ALLOW
RETENTION OF
HISTORIC BARN ROOF INTERIALLY.
NATURAL SLATE RELAYS WITH
LEAD DRESSING

NEW BOARDED DOORS

NEW GLAZED DOORS
SET WITHIN EXISTING

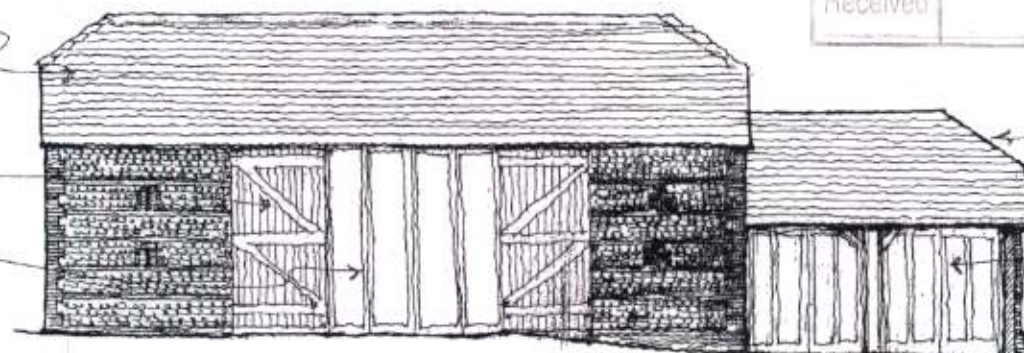

EXISTING NATURAL SLATE
ROOF RAISED IN NATURAL
SLATE WITH LEAD DRESSING

NEW GLAZED DOORS SET
BACK WITH BOARDED DOOR
INFRONT (SHOWN OPEN)


NEW PLINT & BRICK
BOUNDARY WALL

01 NORTH ELEVATION TO BARN

NEW FIVE TO CORRUGATED BOARD

EXISTING RIDGE & HIP LINE
RAISED BY 100MM TO
ALLOW RETENTION OF
HISTORIC BARN ROOF INTERIALLY.
NATURAL SLATE RELAYS
WITH LEAD DRESSING &
THICK BARGE BOARDS
ALL AS EXIST

NEW PLINT &
BRICK
BOUNDARY WALL

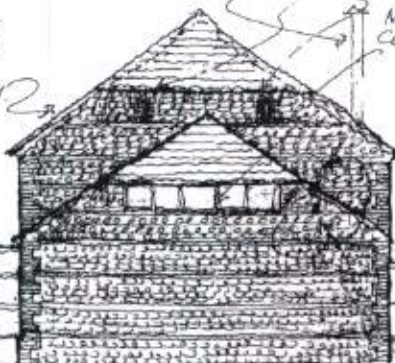

CORRUGATED ROOF 210
NEW VENT TYPE WINDS
AT HIGH LEVEL

NEW HIGH LEVEL
CORRUGATED WINDS

NEW PLINT &
BRICK WITH
BOUNDARY

REDUCE SIZE OF EXISTING
OPENING IN NORTH GABLE TO
ALLOW FOR SHAWLER MOLE NEST
BOX IN LOFT SPACE
EXISTING CORRUGATED ROOF
REMOVED & ROOF RELAYED IN
NATURAL SLATE

WINDS REINFORCED
TO 210

NEW CHIMNEY TO REPLACE
REMOVED FLUE

175MM PORTLAND CEMENT
ROTATION LEFT NATURALLY

02 WEST ELEVATION TO BARN & BYRE

NEW OPENING FORMED 3000 ABOVE
GROUND LEVEL OF ROOM 1015 + 125MM
HIGH PROVIDING ACCESS TO 022
BOX IN VOID ABOVE SHOWER ROOM
DUE MAY BE 600MM HIGH IN 450MM
WIDE & 450MM DEEP + CENTRED ON
NEW SPACING

ARM DISTRICT COUNCIL			
No.	P	92	11
SUBSTANTIATION			
Received	254.17		

BUTTERLEES BARN - LIGNESS
BARN & BYRE ELEVATIONS AS PROPOSED
1WG/BUT/D.O.F 1:1000 AS JUL 2008
MALCOLM SIMMONDS ARCHITECTS

BUTTERLEES BARN • LAGNESS
 BYRE ELEVATIONS AS PROPOSED
 DWG/BUT/0.088 1:1000000 MFC 2007
 MALCOLM SIMMONDS ARCHITECTS

