

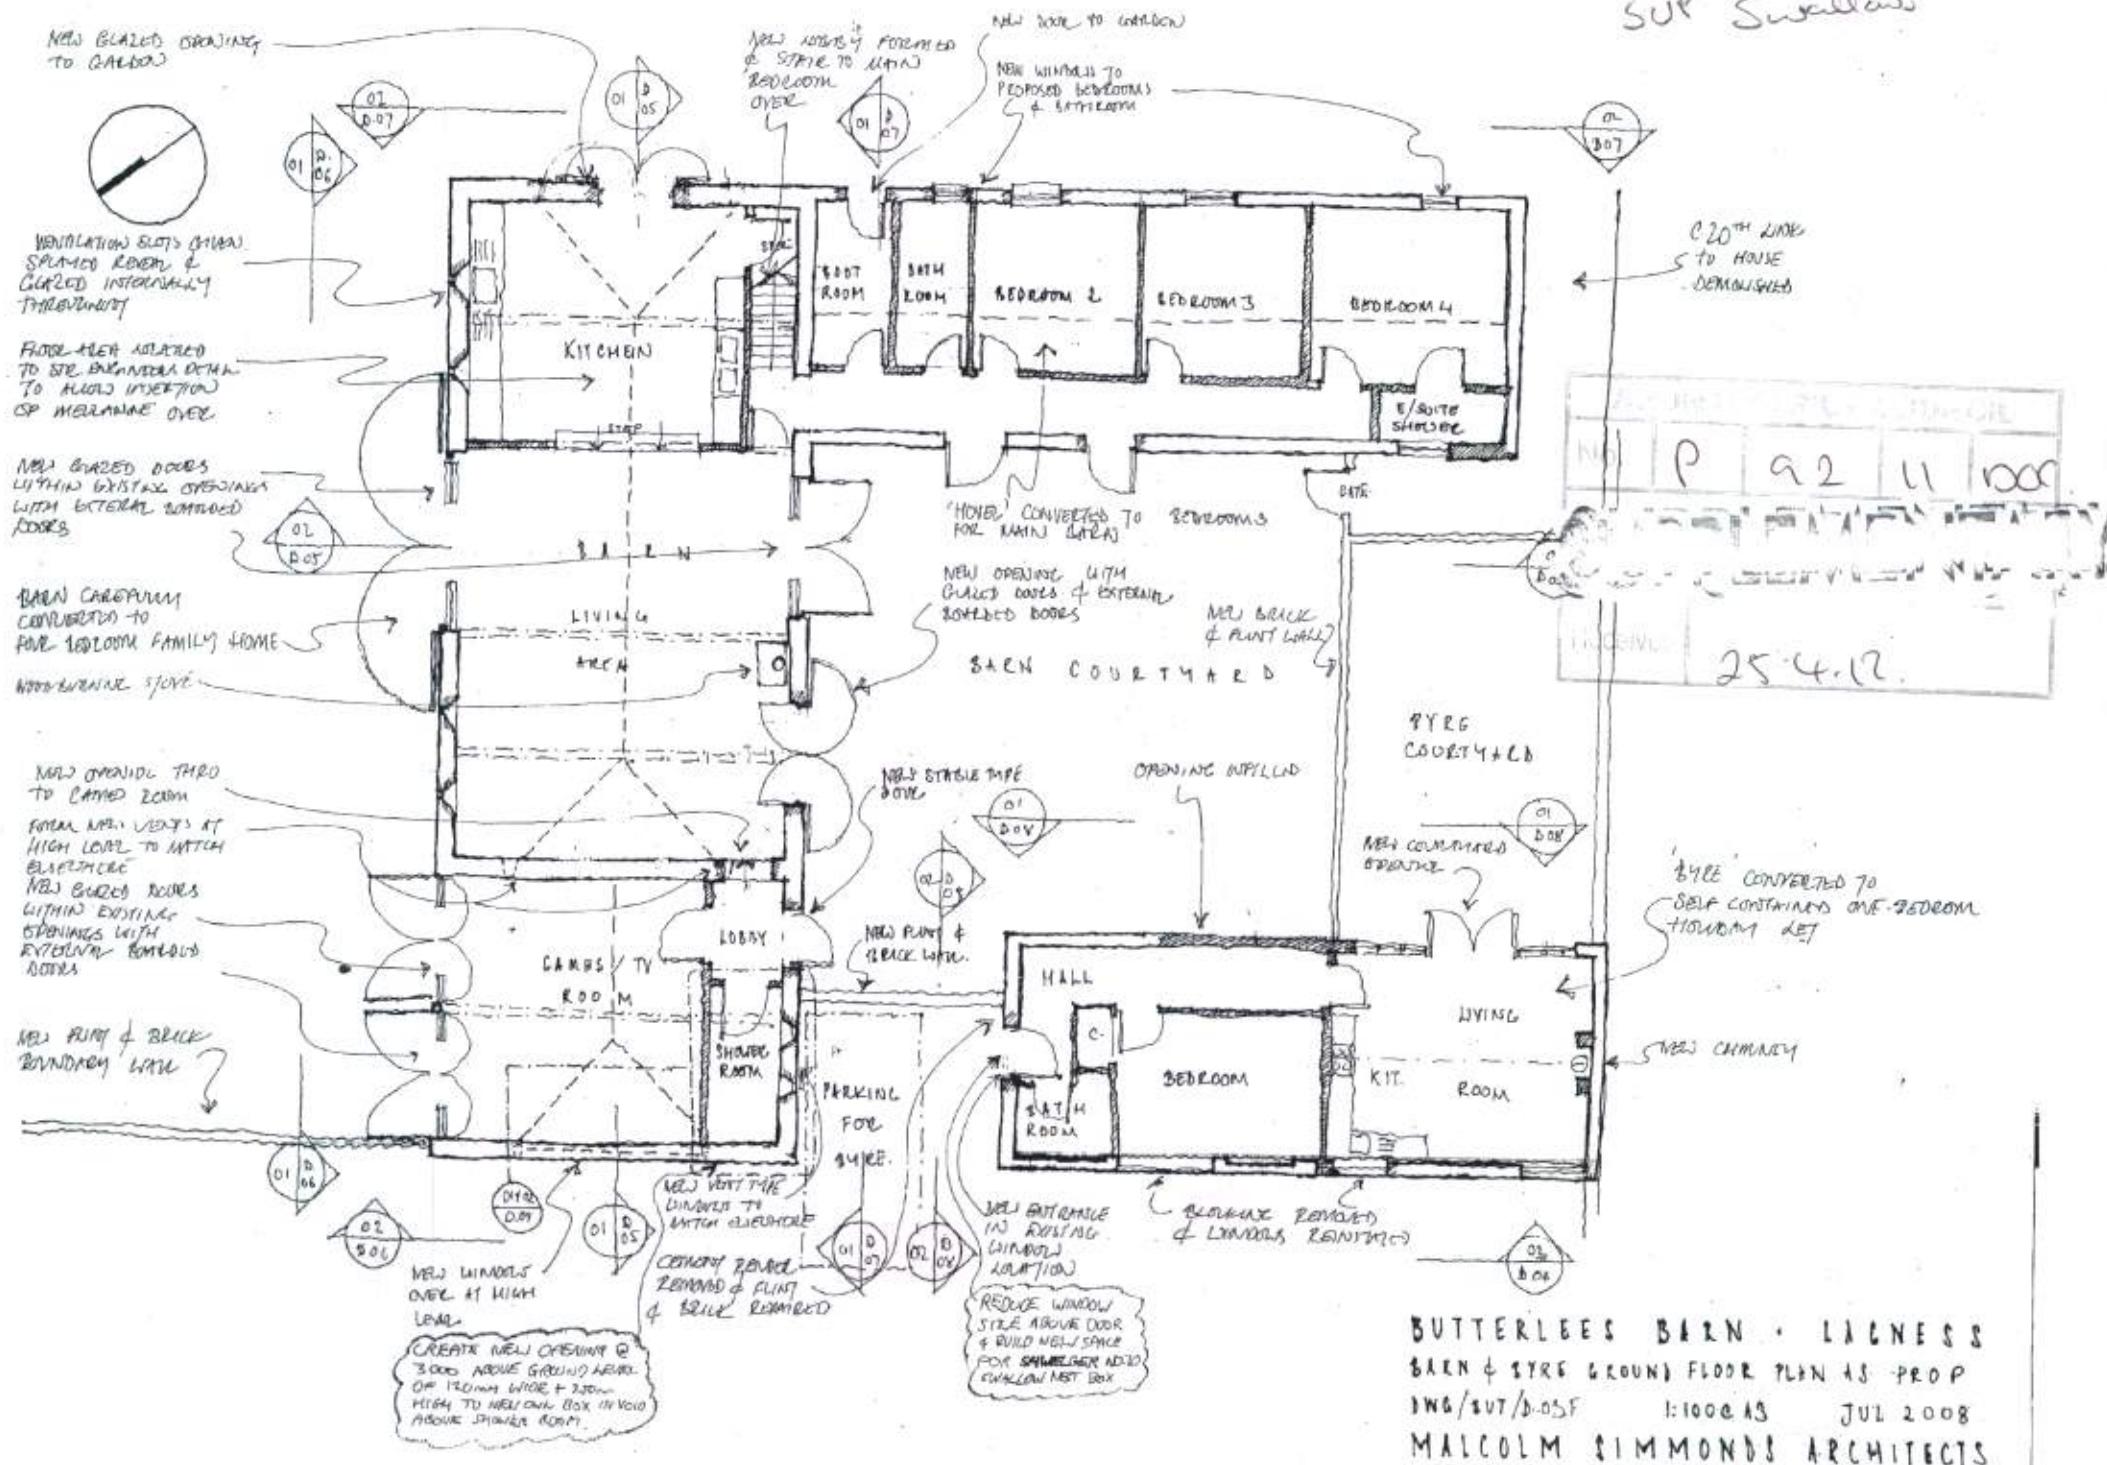


SUP Swallows


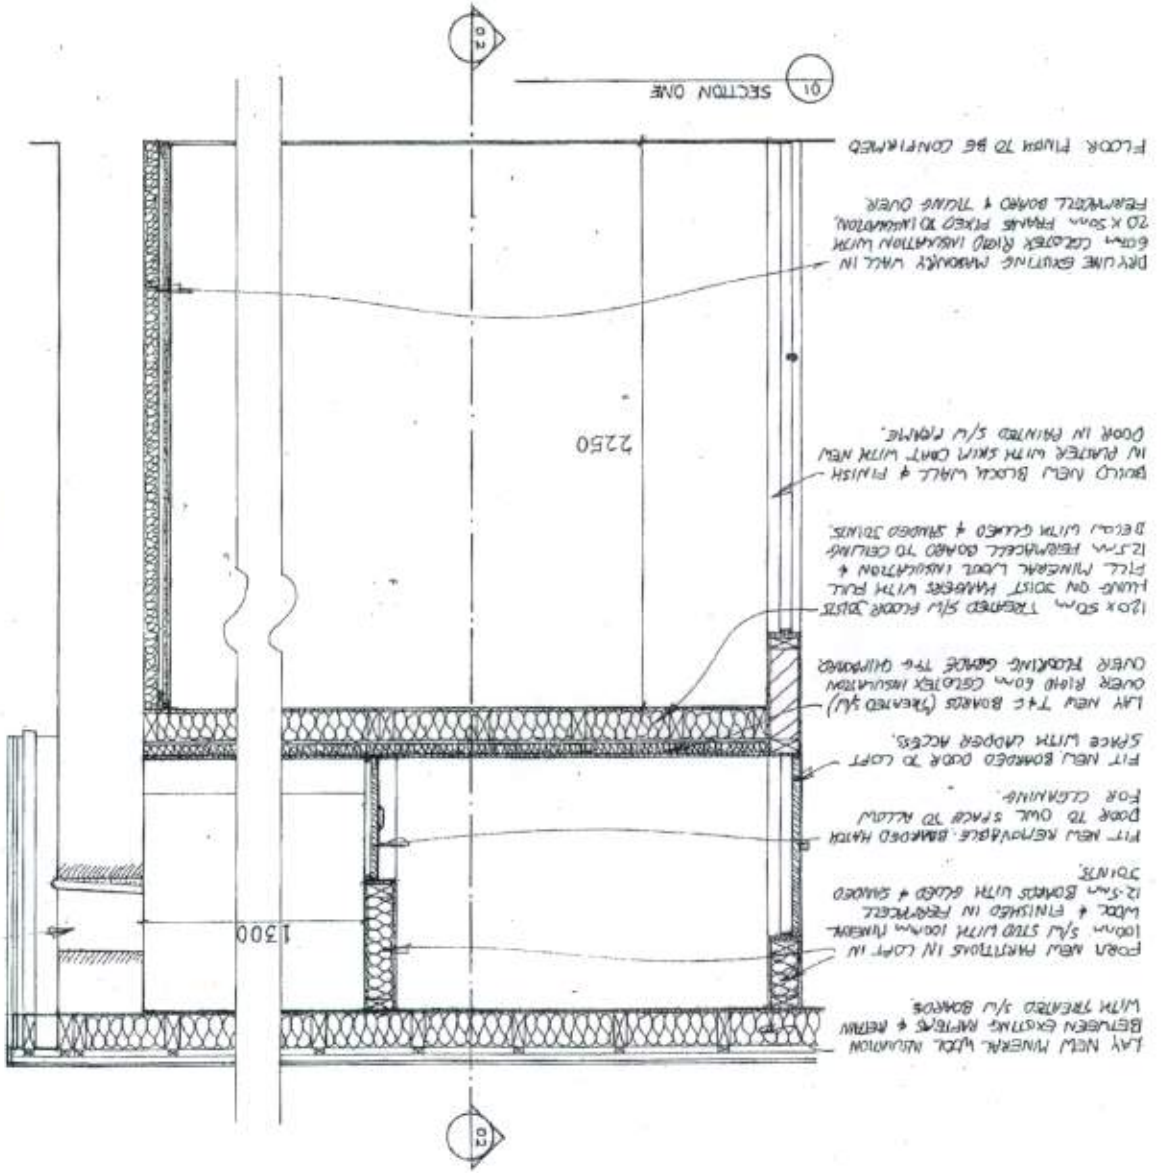


BUTTERFLIES BARN & LISSNESS
BARN & TYRE GROUND FLOOR PLAN AS PROPOSED
DWG/307/D-05F 1:1000 AS JUL 2008
MALCOLM SIMMONDS ARCHITECTS

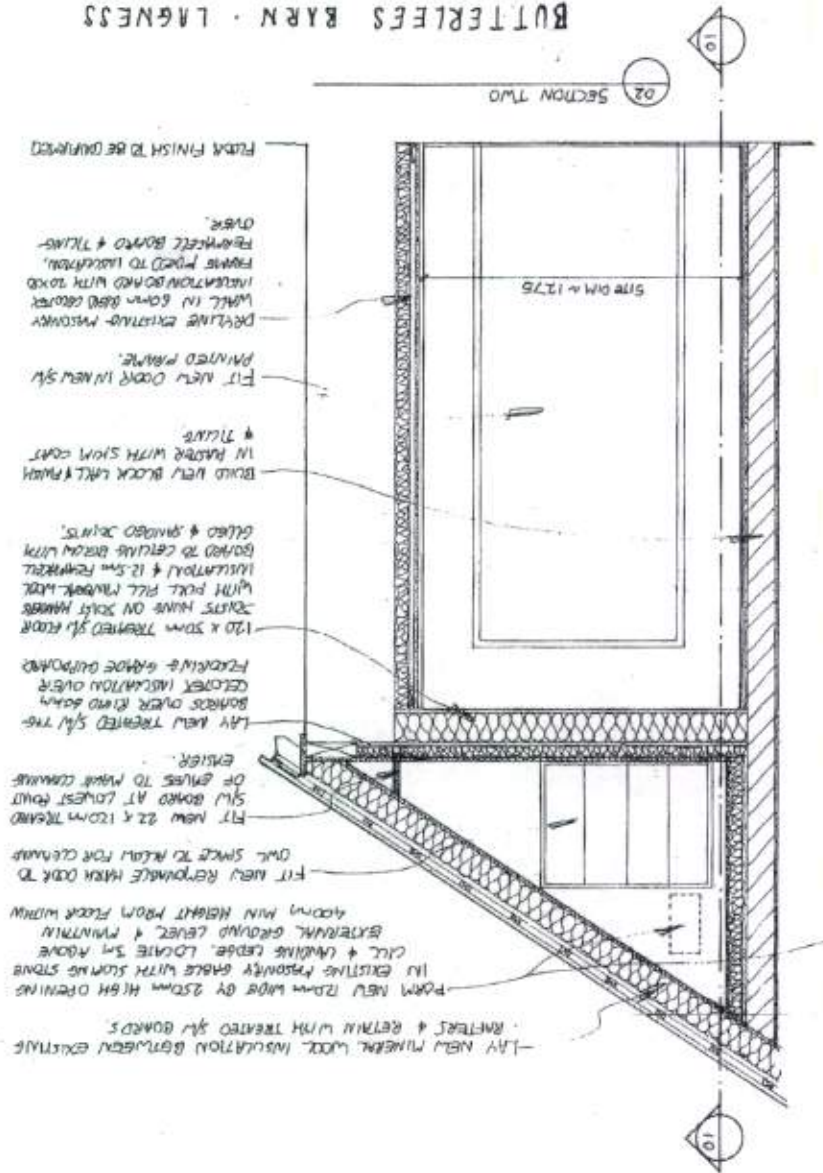

QWS

Ows.

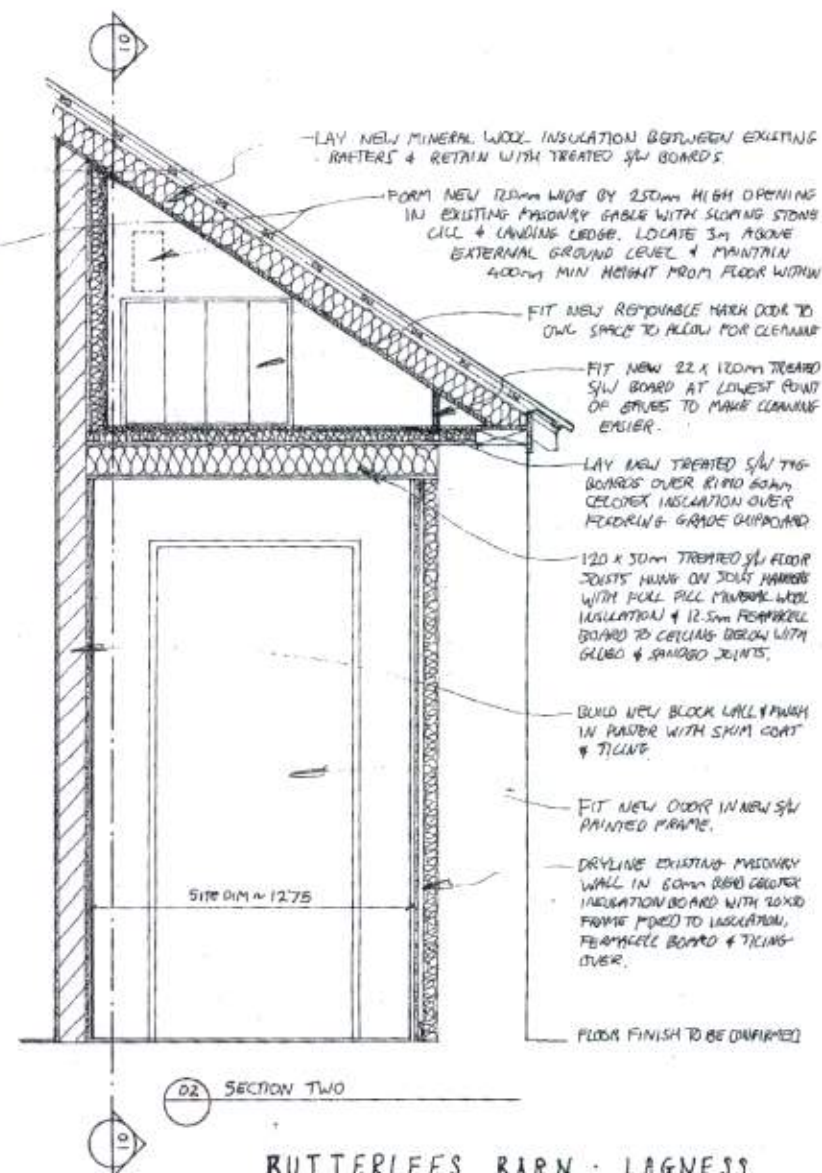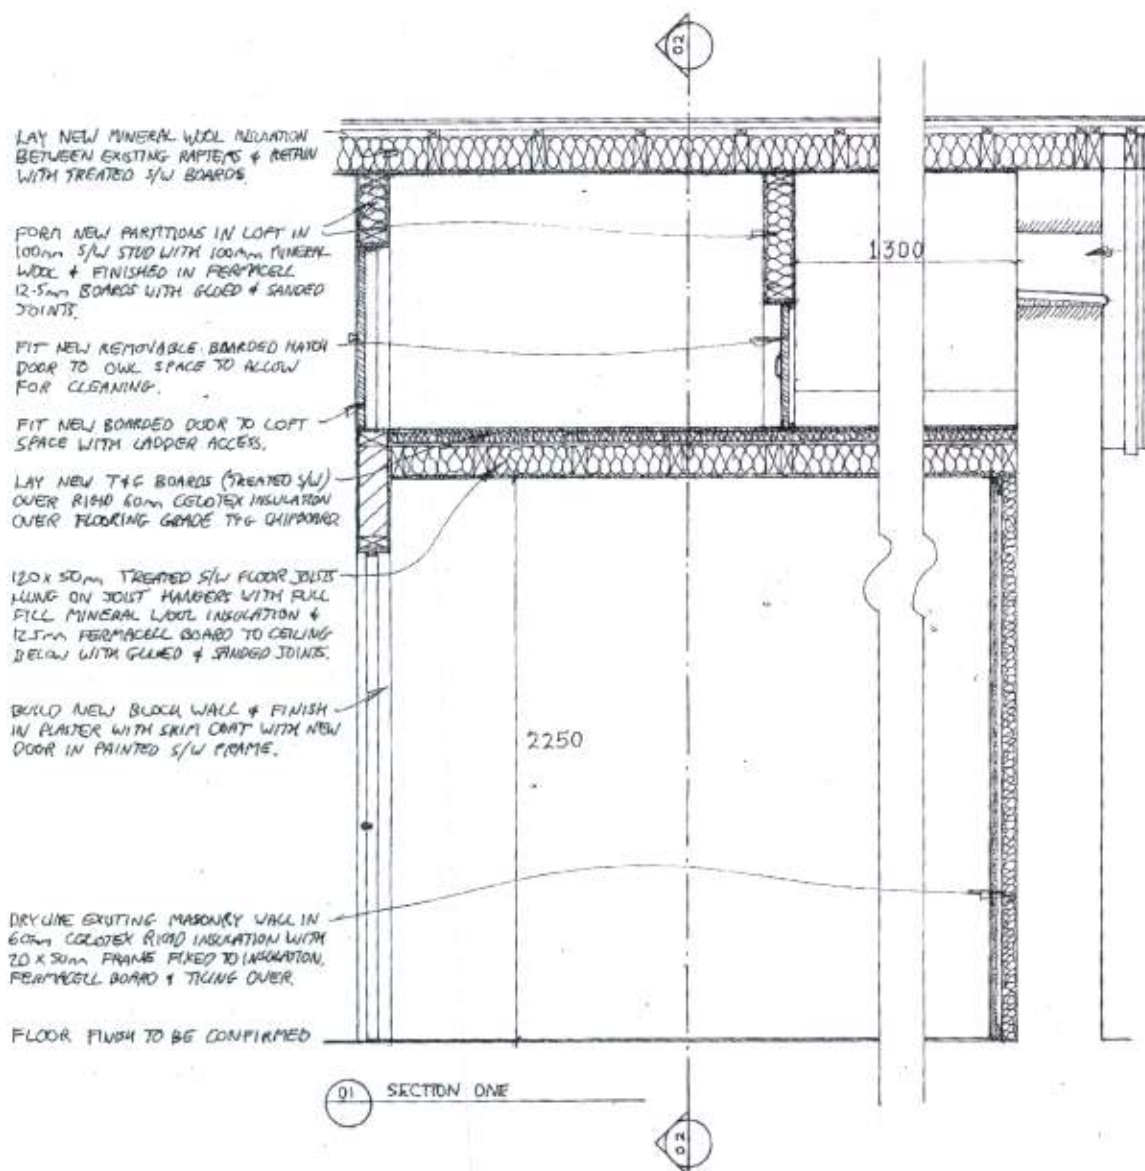

BUTTERLEES BARN · LAGNESS
BARN OWL SHELTER
DWG/BUT/D.09 1:20 @ A3 APRIL 2012
MALCOLM SIMMONDS ARCHITECTS

BUTTERLIES BARN • LAINES
BARN & TREE GROUND FLOOR PLAN 45 PROP
DWG/2UT/5-05F 1:1000 AS JUL 2008
MALCOLM SIMMONDS ARCHITECTS

