


$$3.6 \times 2.6 = 9.36 \text{ m}^2$$

$$8.00 \times 9.00 = 72.00 \text{ m}^2$$

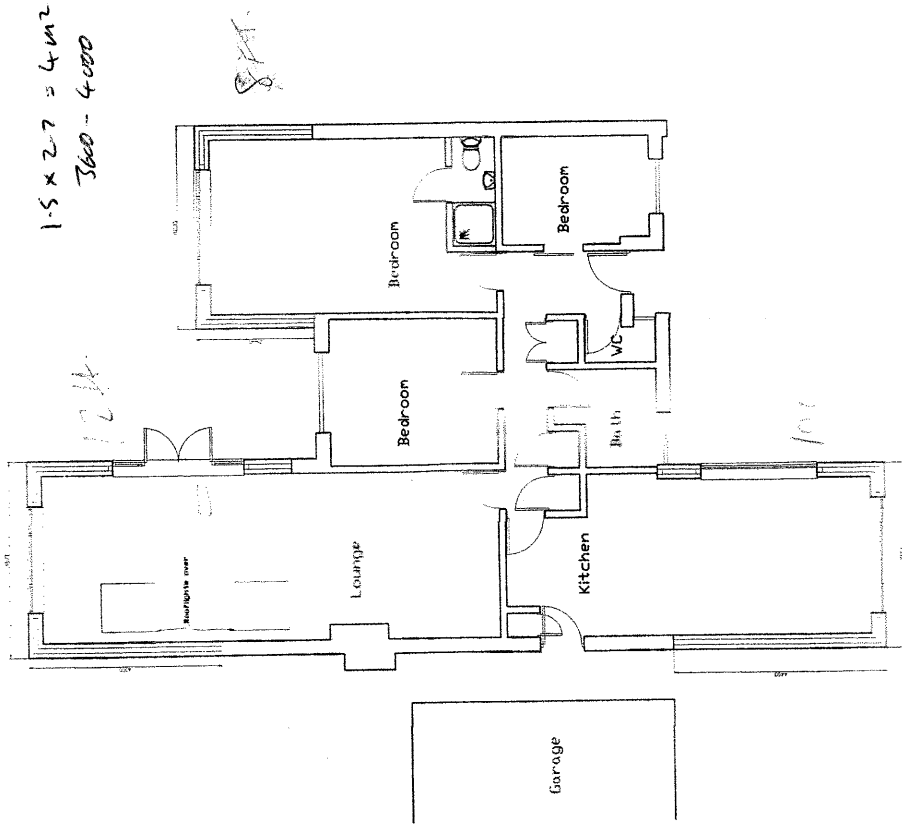

REVISIONS

- Notes**
1. These are computerised drawings for the purposes of obtaining planning & building regulations approvals & are based on certain assumptions.
 2. Dimensions shown must not be relied upon and must be checked on site and verified prior to commencement of work.
 3. Where applicable this drawing is to be read in conjunction with any other drawings or specifications.
 4. Do not scale from these drawings, except for planning purposes.
 5. Any Work undertaken prior to Planning and Building Regulations Approval is done so entirely at the Client/Contractors own risk.
- © 2007
- T. Murray

TIM MURRAY MBENG

BUILDING CONSULTANT

8 Shew Close

Middleton - on - Sea

West Sussex, PO22 7TQ

Tel: 01243 586273



The Association of
BUILDING ENGINEERS

PROJECT DETAILS

12 SEA LANE, PAGHAM, WEST SUSSEX
PO21 4UL

FRONT AND REAR EXTENSIONS

FOR: MR & MRS P. QUIRKE

DRAWING SCALE

PROPOSED FLOOR PLAN 1/100

DATE: NOVEMBER 2010

DRAWN: T. Murray

DRAWING: 10/004

REVISION: