


General Notes:


Do not scale dimensions from this drawing, unless for Planning purposes.

The Contractor is responsible for checking all dimensions on site prior to commencement of the works.

This drawing is to be read in conjunction with the specification.

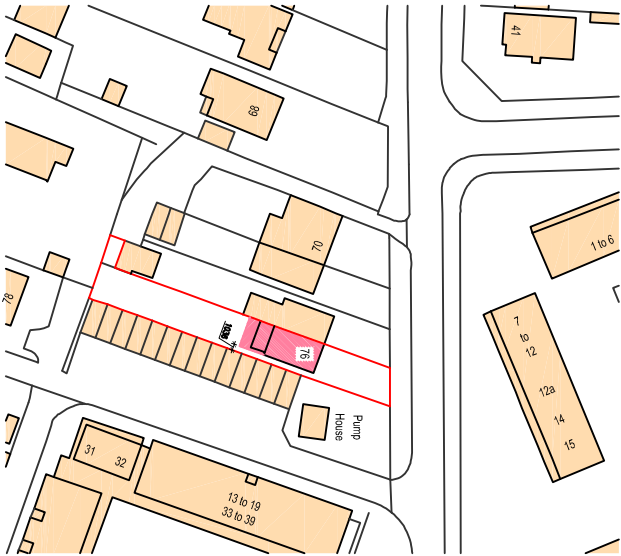

Location Plan
0m 5m 10m 15m 20m 25m
1:1250 Scale bar

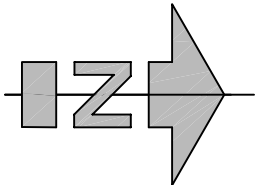

Block Plan - Proposed
0m 5m 10m 15m 20m
1:500 Scale bar

Revision	Date	Description
Client:		
Mr & Mrs J. Scrase, 76 St Thomas Drive, PO21 4UA		
Project:		
Rear Extension		
Drawing Title:		
Site Plan and Location Plan		
Scale:	Date:	Drawn By:
Noted	27/01/16	
Drawing Number:	Revision:	
1287/ 006		
Brian Elstone Surveying Services Ltd		
Brian Elstone, MCIOB, IMAPS, MCABE		
Project Management		
Surveying Services		
Planning and Building Regulations		
Construction Health and Safety		
4 Herne Court, Station Road, Rustington, BN16 3BQ		
Phone: 01903 784884, Mobile: 07710 593021,		
Email: brian@elstone.biz		