

AERIAL PHOTOGRAPHY DATED 15/09/2020
TOPOGRAPHIC DATED 15/03/2021

MHWST
MHWN
0.5m AOD
Above MHWST - March '21

Suggested Tern Island :
Following note from Dr Uwe Dornbusch (30th April 2021)
Circa 2000m² of shingle transported to form island
Crest level (shaded green) of Island 1m above MHWL

Extents proposed by Dr Dornbusch

Graded slopes
(slope set generally at 1 in 5 with 1 in 2 slope
along more sheltered north-eastern side)

Nesting area = 0.15ha

SMALL
LAGOON

Existing Outlet
Channel

Existing training Wall
A
B
C

Expected channel position from
existing survey

LoD

LoD

PAGHAM
LAGOON

SLUICE
Car Park

HOUSES

HOUSES

Drawing B

TOPOGRAPHIC DATED 15/03/2021


MHWST
MHWN
0.5m AOD
Above MHWST - March '21

Suggested Tern Island :
Following note from Dr Uwe Dornbusch (30th April 2021)
Circa 2000m³ of shingle transported to form island
Crest level (shaded green) of Island 1m above MHWL

Extents proposed by Dr Dornbusch

Graded slopes
(slope set generally at 1 in 8 with 1 in 2 slope
along more sheltered north-eastern side)

Nesting area = 0.15ha

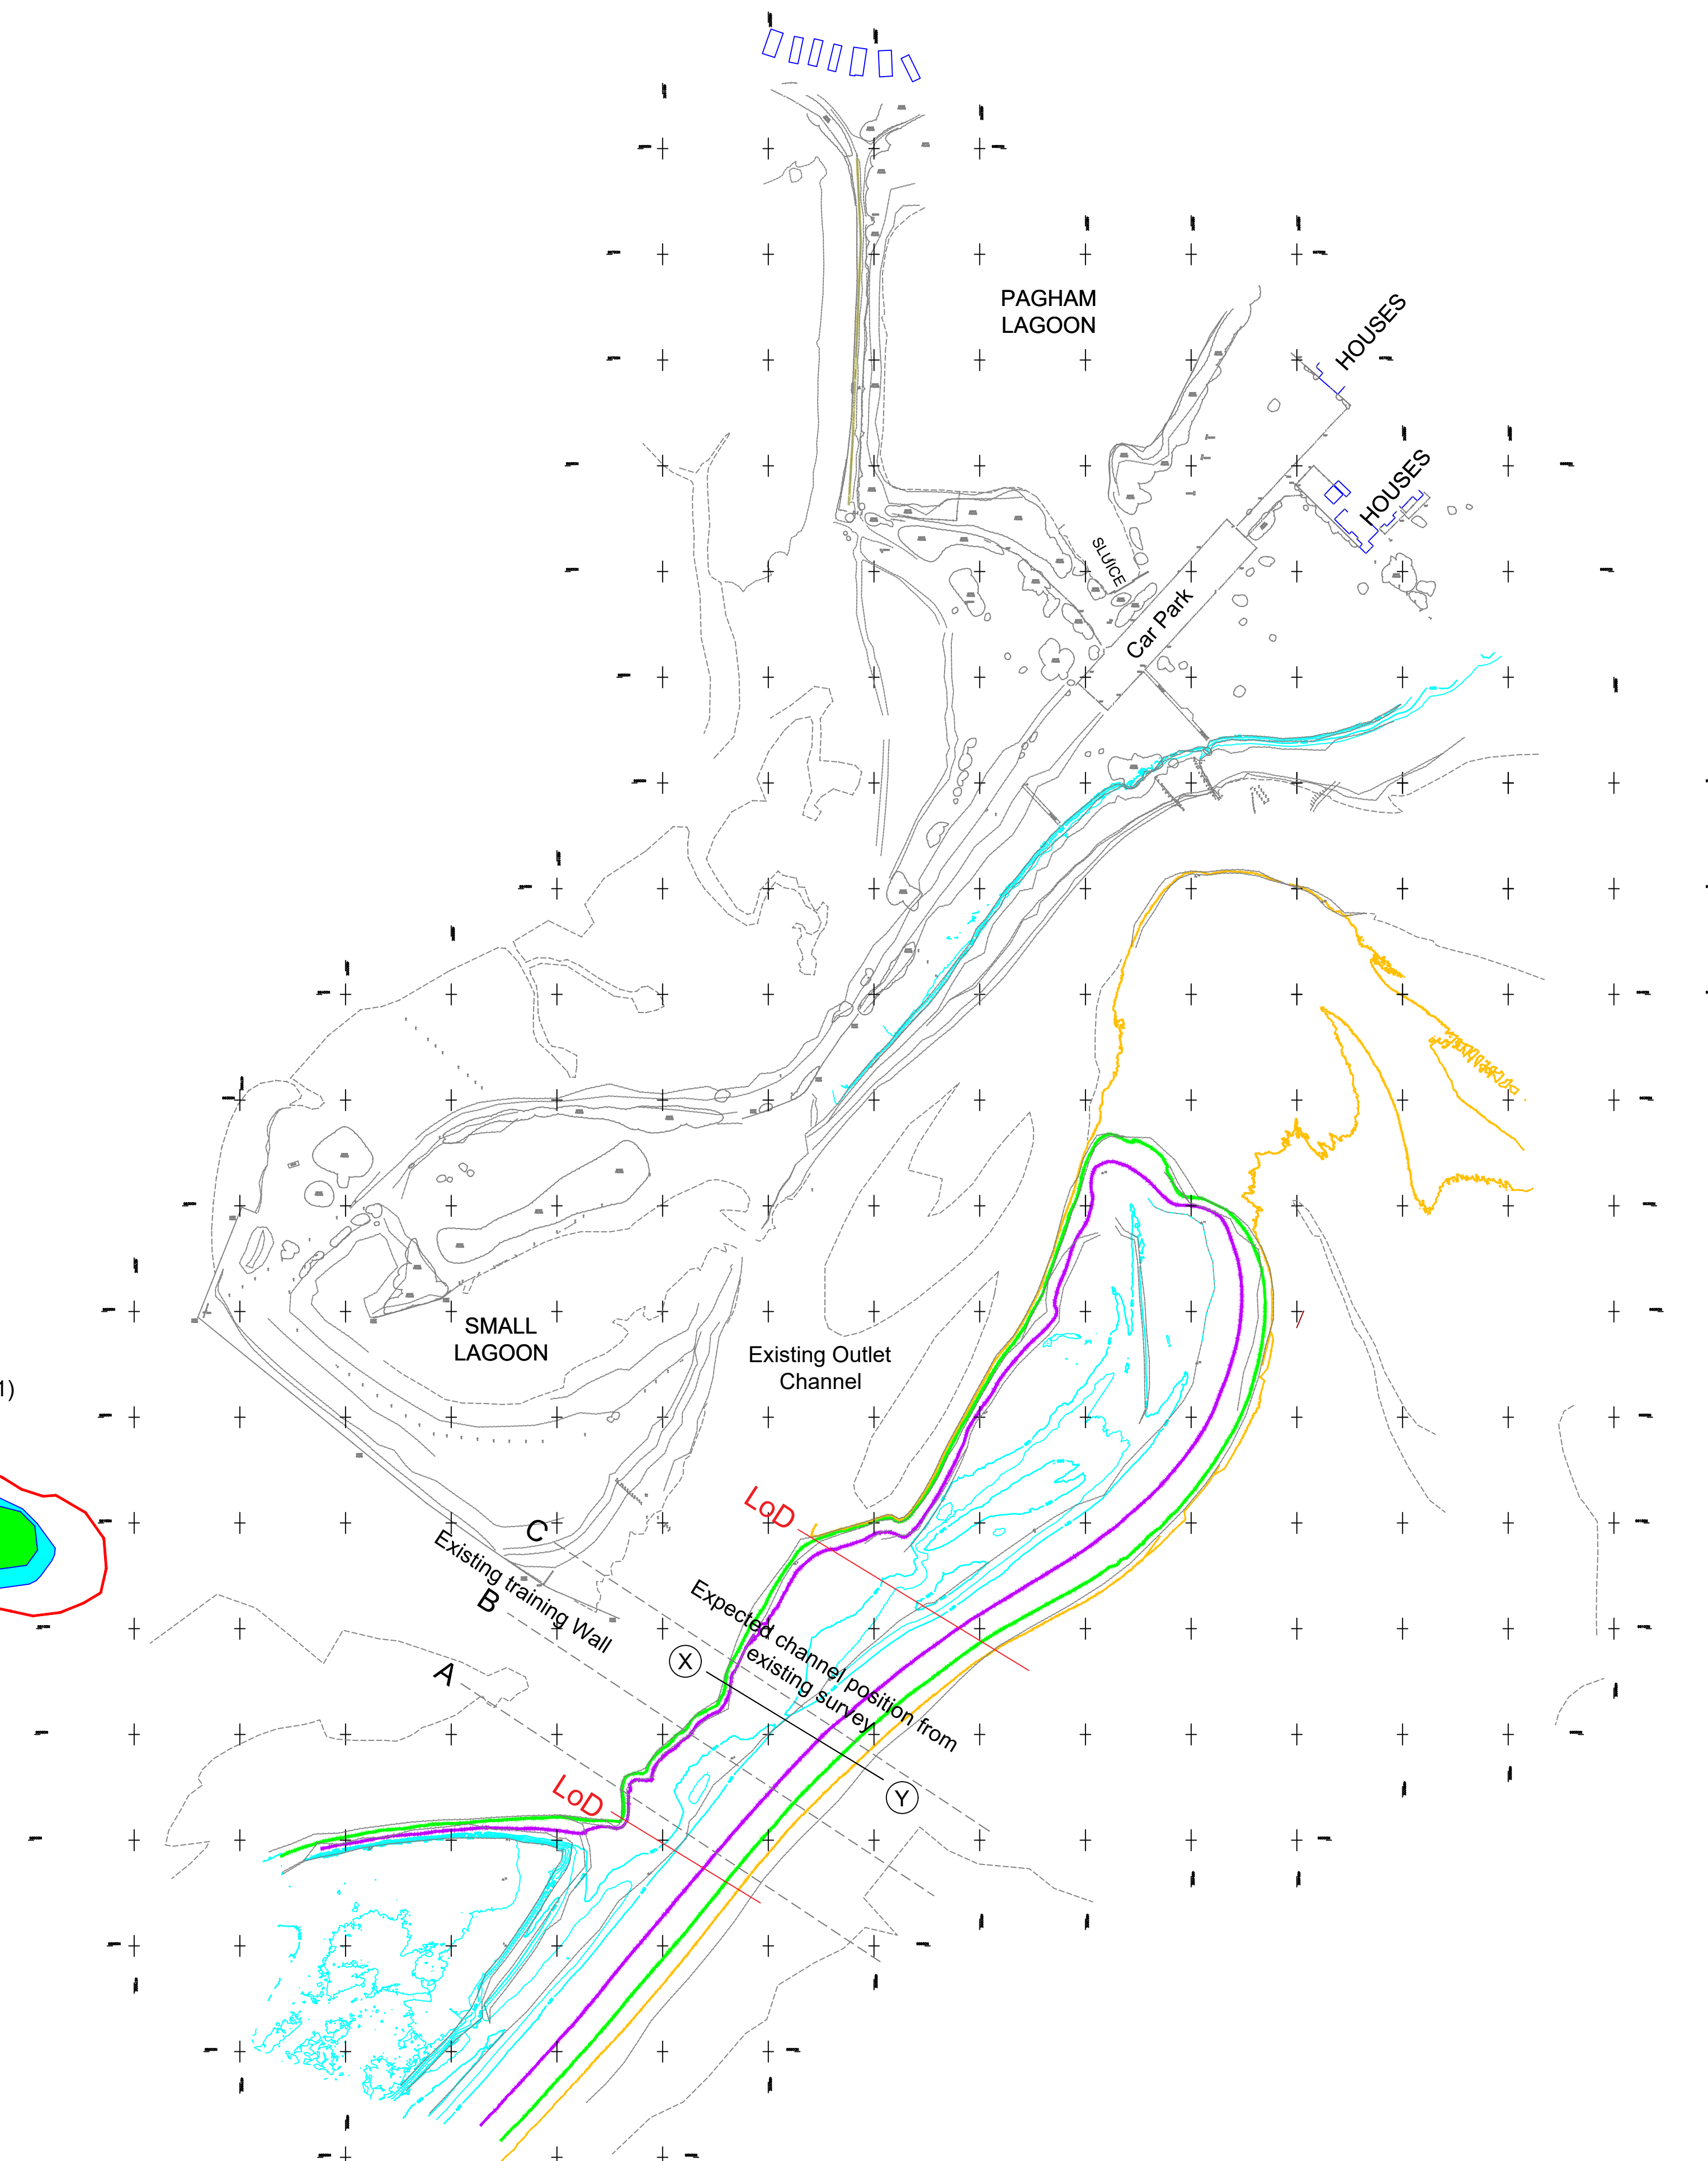

Drawing B