


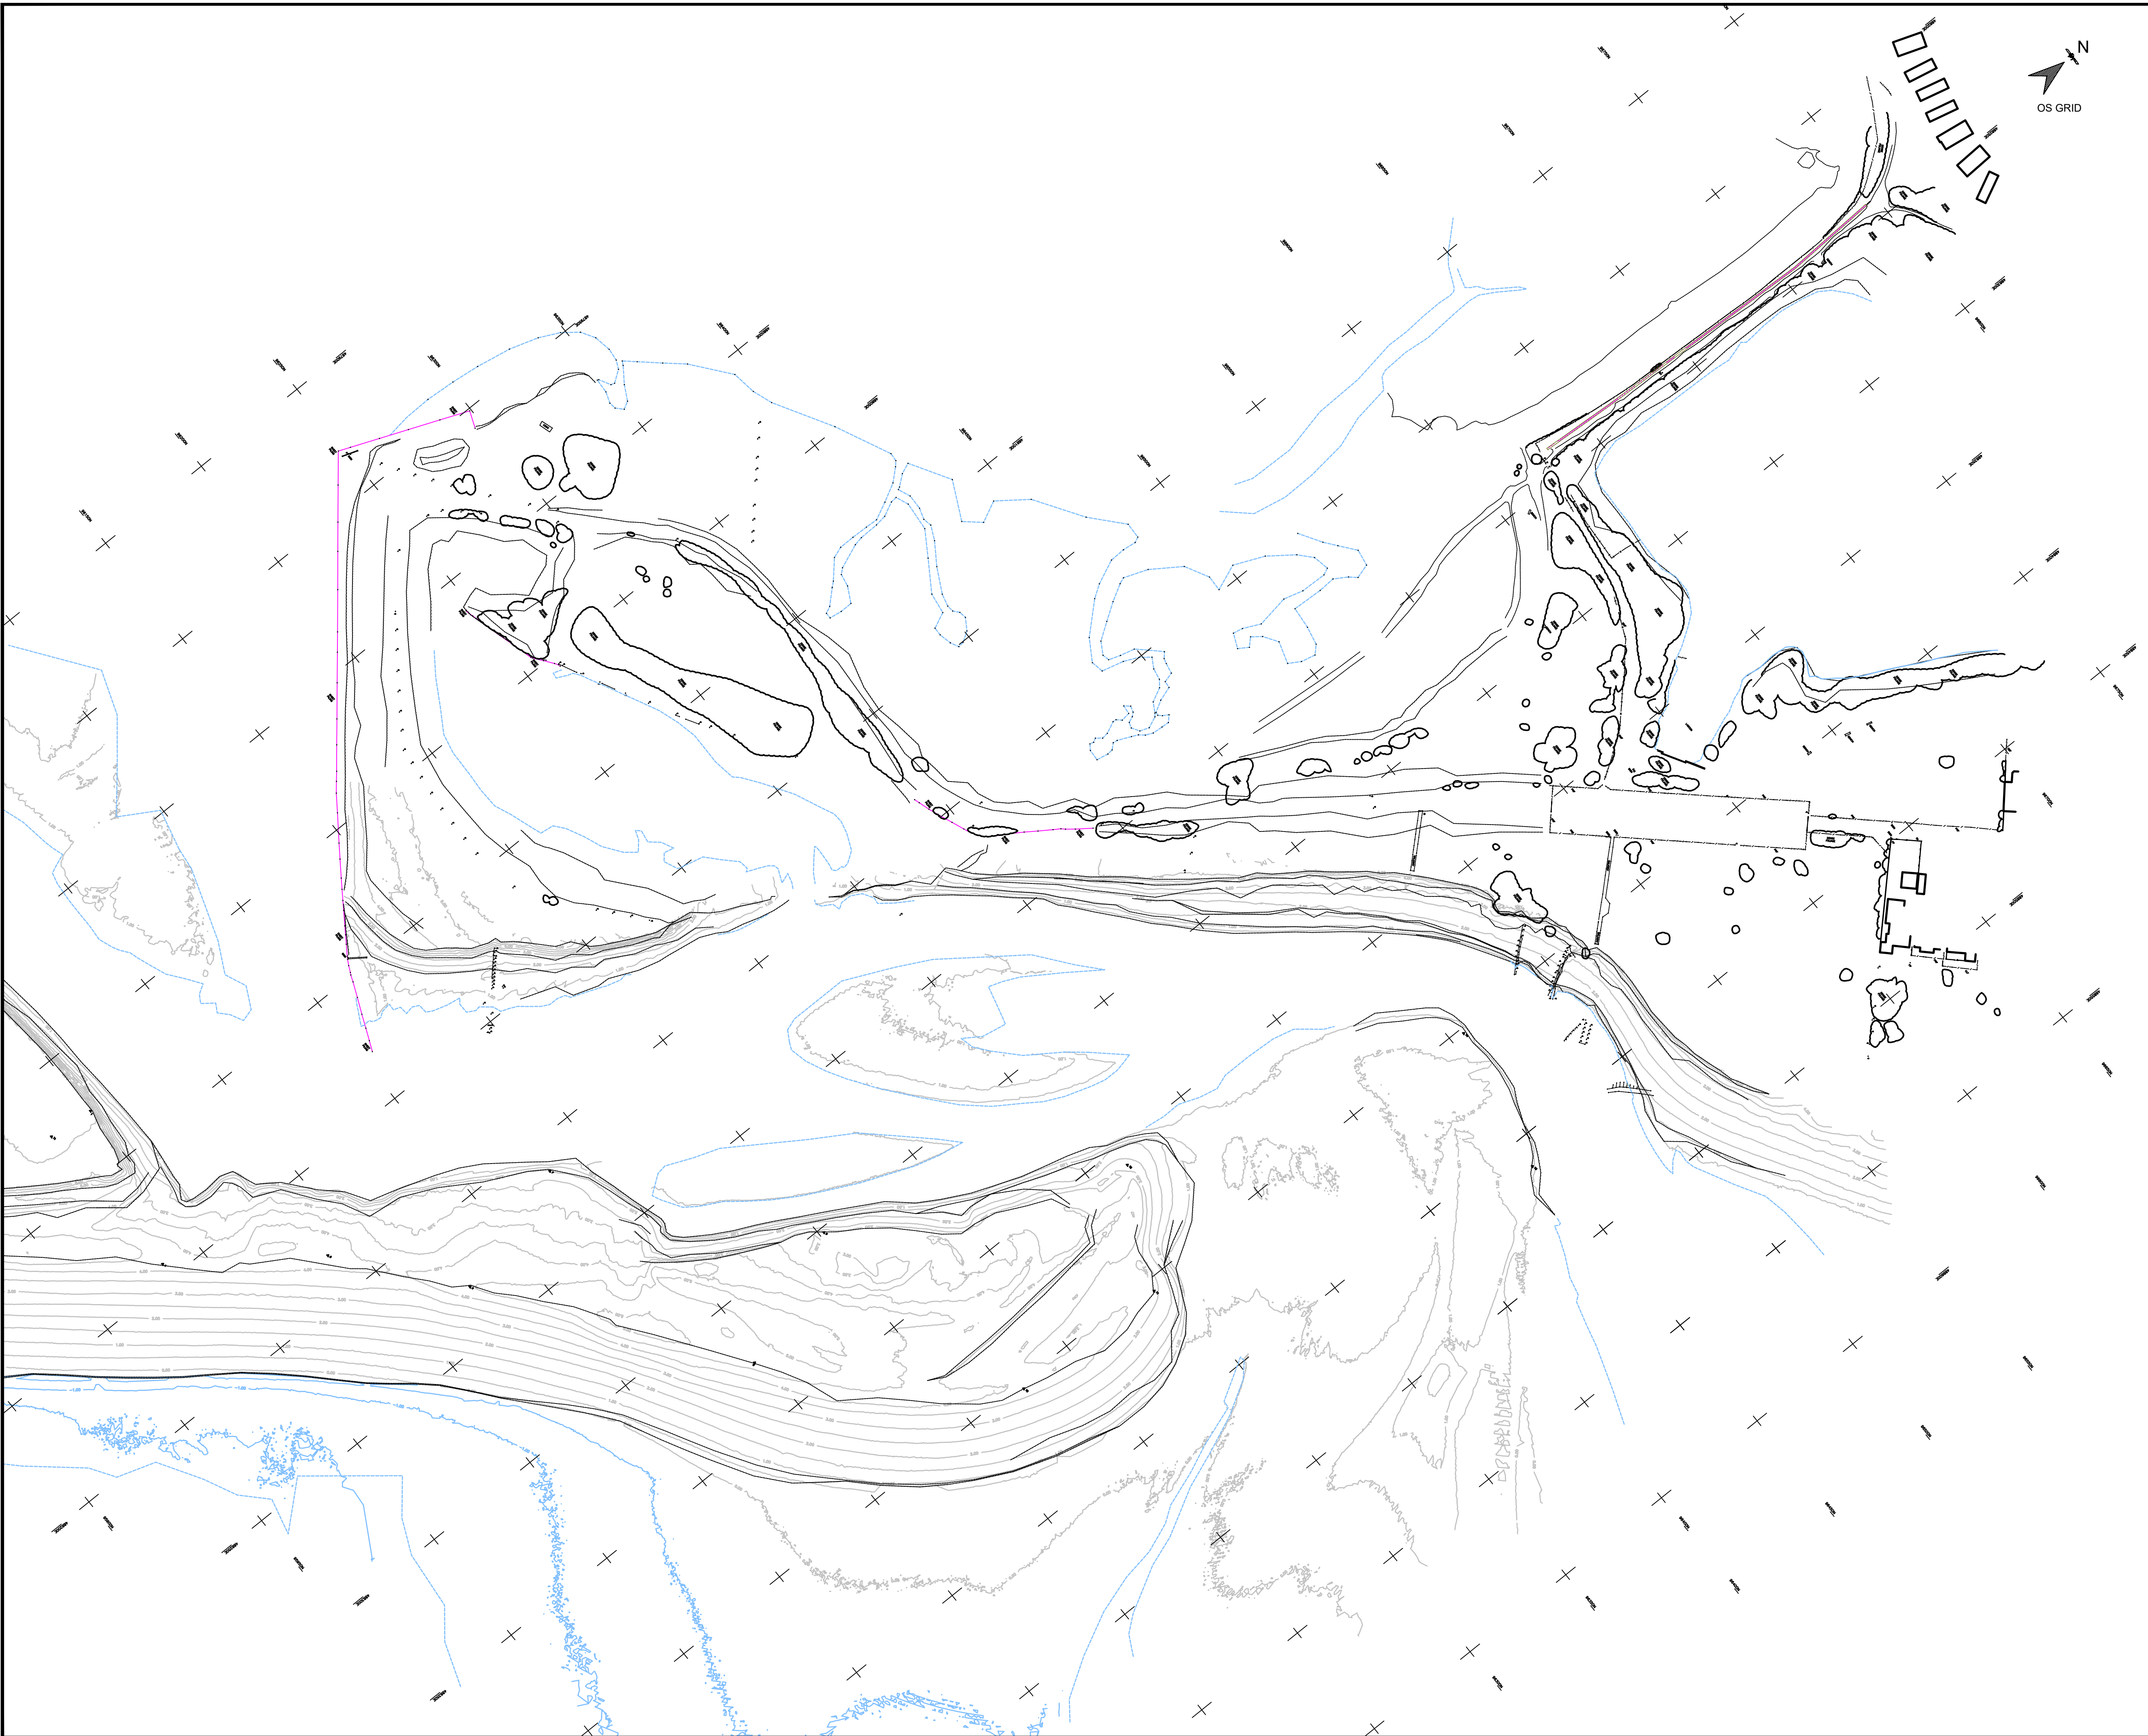

STATION LISTING

STN ID	EASTING	NORTHING	LEVEL	TYPE
--------	---------	----------	-------	------

DATUM DETAILS

OSGB36, VIA ETRS89 - OSTN15, FLAT PLANE ABOUT STN 6
OS NEWLYN, VIA ETRS89 - OSGM15

LEGEND

AOD

ABOVE ORDNANCE DATUM

AV

AIR VALVE

B

BOLLARD

BH

BOREHOLE

BS

BEULIA BEACON

BTB

BRITISH TELECOM COVER

BS

BUS STOP

CATV

CABLE TELEVISION COVER

CONC

CONCRETE

CPS

CONCRETE PAVING SLABS

DK

DROP KERB

DP

DOWNPIPE

ECB

ELECTRICITY CONTROL BOX

ELCP

ELECTRICITY CABLE PIT

EP

ELECTRICITY POLE

ERC

EARTH ROD COVER

FH

FIRE HYDRANT

FB

FLOWER BED

FL

FLOOR LEVEL

FP

FOOTPATH / FLAG POLE

GP

GATE POST

GT

GAS VALVE

G

GUILLEY

IC

INSPECTION COVER

LB

LETTER BOX

LH

LAMP HOLE

LP

LAMP POST

MH

MANHOLE

MKR

MARKER POST

SNP

STREET NAME PLATE

OSBM

O.S. BENCHMARK

PCE

PRE-CAST CONCRETE EDGING

PCK

PRE-CAST CONCRETE KERBS

PM

PARKING METER

RE

RODDING EYE

RS

ROAD SIGN

RWP

RAINWATER DOWNPIPE

SP

SIGN POST

Δ

SURVEY STATION

STP

STACK PIPE

ST

STOP VALVE/COCK

TAP

WATER TAP/STANDPIPE

TBM

TEMPORARY BENCHMARK

TCB

TELEPHONE CALL BOX

TH

TREE HEIGHT

TL

TRAFFIC LIGHT

TP

TELEGRAPH POLE

VP

VENT PIPE

WL

WATER LEVEL

WWSV

WATER METER/STOP VALVE

WO

WASH OUT

WT

WATER TROUGH

BUILDING

RH

RIDGE HEIGHT

SL

SOFFIT LEVEL

EL

EAVES LEVEL

FRH

FLAT ROOF HEIGHT

ALD

ALDER

BCH

BEECH

CEC

CEDAR

CHY

CHERRY

CON

CONIFER

CYP

CYPRESS

FRT

FRUIT

HAW

HAWTHORN

HLY

HOLLY

HCH

HORSE CHESTNUT

LAS

LASUNNAH

LAR

LARCH

LM

LINE

MPL

MAPLE

PNE

PINE

POP

POPLAR

RWN

ROWAN

SB

SILVER BIRCH

SPR

SPRUCE

SCH

SWEET CHESTNUT

SYC

SYCAMORE

VLW

WILLOW

UNK

SPECIES UNKNOWN

Species (if shown)

(Dia of hole) / (No. of holes)

Approx. Height (if shown)

OAK

0.2/2T

6

OAK

0.2/2T

6

LEADING TRUNK

CANOPY LINE

FOLIAGE LINE

HEDGE LINE

WALL

(Widths drawn to scale)

FENCE

BWF

BARBED WIRE FENCE

CBF

CLOSE BOARD FENCE

CF

CORRUGATED IRON FENCE

CLF

CHAIN LINK FENCE

CPF

CHESTNUT PALING FENCE

CWF

CHICKEN WIRE FENCE

IRF

IRON RAILING FENCE

PCF

POST & RAIL FENCE

PRF

POST & WIRE FENCE

PWF

POST & WIRE FENCE

WVF

WIRE MESH FENCE

GATE

STILE

TELEPHONE CABLE

ELECTRICITY CABLE

NOTES

Tree species, as if named on this plan, are for general information only and should be confirmed by a taxonomist prior to any detailed design.

Trees, canopies and boles, are shown diagrammatically ie circular, their true shape in plan will be different.

Additional abbreviations maybe present and not indicated above.

Kerb levels, if shown, are taken at the junction of kerb face and tarmac.

Boundaries, as shown, do not necessarily constitute legal boundaries.

This survey has been carried out to an accuracy consistent with the presentation scale shown, therefore interrogated dimensions will be within the tolerance associated with said scale.

(C) D G Yeatman Surveying & Engineering Ltd 2021

Rev

By

Chkd

Apprvd

Date

Description

Client

ROSEBAY

D G Yeatman Surveying & Engineering Ltd

82A York Road, Broadstone, Dorset, BH18 8EU

Tel: +44 (0)1202 692852

office@dgyeatsman.co.uk

www.dgyeatsman.co.uk

Project

CHURCH FARM
PAGHAM

Drawing

SPLIT SURVEY
(OVERVIEW)

Surveyed by: D.G.Y / S.J.Y

Date: 04.03.21

Drawn by: D.G.Y

Date: 03.21

Checked by:

Date:

Drawing No.

PAGHAM-150321

Revision


Drawing Scale: 1:1250 @ A1

0 12.5 25 37.5 50 75 100m

1:1250

ARUN DISTRICT COUNCIL P19322LPL

Drawing file path & name: C:\Users\DJ\Documents\p19322lpl\p19322lpl.dwg
User and Plot Date: D Yeatman 15 Mar 2021 - 6:40 pm

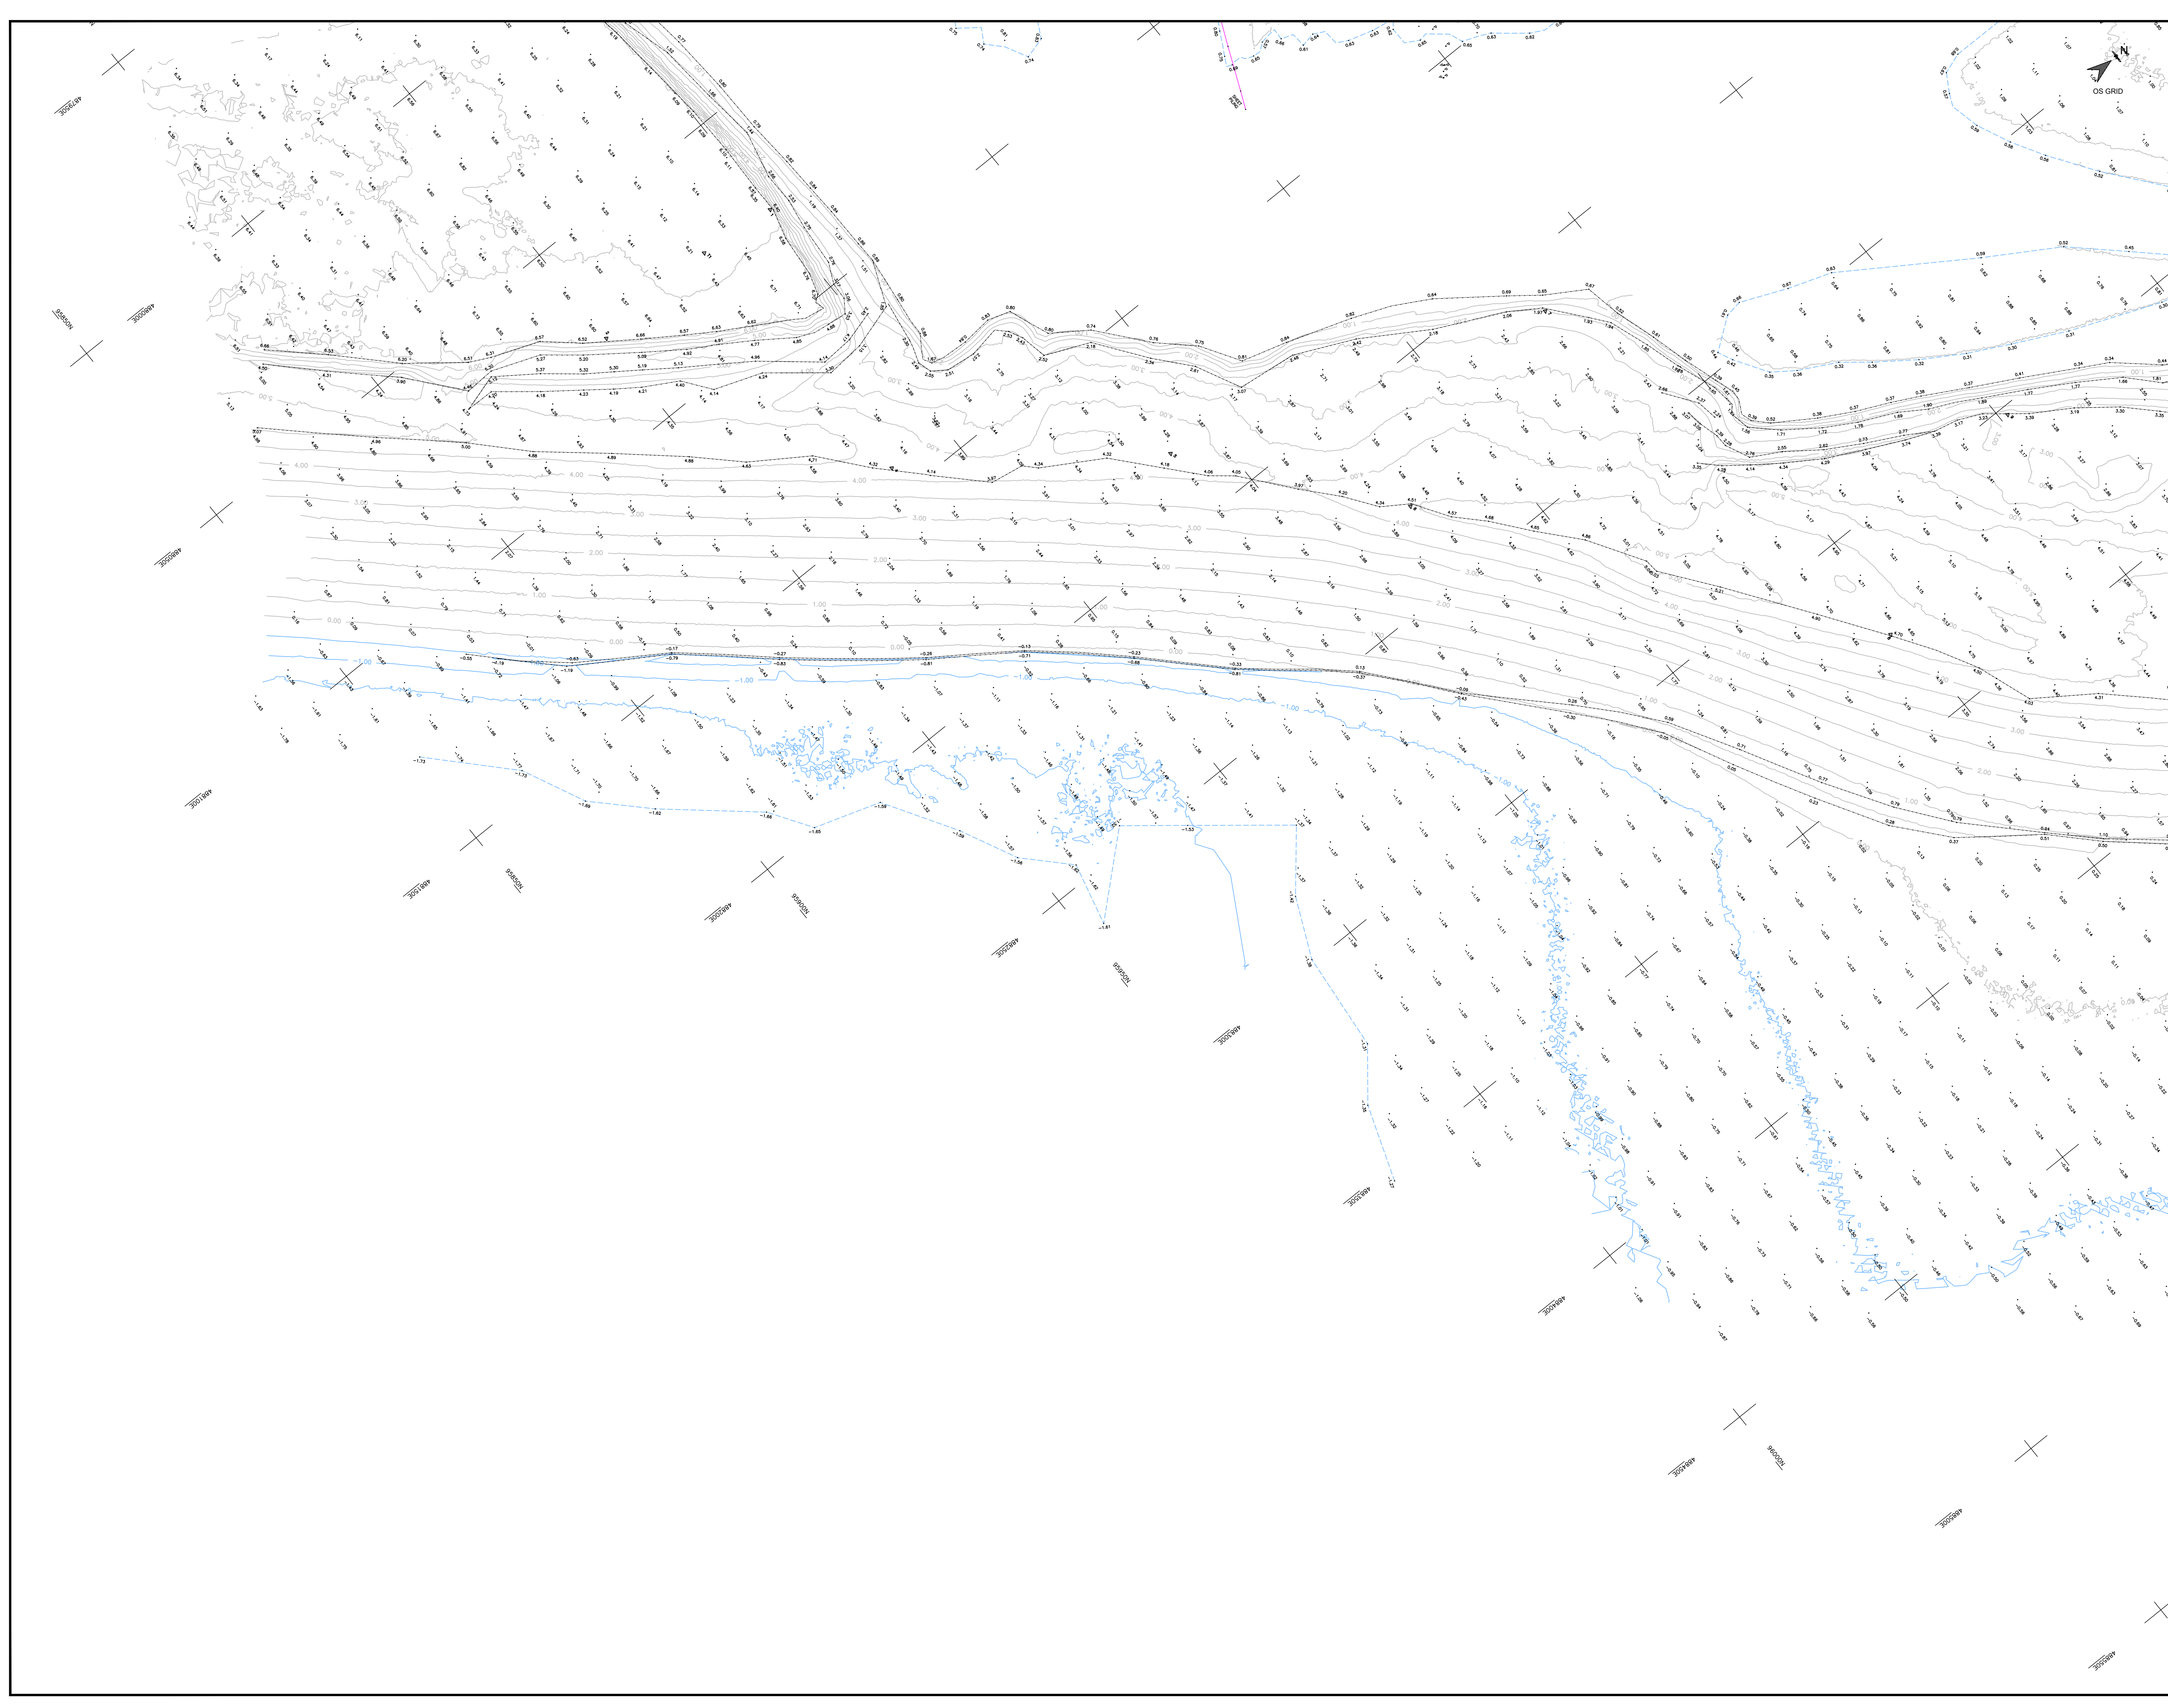

STATION LISTING					
	STN ID	EASTING	NORTHING	LEVEL	TYPE
1	488076.35	955020.29	9.21	TMP	
2	488076.78	955050.02	8.62	TMP	
3	488081.30	955095.06	8.04	TMP	
4	488143.25	955015.01	6.01	TMP	
5	488152.78	956308.71	6.00	TMP	
6	488229.00	956075.81	6.25	TMP	
7	488212.68	956130.68	3.80	TMP	
8	488325.70	956156.74	6.48	TMP	
9	488302.07	956251.99	5.15	TMP	
10	488402.63	956255.93	5.70	TMP	
11	488404.69	956291.88	5.02	TMP	
12	488326.10	956301.68	6.63	TMP	
13	488461.00	956433.67	2.40	TMP	
14	488402.14	956453.80	2.50	TMP	
15	488074.54	95561.34	7.59	TMP	

DATUM DETAILS

OSGB36, VIA ETRS89 - OSTN15, FLAT PLANE ABOUT E: 488239.15 N: 96355.92
 OS NEWLYN, VIA ETRS89 - OSGM15

[illegible]

NOTES

Tree species, *as if* named on this plan, are for general information only and should be confirmed by a taxonomist prior to any detailed design.

Trees, canopies and bokes, are shown diagrammatically as circular, their true shape in plan will be different.


Additional abbreviations may be present and not indicated above.

Kerb levels, if shown, are taken at the junction of kerb face and tarmac;

Boundaries, as shown, do not necessarily constitute legal boundaries.

This survey has been carried out to an accuracy consistent with the presentation scale shown, therefore intergraded dimensions will be within the tolerance associated with said scale.

CH/D/24/04/2004
CH/D/24/04/2004
CH/D/24/04/2004

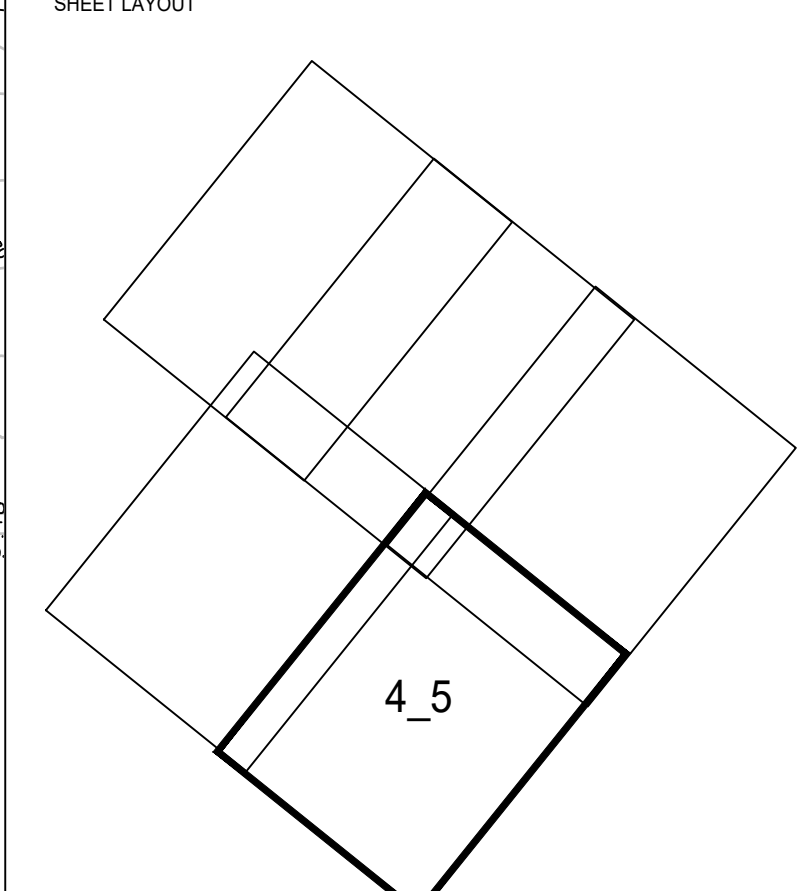

Rev	By	Chkd	Apprd	Date	Description
Client					

ROSEBAY

D G Yeatman Surveying & Engineering Ltd
82A York Road, Broadstone, Dorset, BH18 8EU
Tel: +44 (0)1202 692852
office@dgyeatman.co.uk
www.dgyeatman.co.uk

Project

CHURCH FARM
PAGHAM

Drawing

SPIT SURVEY : 15.03.21
4 OF 5

Survived by: DGY (S.I.Y) Date: 15.03.21

Drawn by: D.G.Y	Date: 03.21
Checked by:	Date:

Drawing No. PAGHAM-150321	Revision
---	----------

Drawing Scale: 1:500 @ A1

0 5 10 15 20 30 40m

1:500
