


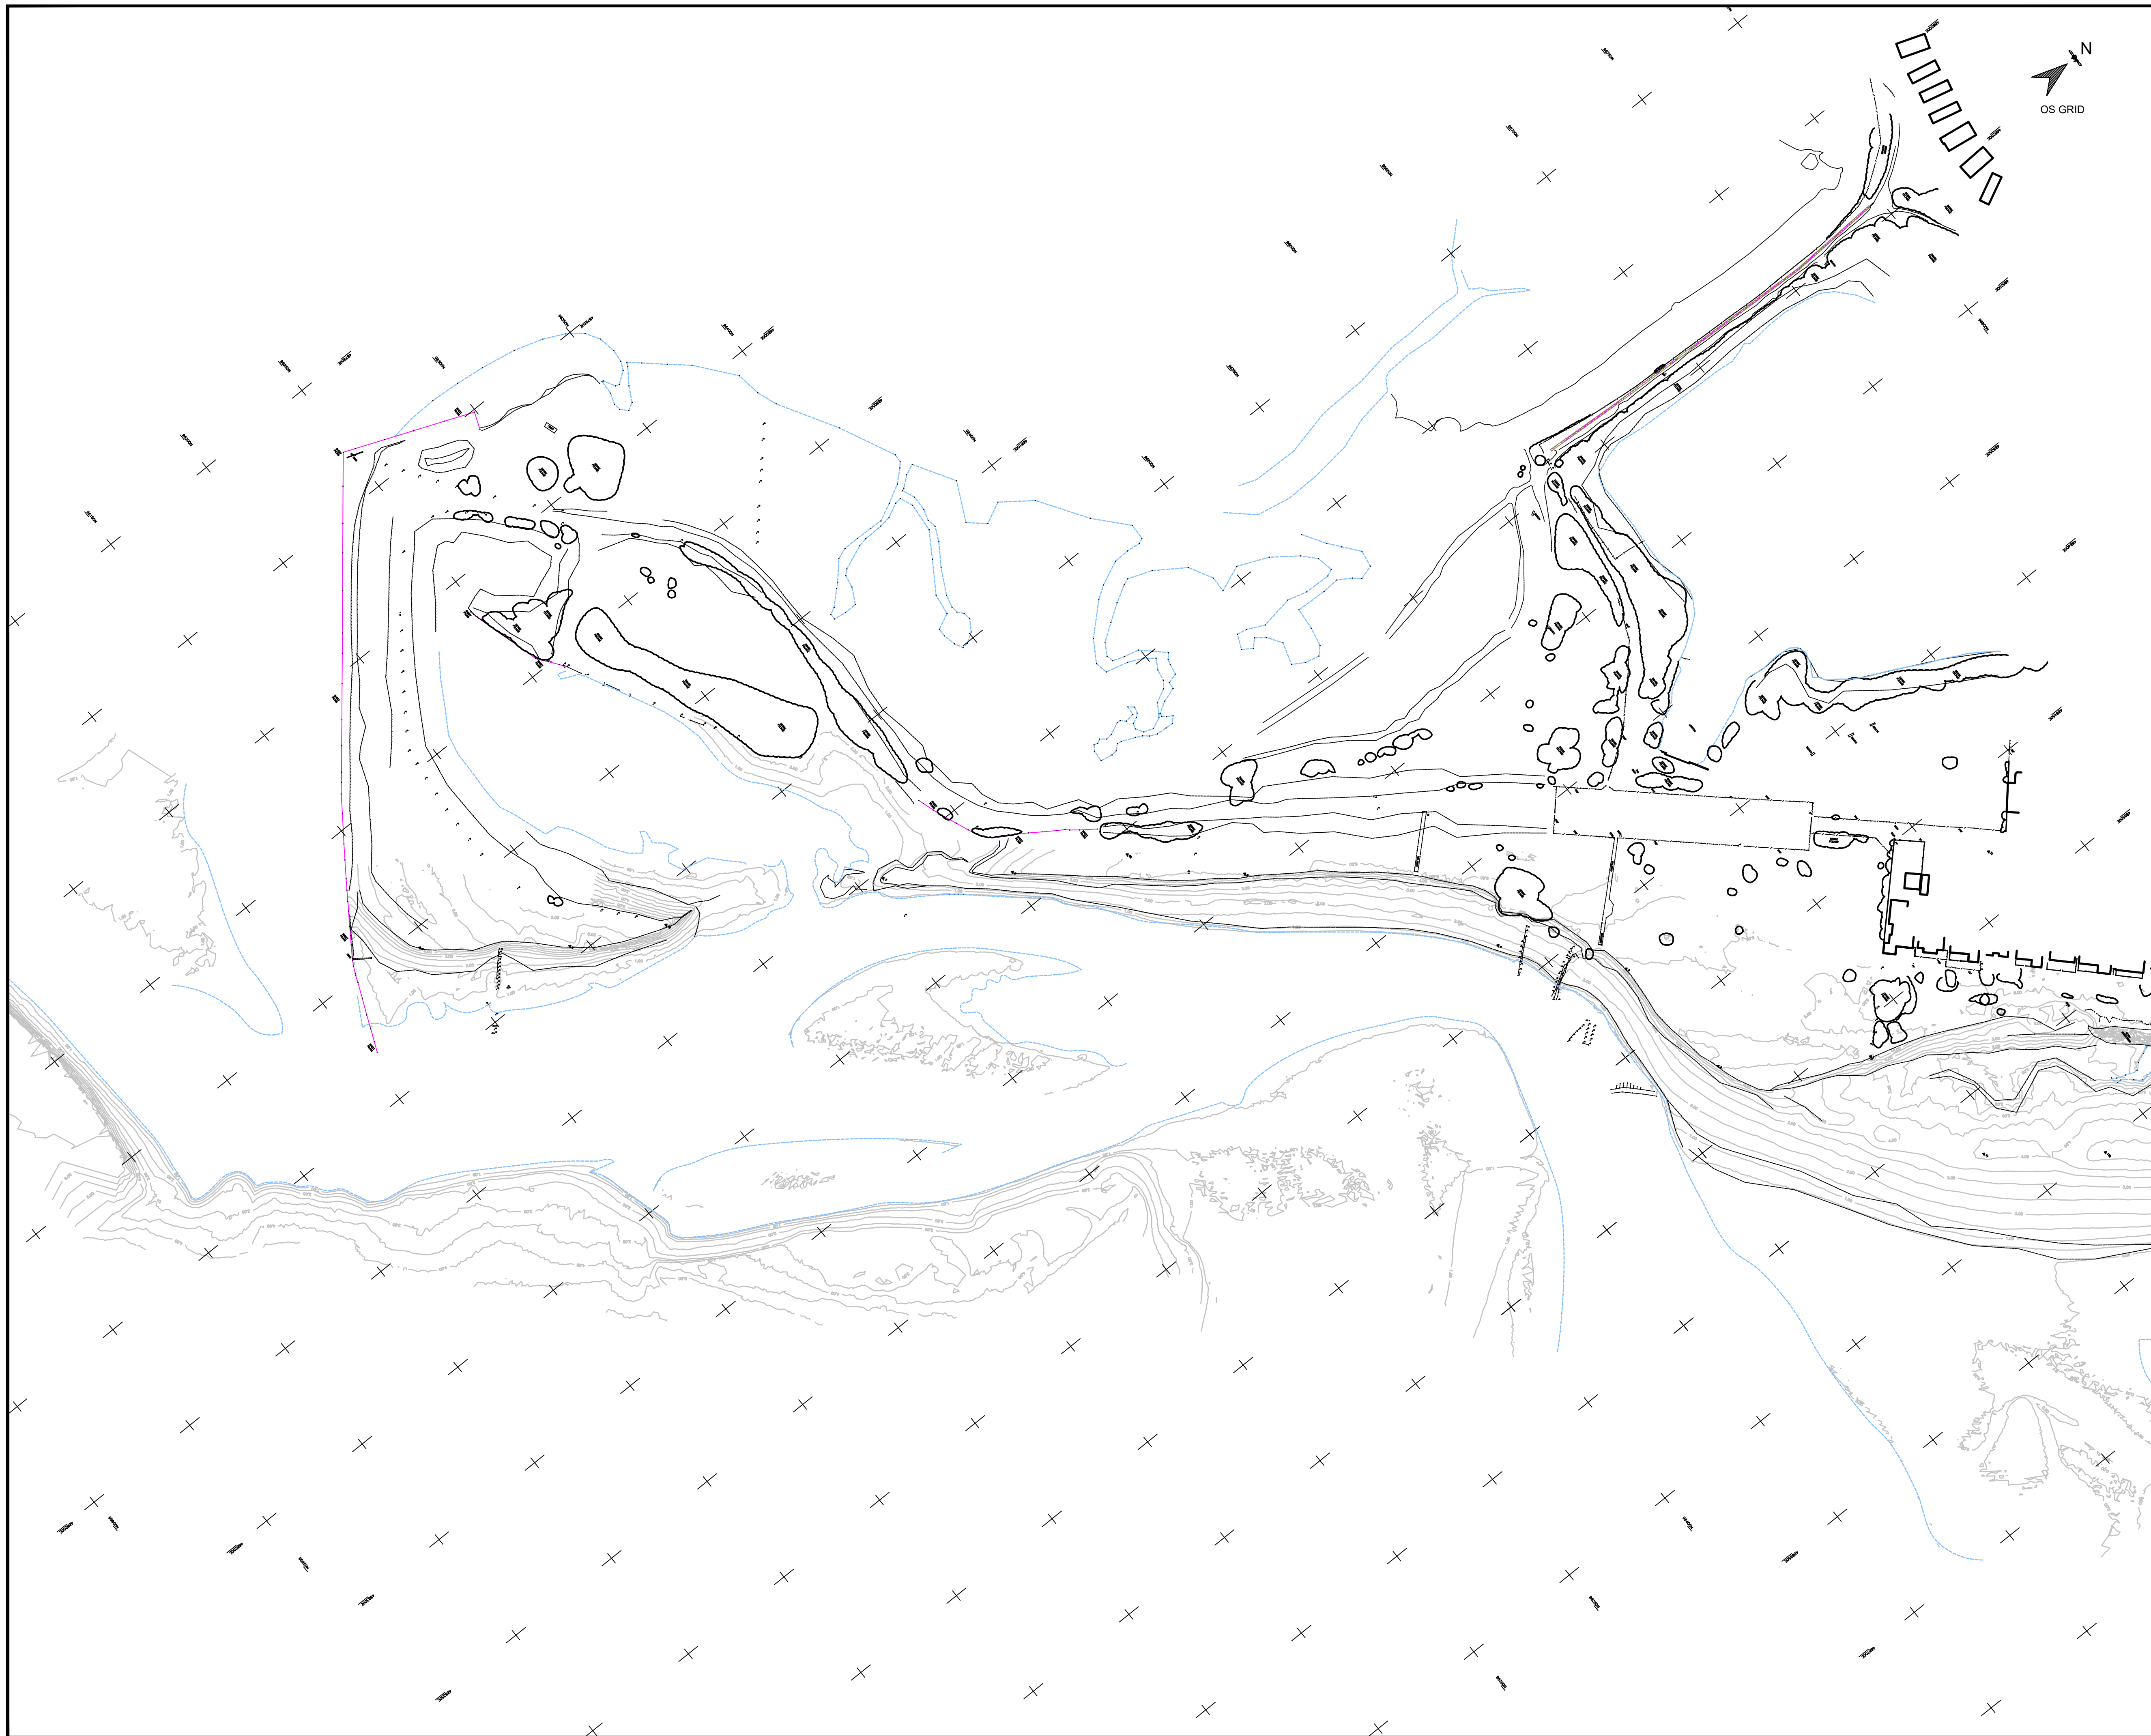

STATION LISTING				
STN ID	EASTING	NORTHING	LEVEL	TYPE

DATUM DETAILS

OSGB36, VIA ETRS89 - OSTN15, FLAT PLANE ABOUT STN 6
OS NEWLYN, VIA ETRS89 - OSGM15

LEGEND

[illegible]

NOTES

Tree species, as/lf named on this plan, are for general information only and should be confirmed by a taxonomist prior to any detailed design.

Trees, canopies and boles, are shown diagrammatically ie circular, their true shape in plan will be different.

Additional abbreviations maybe present and not indicated above.

Kerb levels, if shown, are taken at the junction of kerb face and tarmac.

This survey has been carried out to an accuracy consistent with the presentation scale shown, therefore interrogated dimensions will be within the tolerance associated with said scale.

(C) D G Yeatman Surveying & Engineering Ltd 2021

Rev	By	Chkd	Apprvd	Date	Description
-----	----	------	--------	------	-------------

Client

ROSEBAY

D G Yeatman Surveying & Engineering Ltd
82A York Road, Broadstone, Dorset, BH18 8EU
Tel: +44 (0)1202 692852
office@dgyeatman.co.uk
www.dgyeatman.co.uk



Project

CHURCH FARM
PAGHAM

Drawing

SPIT SURVEY (OVERVIEW 1 OF 2)

Surveyed by: D.G.Y / S.J.Y Date: 04.03.21

Drawn by: D.G.Y Date: 03.21

Checked by: _____ Date: _____


Drawing No.	Revision
-------------	----------


DACHAM 300321

Drawing Scale: 1:1250 @ A1

PAGHAM-300321

0 12.5 25 37.5 50 75 100m
1:1250

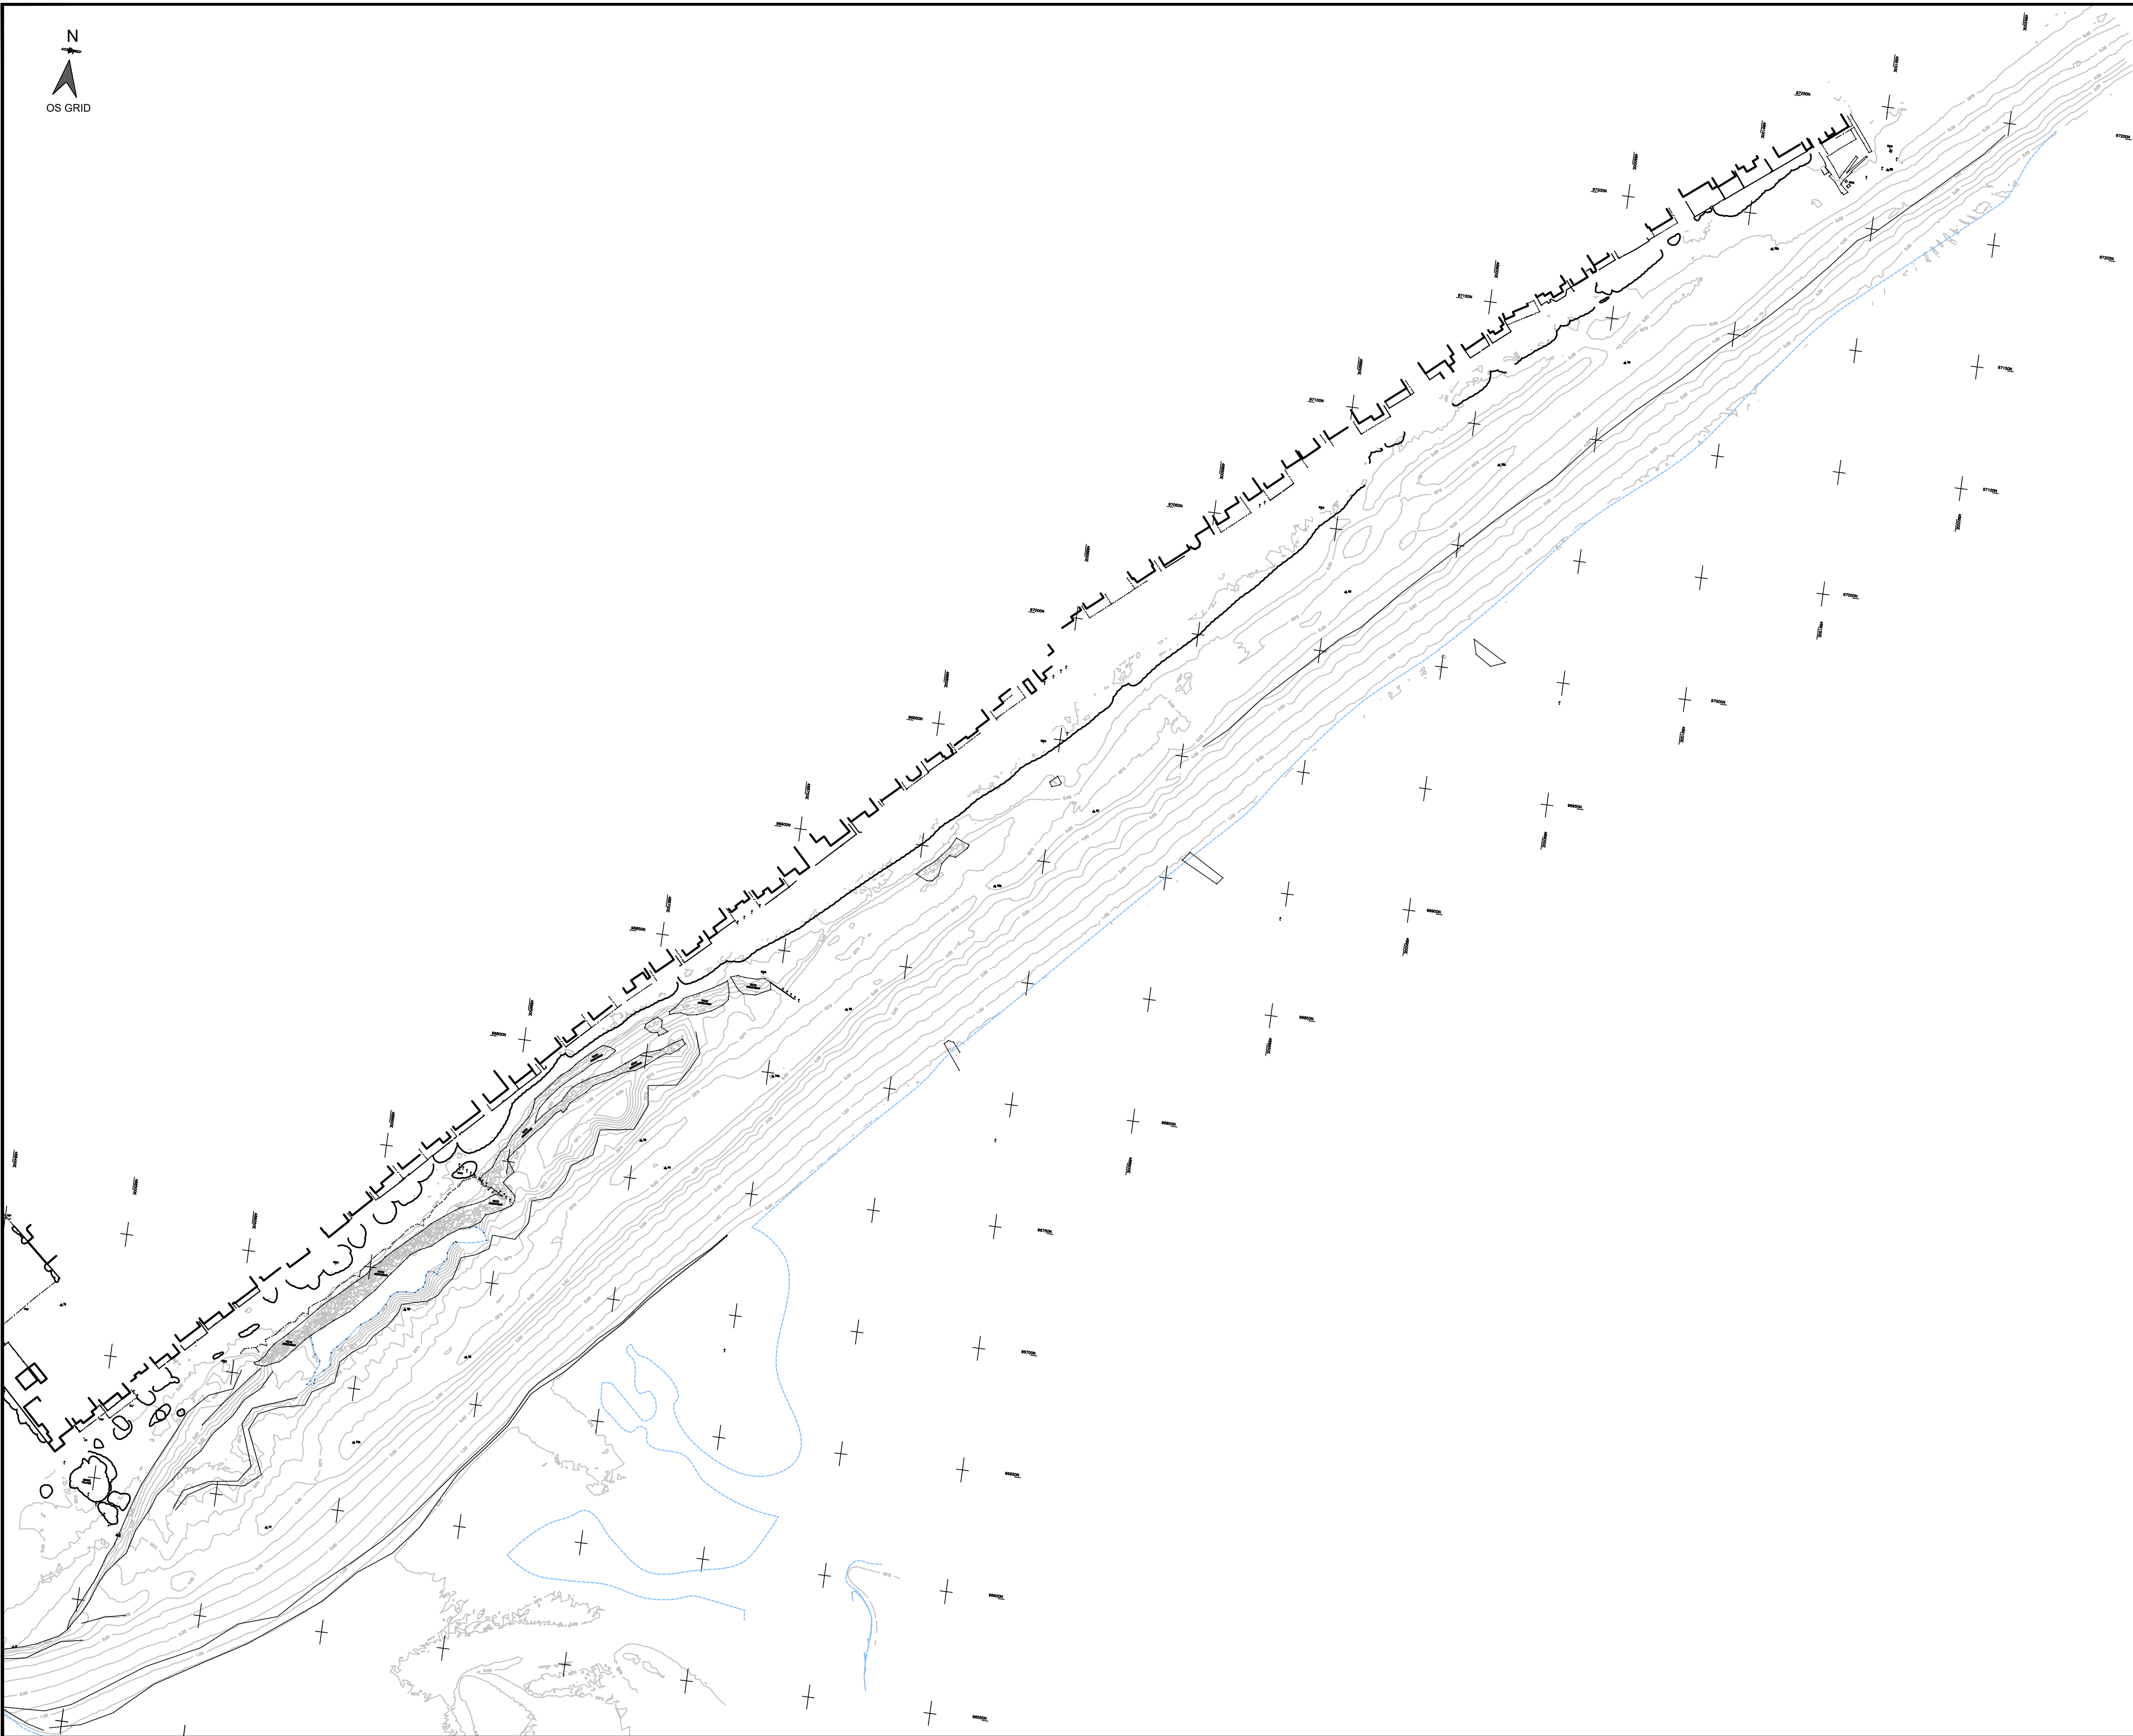[illegible]

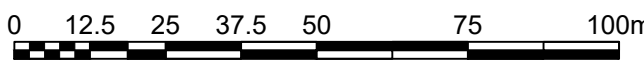Rev	By	Chkd	Apprv	Date	Description
Client					
ROSEBAY					
D G Yeatman Surveying & Engineering Ltd 82A York Road, Broadstone, Dorset, BH18 8JU Tel: +44 (0)1202 692852 office@dgyeatman.co.uk www.dgyeatman.co.uk					
					
Project					
CHURCH FARM PAGHAM					
Drawing					
SPIT SURVEY (OVERVIEW 2 OF 2)					
Surveyed by: D.G.Y / S.J.Y					Date: 04.03.21
Drawn by: D.G.Y					Date: 03.21
Checked by:					Date:
Drawing No.					Revision
PAGHAM-300321					
Drawing Scale: 1:1250 @ A1					
					

STATION LISTING					
STN ID	EASTING	NORTHING	LEVEL	TYPE	
DATUM DETAILS

OSGB36, VIA ETR869 - O5TN15, FLAT PLANE ABOUT E: 488239.15 N: 96355.92
OS NEWLYN, VIA ETR869 - OSGM15

[illegible]

NOTES

Tree species, and/or named on this plan, are for general information only and should be confirmed by a taxonomist prior to any detailed design.

Trees, canopies and bodes, are shown diagrammatically if circular, their true shape in plan will be different.

Additional abbreviations maybe present and not indicated above.


Kerb levels, if shown, are taken at the junction of kerb face and tarmac.

Boundaries, as shown, do not necessarily constitute legal boundaries.

This survey has been carried out to an accuracy consistent with the presentation scale shown, therefore integrated dimensions will be within the tolerance associated with said scale.

(C) D G Yeatman Surveying & Engineering Ltd 2021

SHEET LAYOUT

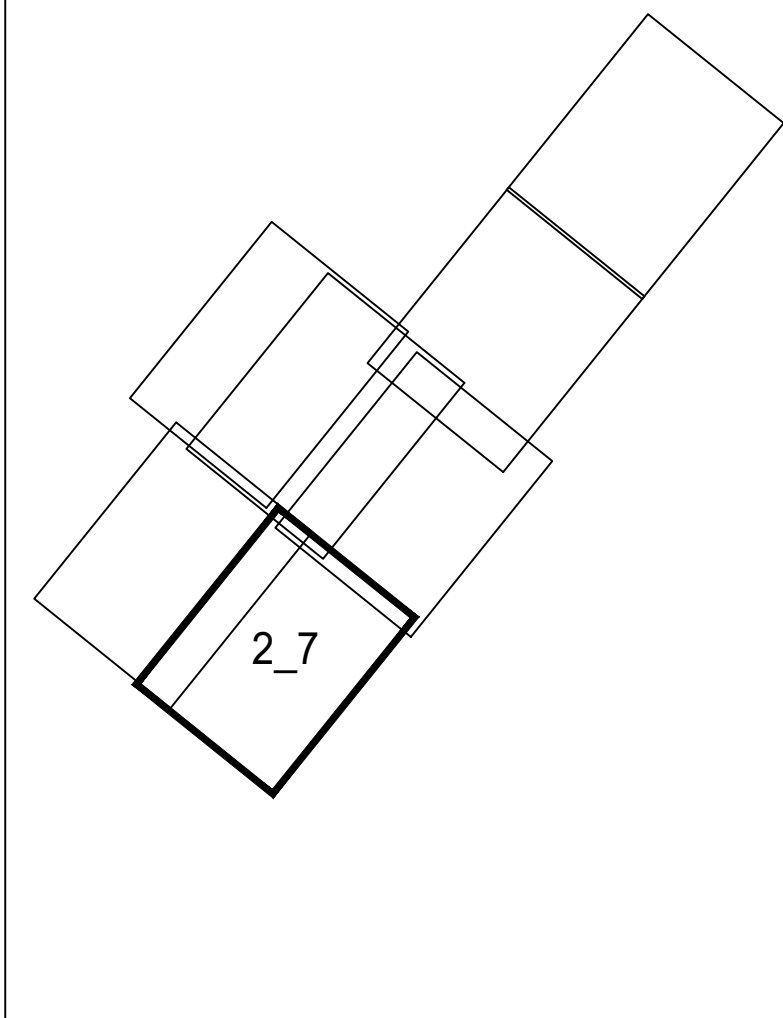

Rev	By	Chkd	Appnd	Date	Description
-----	----	------	-------	------	-------------

Client

ROSEBAY

D G Yeatman Surveying & Engineering Ltd
82A York Road, Broadstone, Dorset, BH18 8EU
Tel: +44 (0)1202 662852
office@dgyeatman.co.uk
www.dgyeatman.co.uk

Project

CHURCH FARM
PAGHAM

Drawing

SPIT SURVEY : 30.03.21
4 OF 3

Supervised by: DGY / S.I.Y. Date: 30.03.21

Drawn by: D.G.Y Date: 03.21

Checked by: _____ Date: _____

Drawing No.	Revision
-------------	----------

PAGHAM-300321

PAGHAM-300321

Drawing Scale: 1:500 @ A1

