


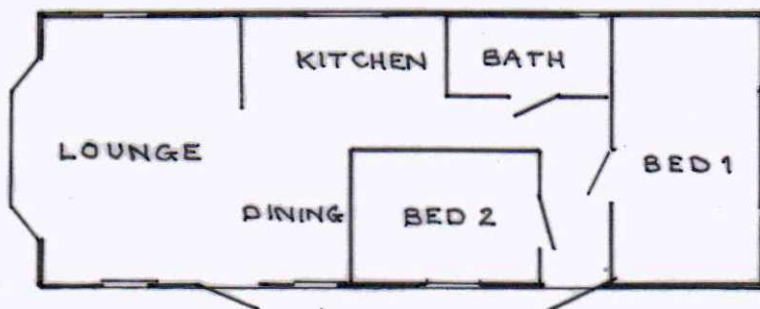
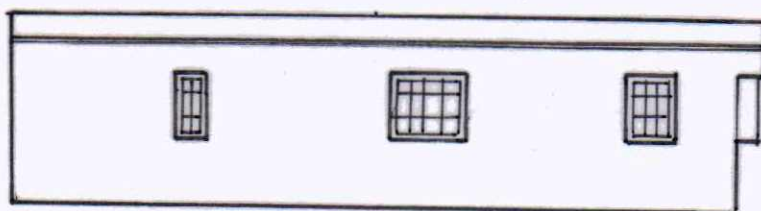


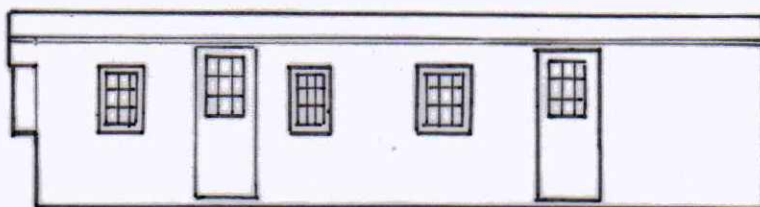

FLOOR PLAN
SCALE 1:100

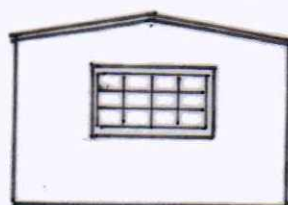

FRONT

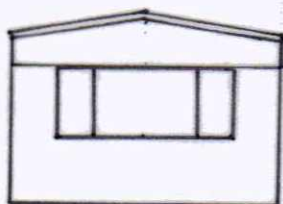

REAR

ELEVATIONS 1:100