


Notes:
All dimensions must be checked on site and not
scaled from this drawing. *except for tower*
Planning purposes.

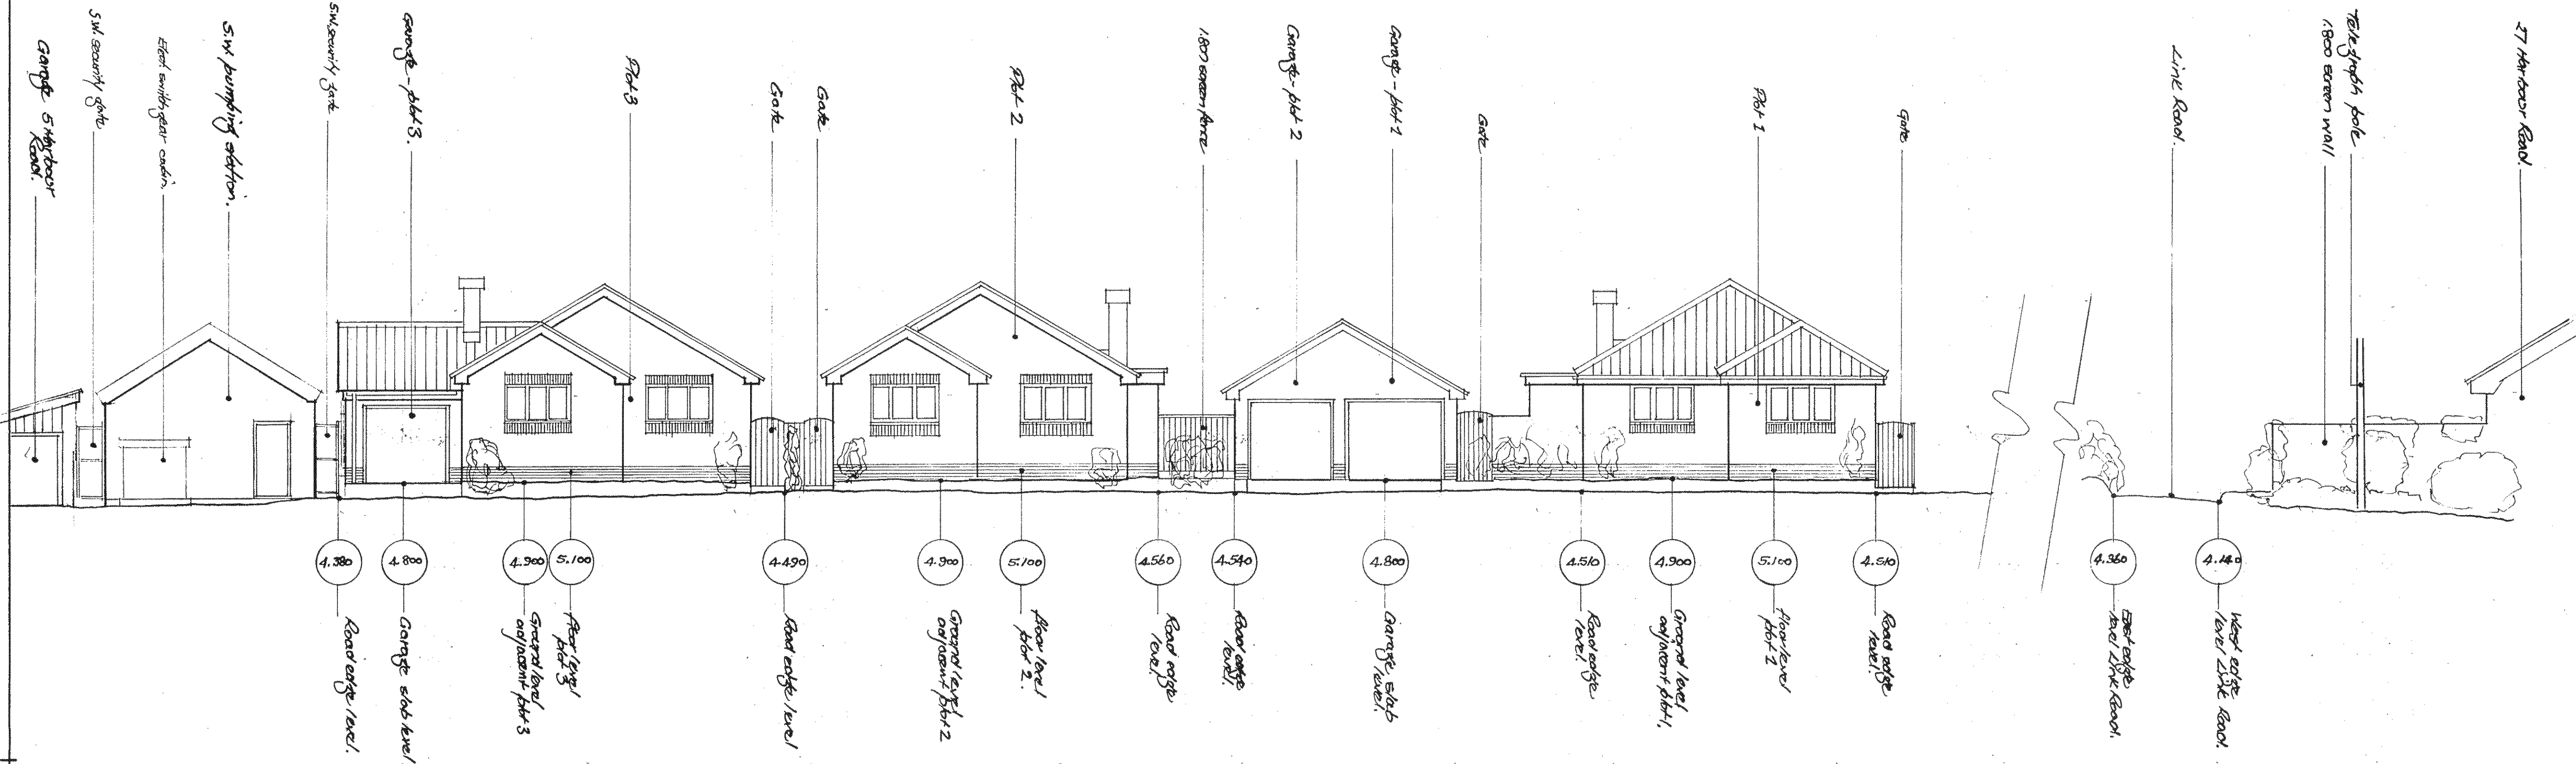

STREET SCENE — Harbour Road.
with levels (A.O.D.)
Scale 1:100

Revisions	
A	Date

© copyright

J. Higham Associates
CHARTERED SURVEYORS
Woodlands Cottage
Normandy
Guildford, Surrey GU3 2HT

Tel: 01252 345958
E-mail: higham.assoc@gmail.com

Client
Pagham Beach (Holdings) Ltd.

Job Title
*Land at
HARBOUR ROAD,
PAGHAM.*

Drawing Title
*Proposed residential development
Proposed street scene
(with levels)*

Scale
1:100 D.A.

Date
May 2015

Drawn by
JAH

Drg. No.
05/109/07

Rev.