


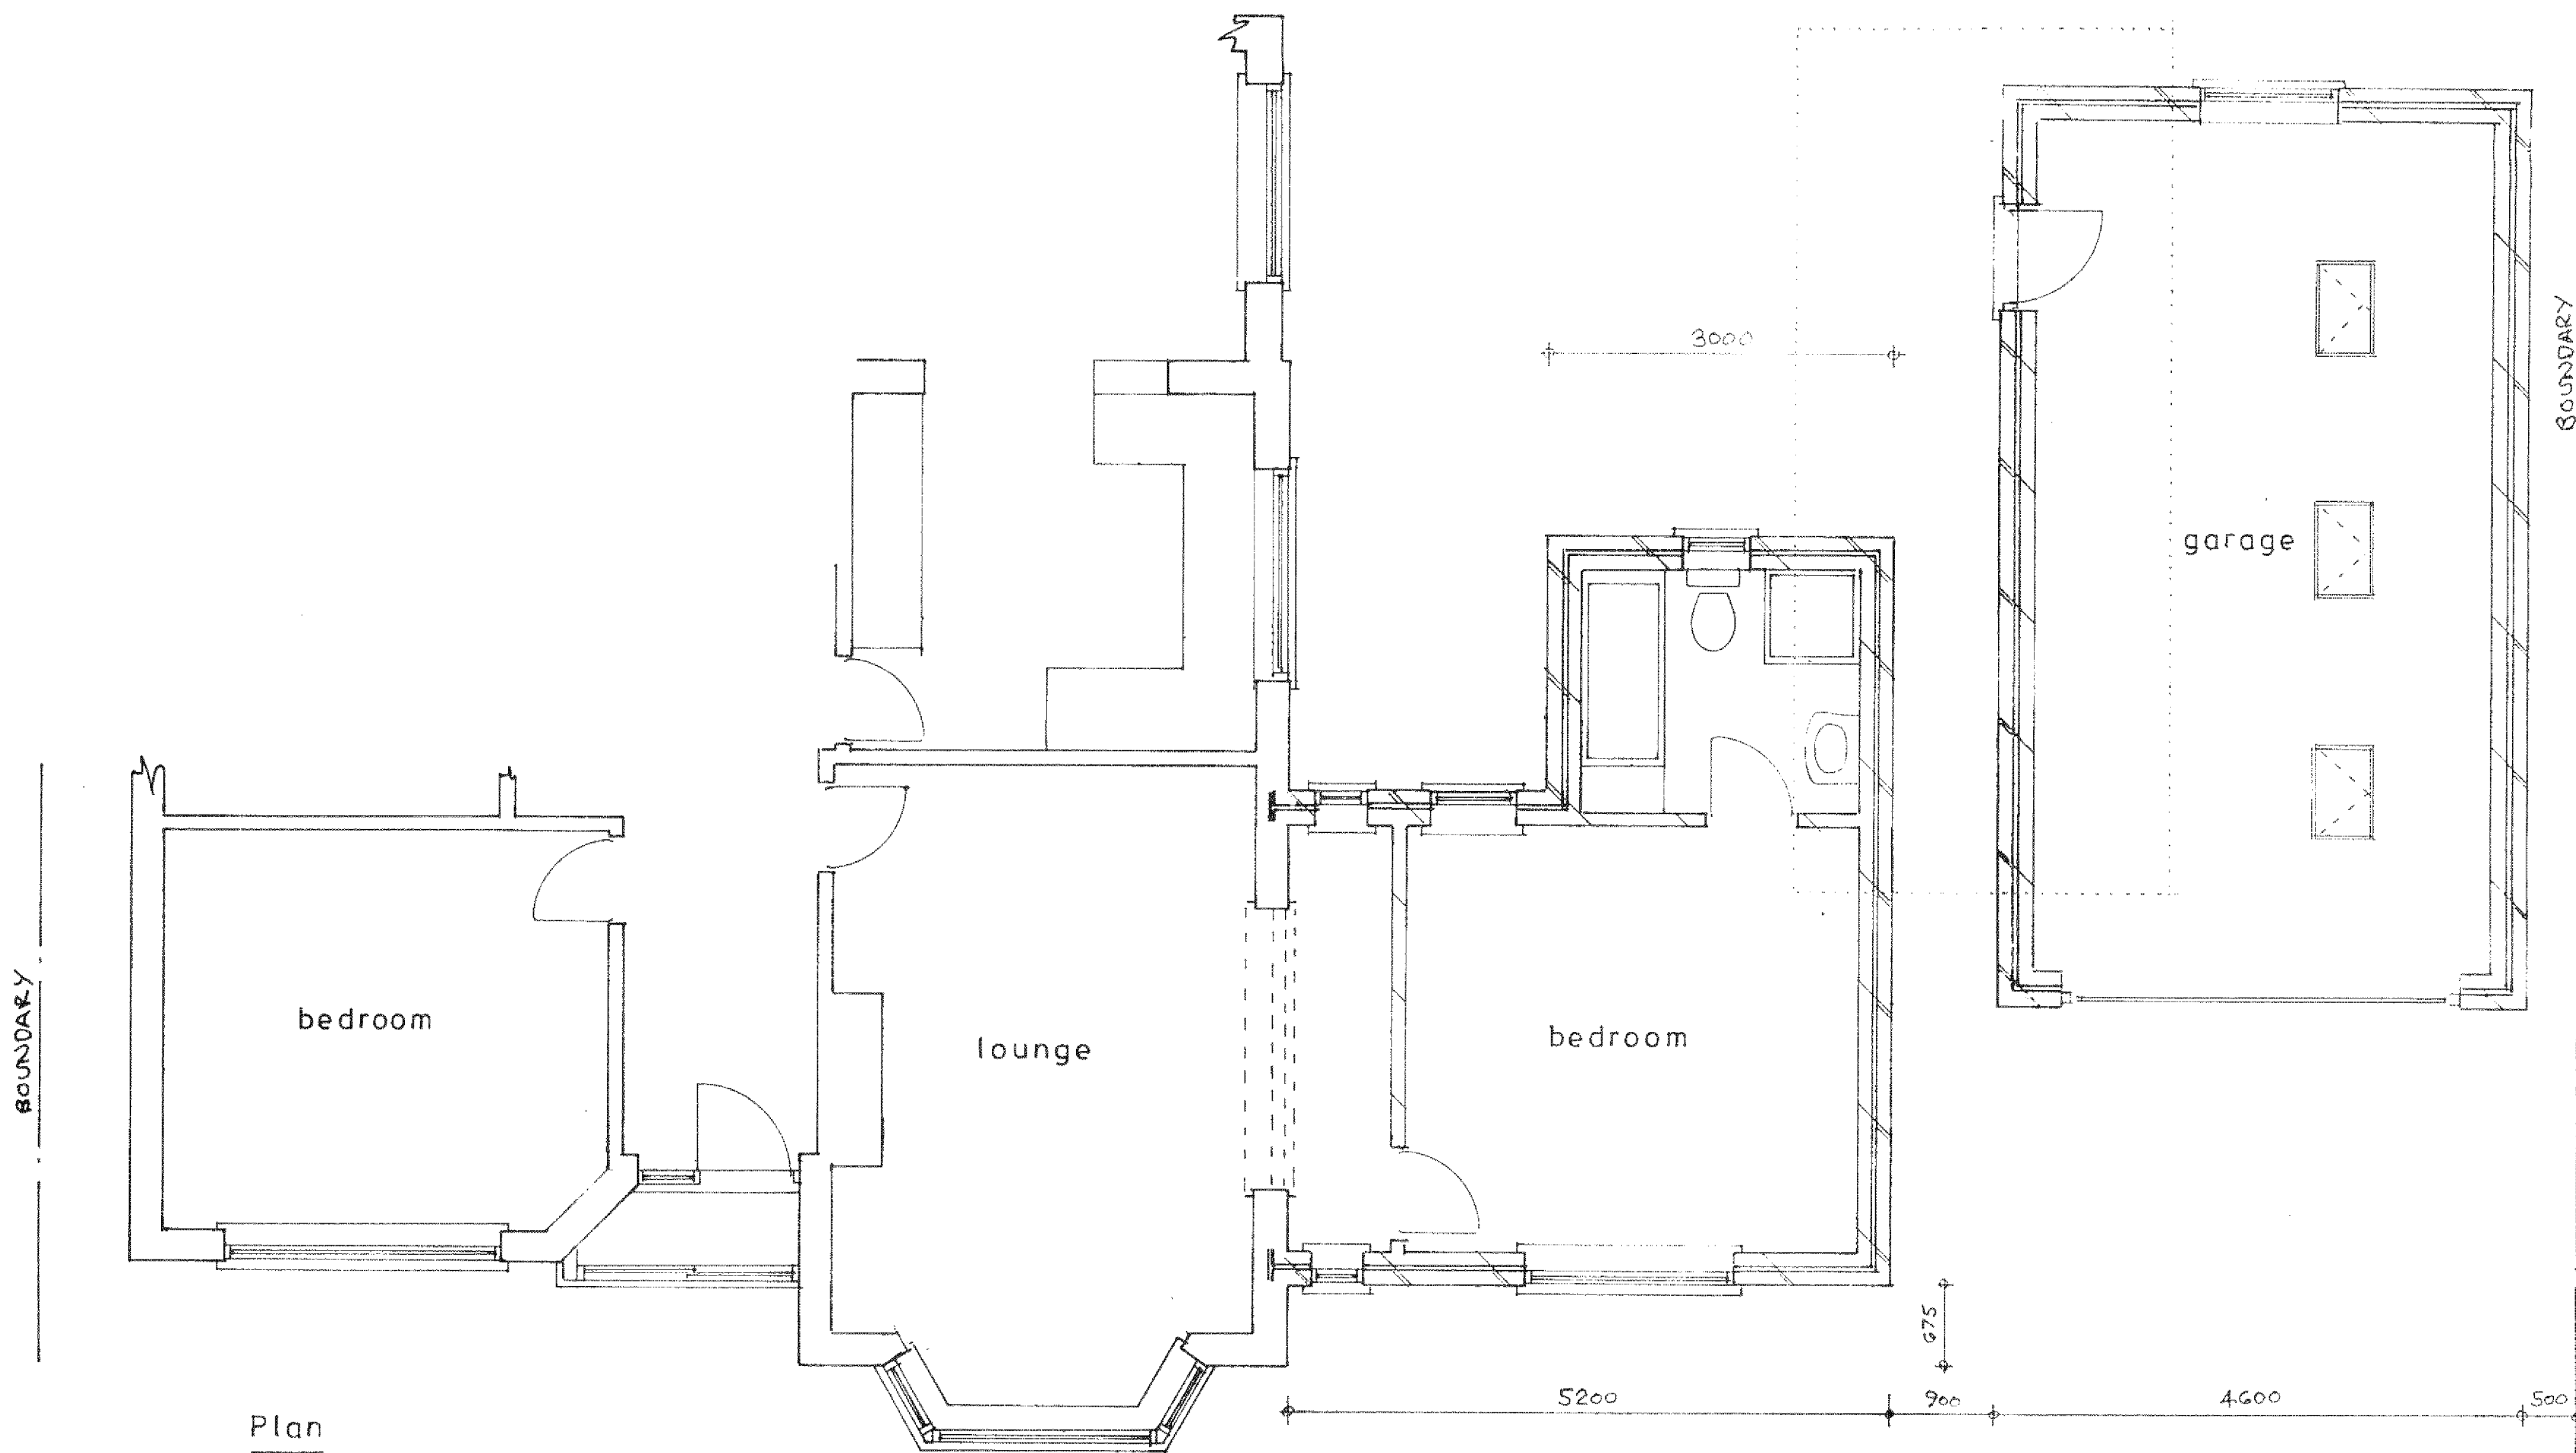

PROPOSED SINGLE STOREY EXTENSION AND DETACHED GARAGE AT 27, CARDINALS DRIVE,
PAGHAM FOR MR. C. PARKER.

sheet 1 of 3

Bryan Butcher
Rainbow Cottage
Nyetimber Lane
Bognor Regis PO21 3JX

