


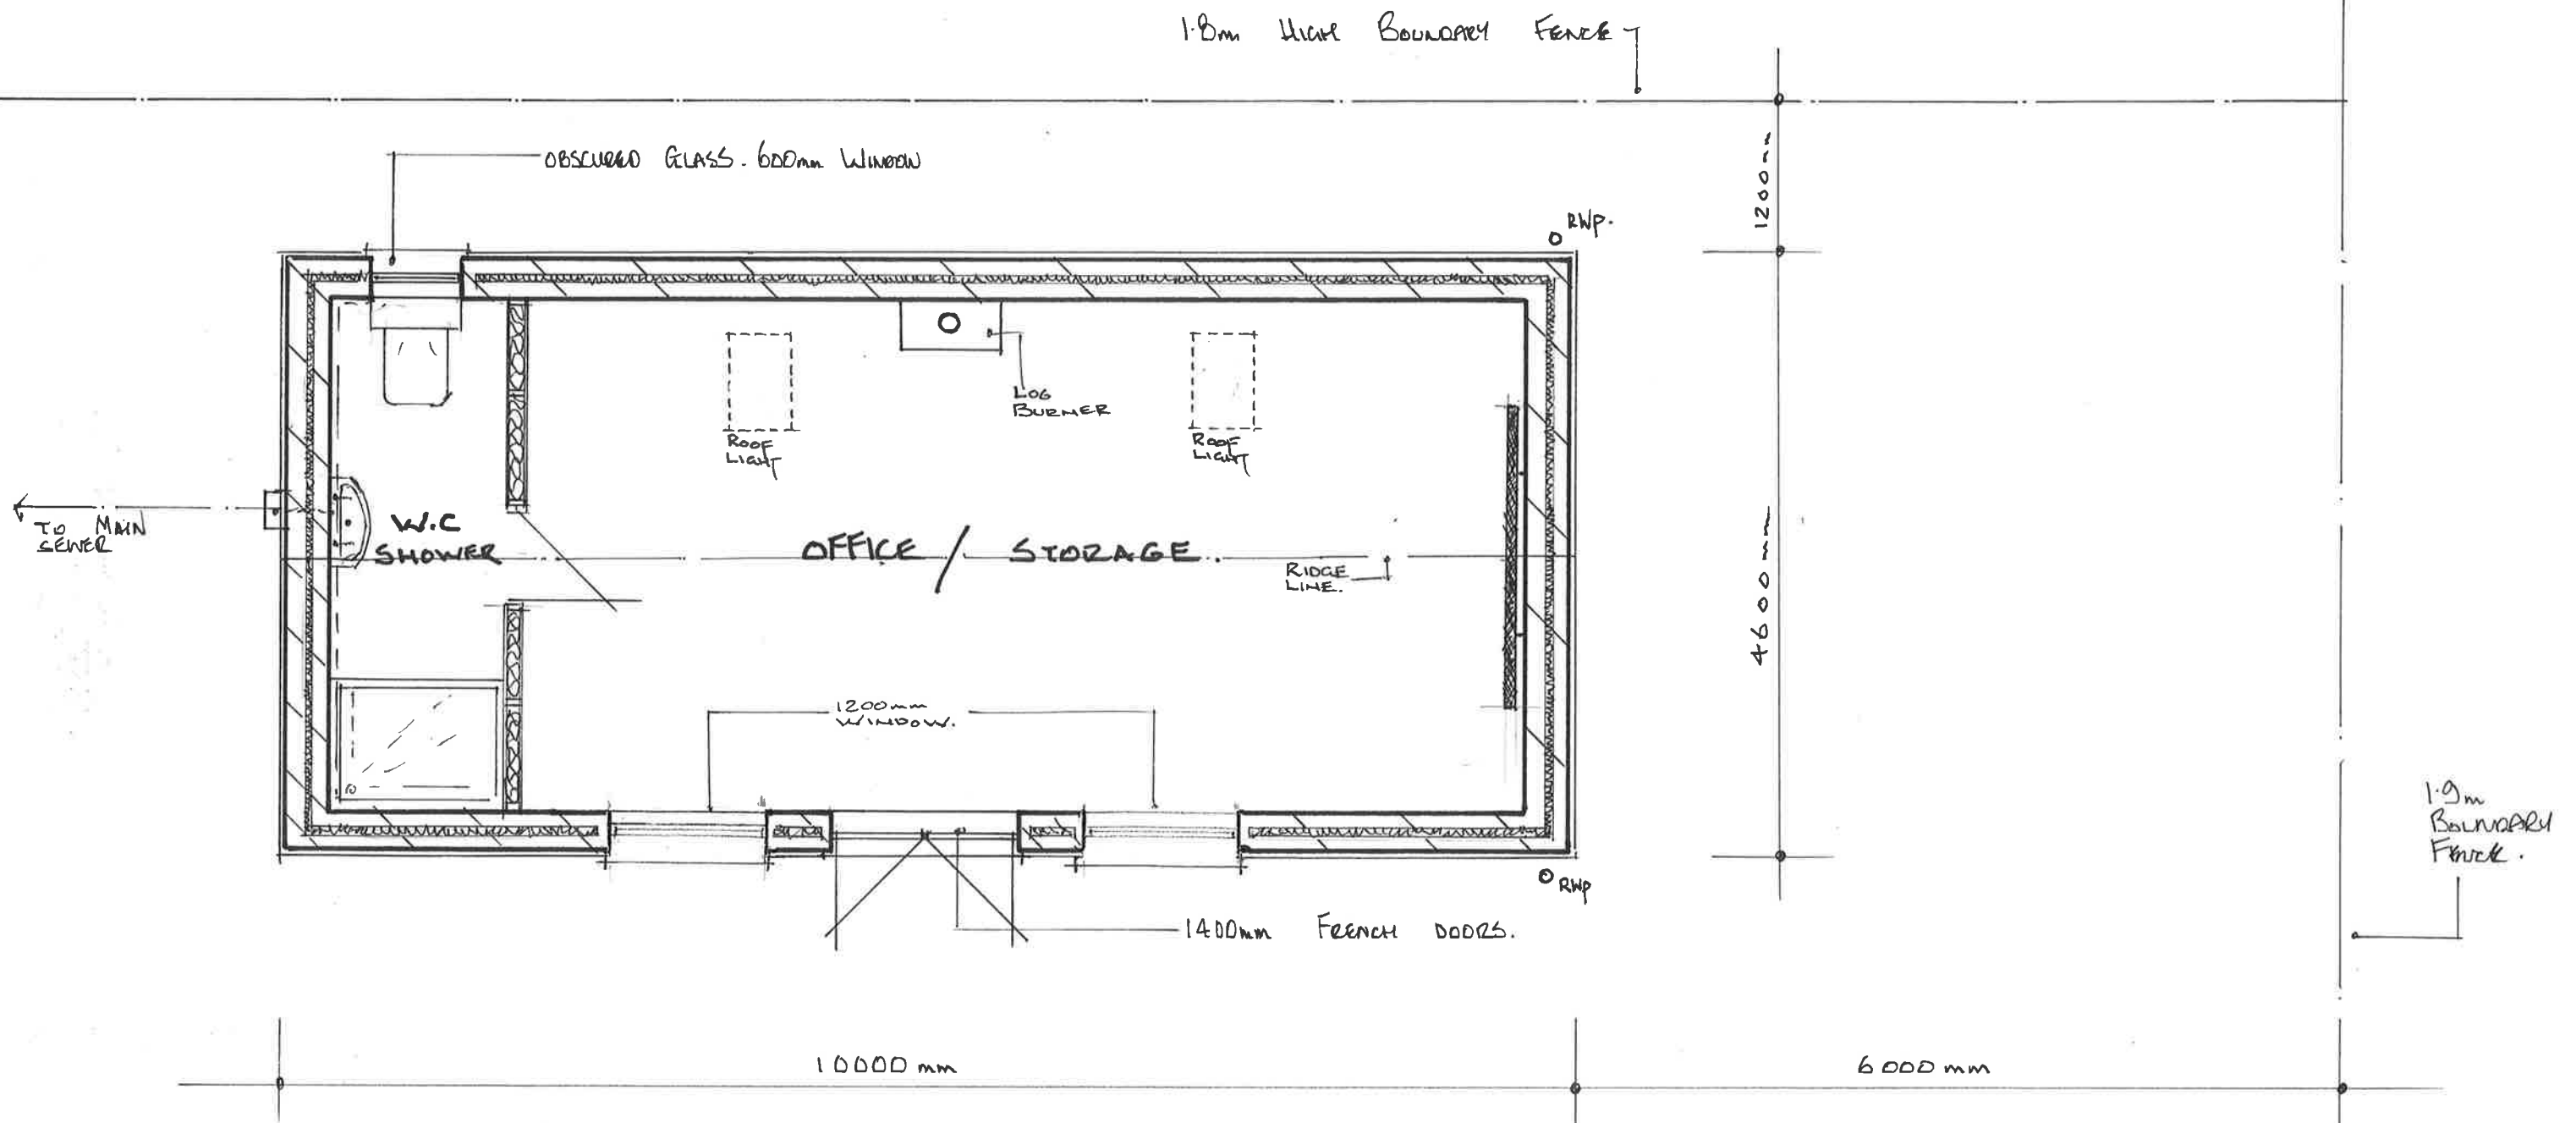

OFFICE & STORAGE - 97 HARBOUR VIEW ROAD, PAGHAM, BOGNOR REGIS.