


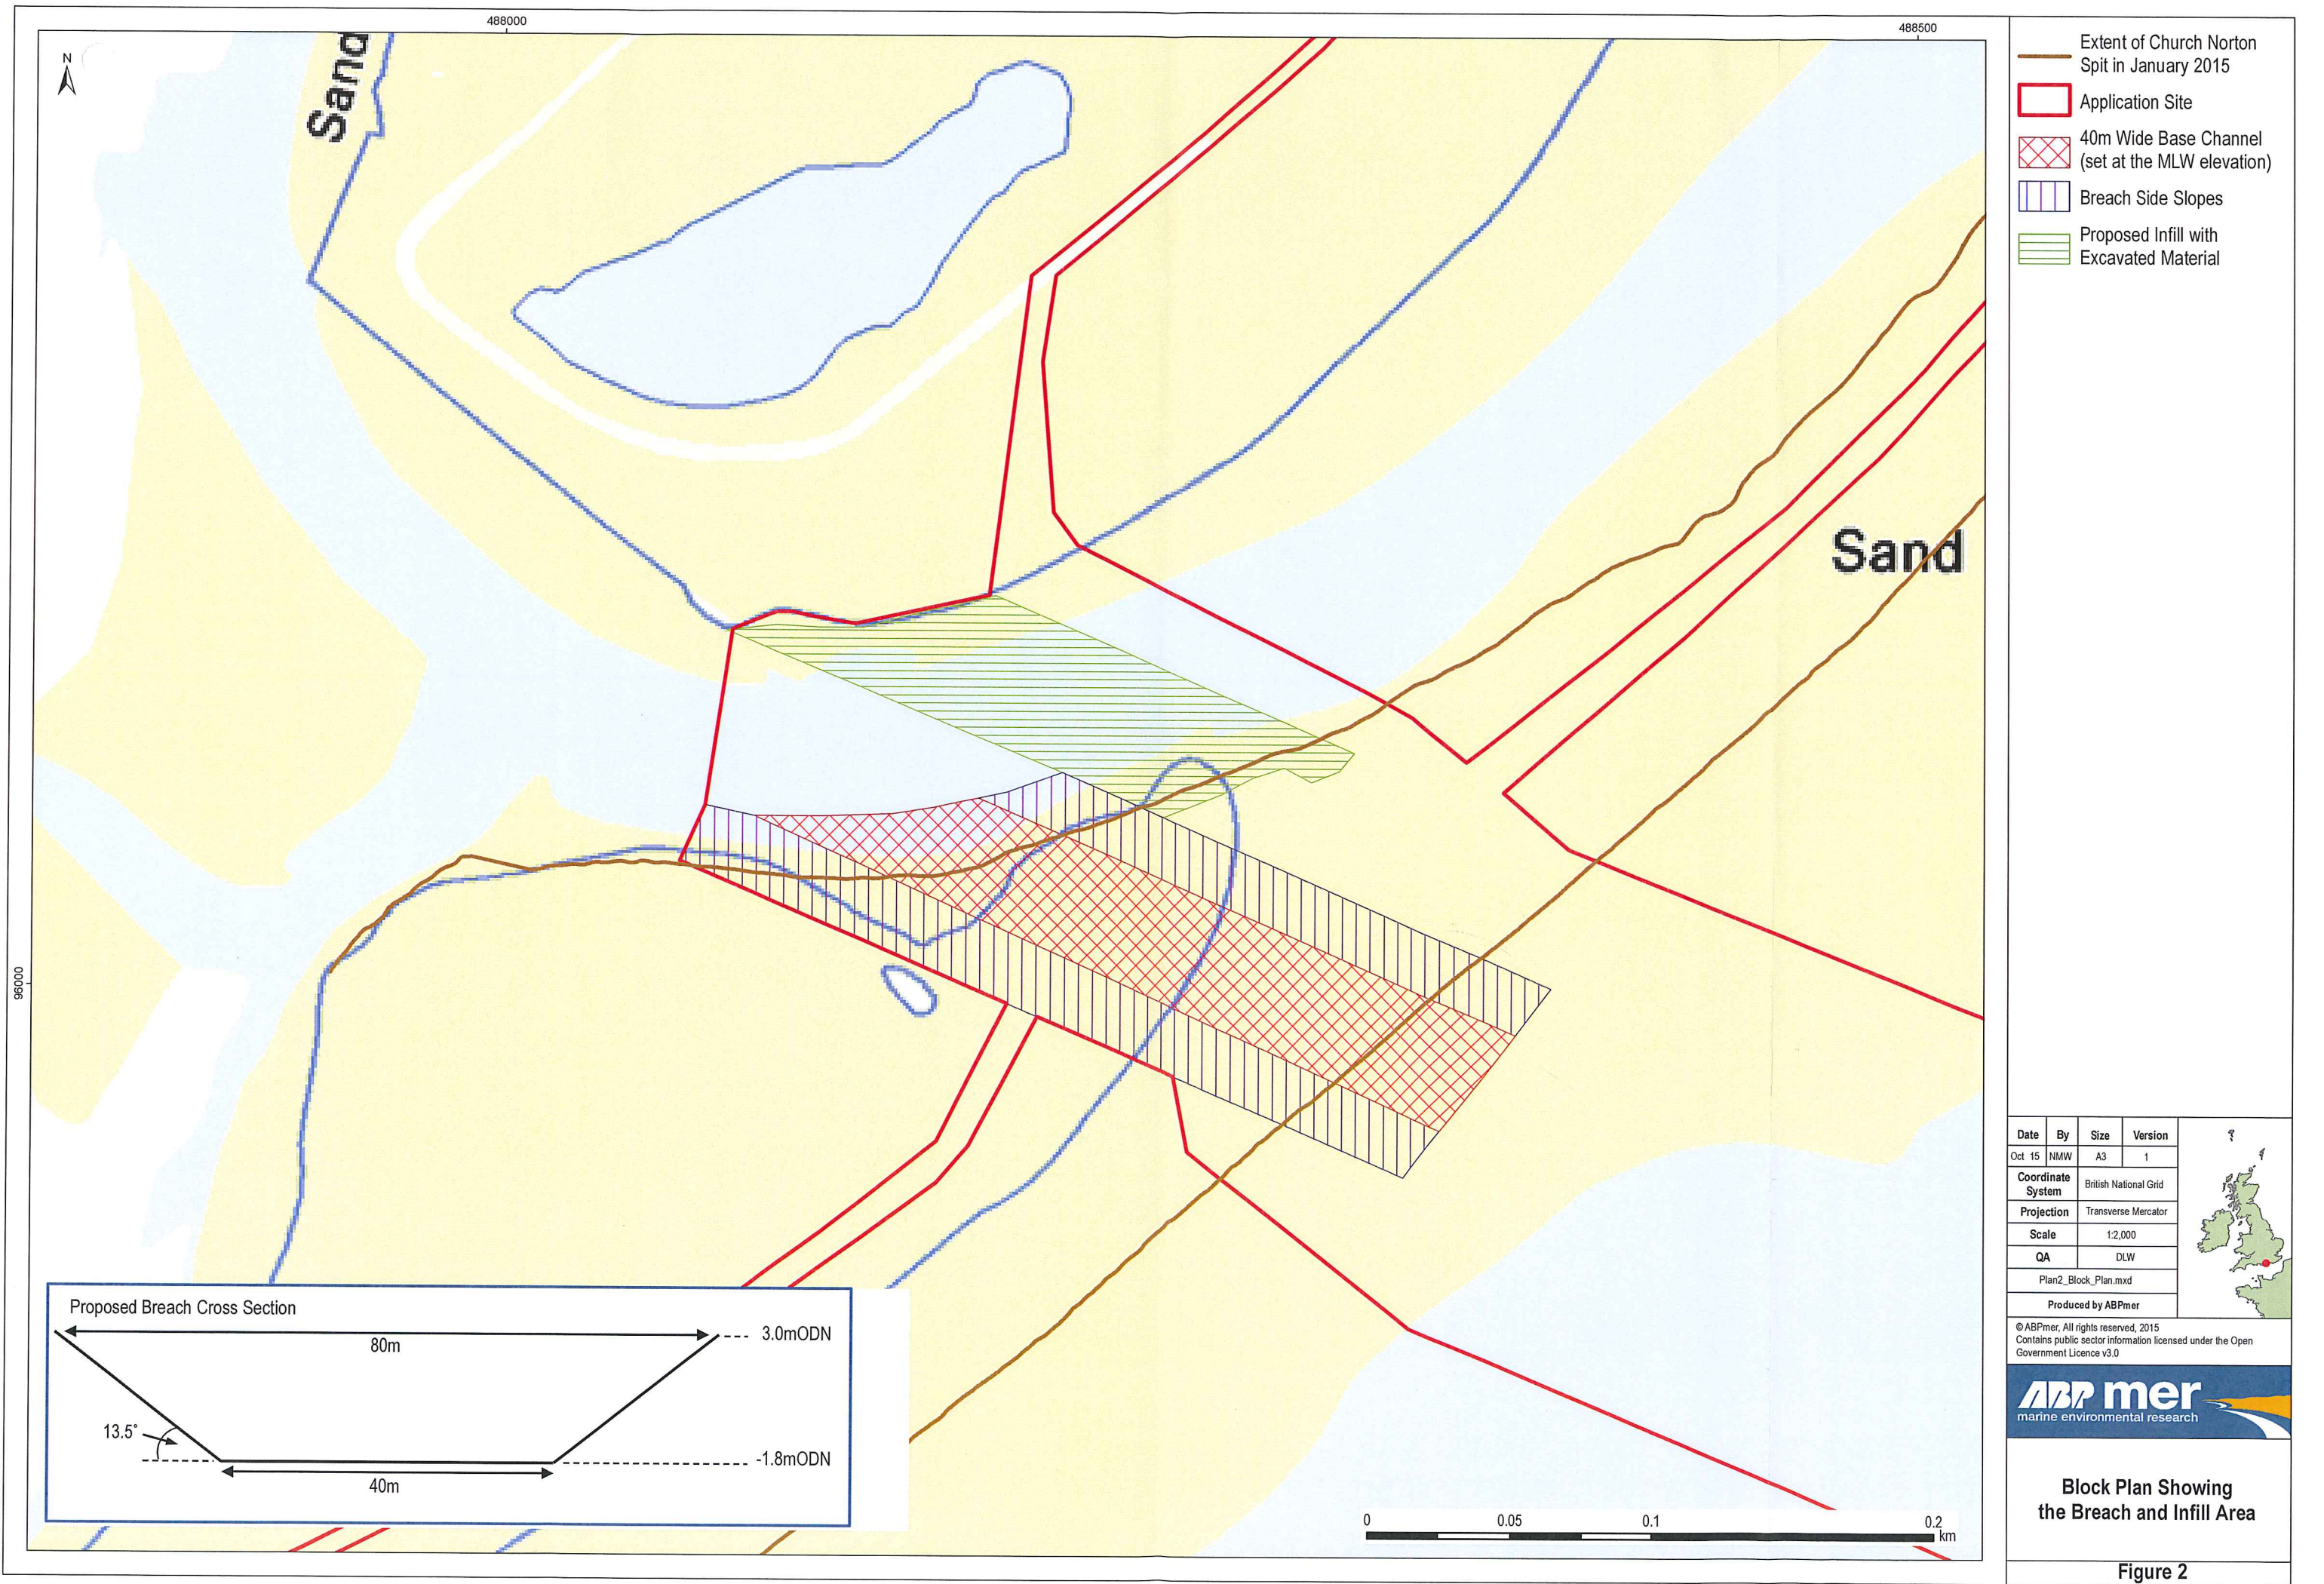

- Extent of Church Norton Spit in January 2015
- Application Site
- 40m Wide Base Channel (set at the MLW elevation)
- Breach Side Slopes
- Proposed Infill with Excavated Material

Date	By	Size	Version
Oct 15	NMW	A3	1
Coordinate System		British National Grid	
Projection		Transverse Mercator	
Scale		1:2,000	
QA		DLW	
Plan2_Block_Plan.mxd			
Produced by ABPmer			

A map of the United Kingdom, including Great Britain and Ireland, shown in green. A red dot is located on the south coast of England, indicating the specific geographic area covered by the data.

© ABPmer, All rights reserved, 2015
Contains public sector information licensed under the Open Government Licence v3.0



Block Plan Showing the Breach and Infill Area

Figure 2