


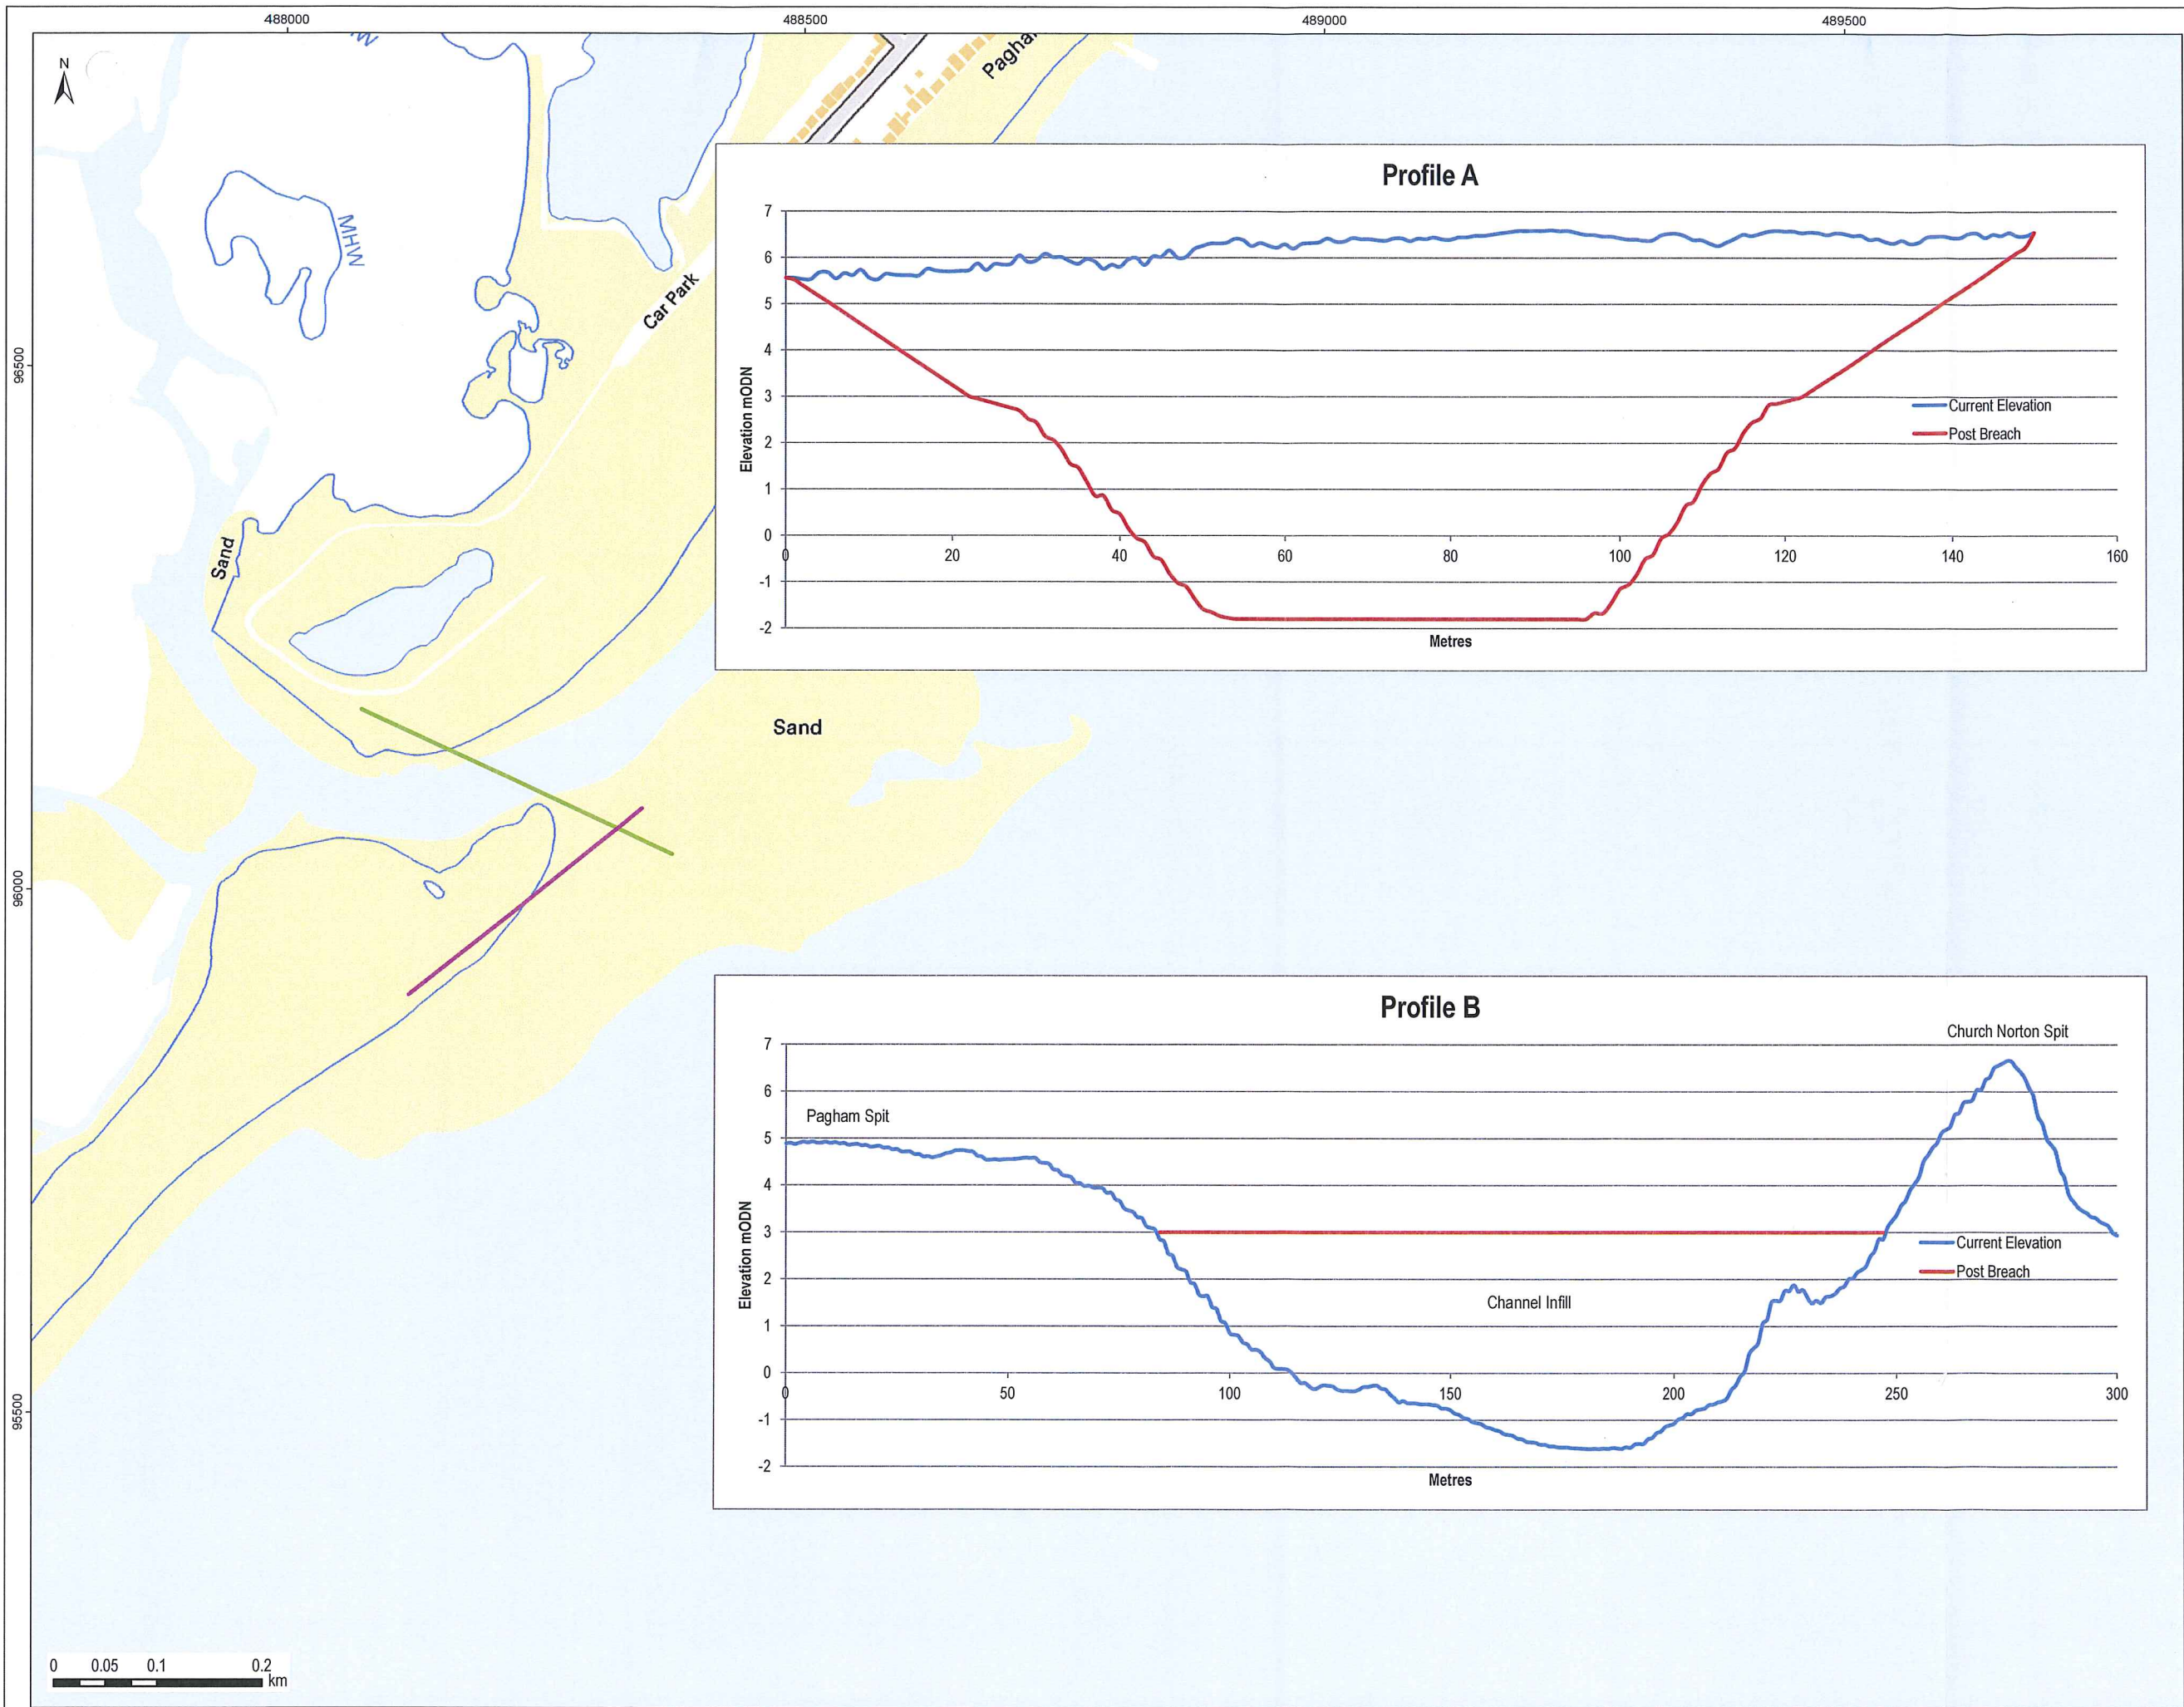

Profile A

Profile B

| Date               | By  | Size                  | Version |
|--------------------|-----|-----------------------|---------|
| Oct 15             | NMW | A3                    | 1       |
| Coordinate System  |     | British National Grid |         |
| Projection         |     | Transverse Mercator   |         |
| Scale              |     | 1:6,000               |         |
| QA                 |     | DLW                   |         |
| Plan4_Profiles.mxd |     |                       |         |
| Produced by ABPmer |     |                       |         |

© ABPmer, All rights reserved, 2015  
Contains public sector information licensed under the Open  
Government Licence v3.0



Cross-section Plan of the  
Breach and Infill Barrier

Figure 4